



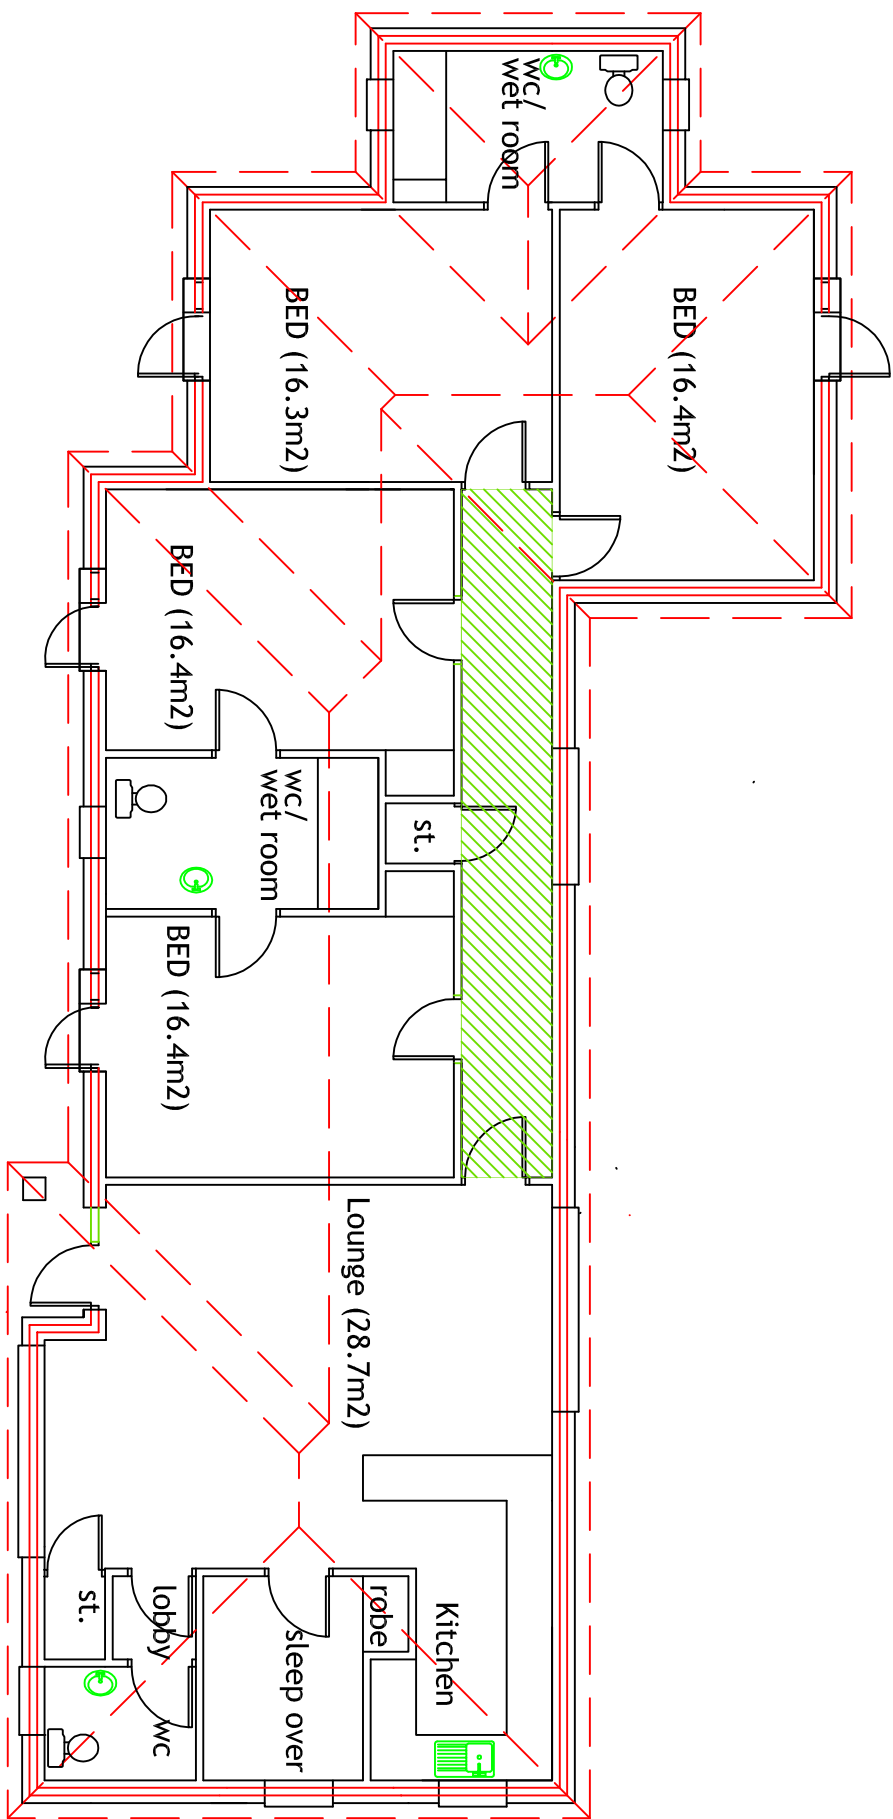

Floor Plan

Gross Internal Area = 146.5m2
Gross External Area = 164m2

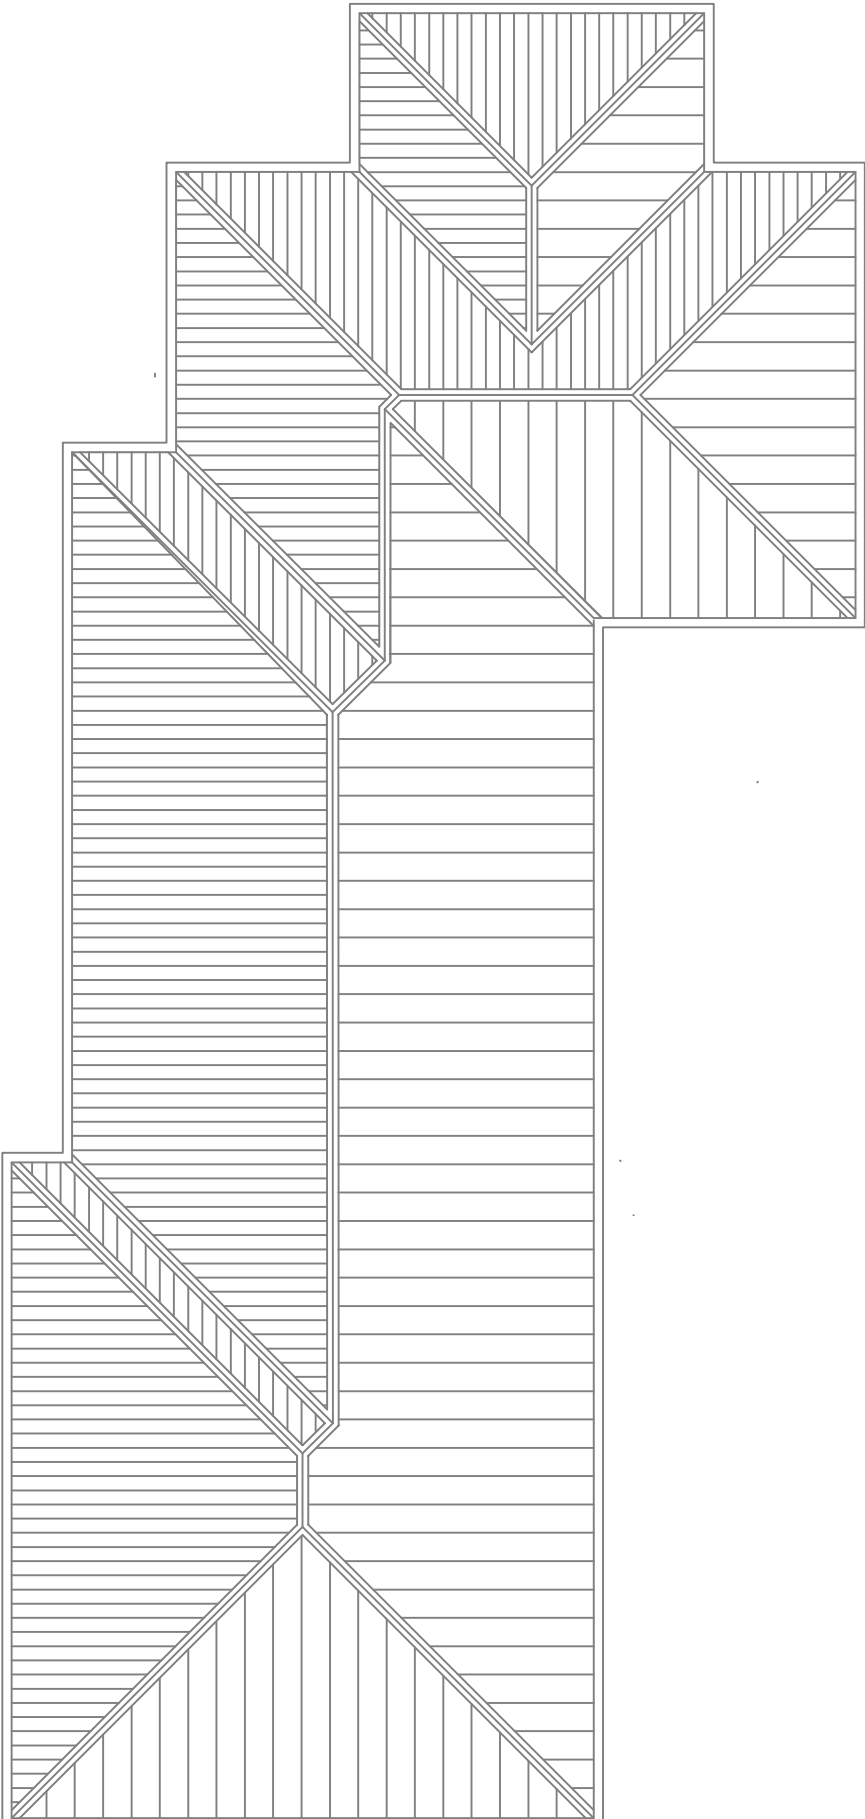

Roof Plan

Materials



Rivendale
Slates



Marley
Eternit
Cedral




Ibstock
Bradstock




Lintols
Stone


Keystone
Lintols

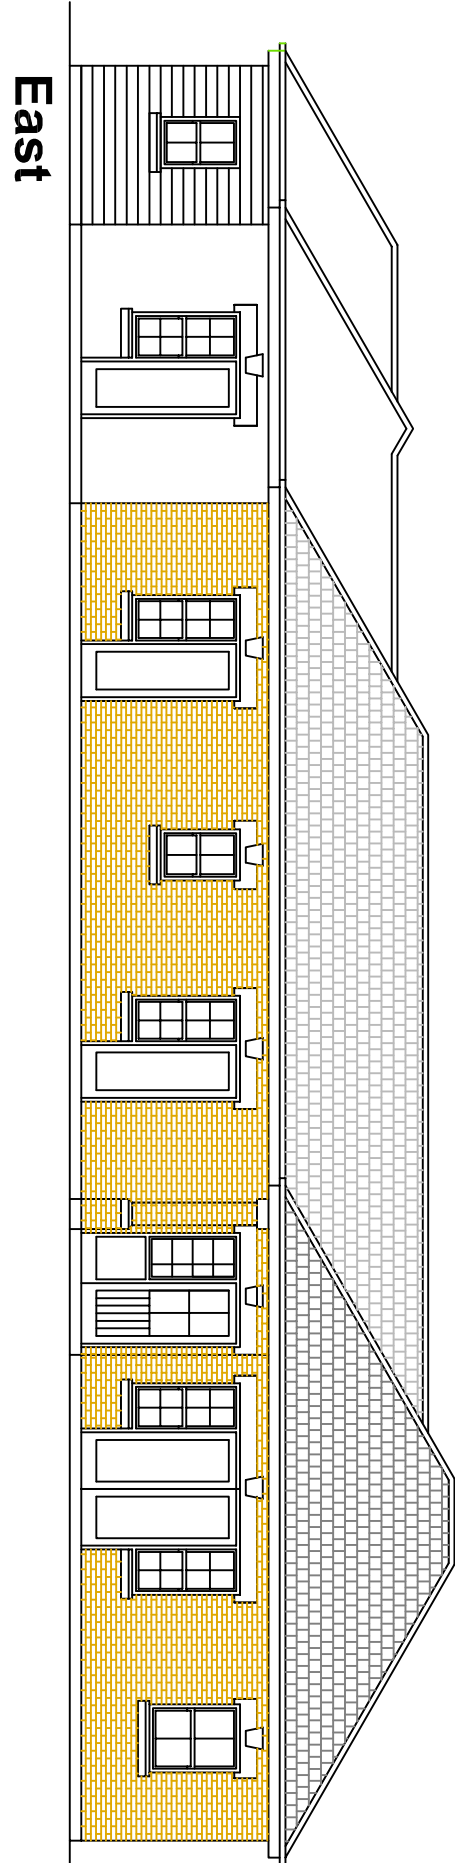


East

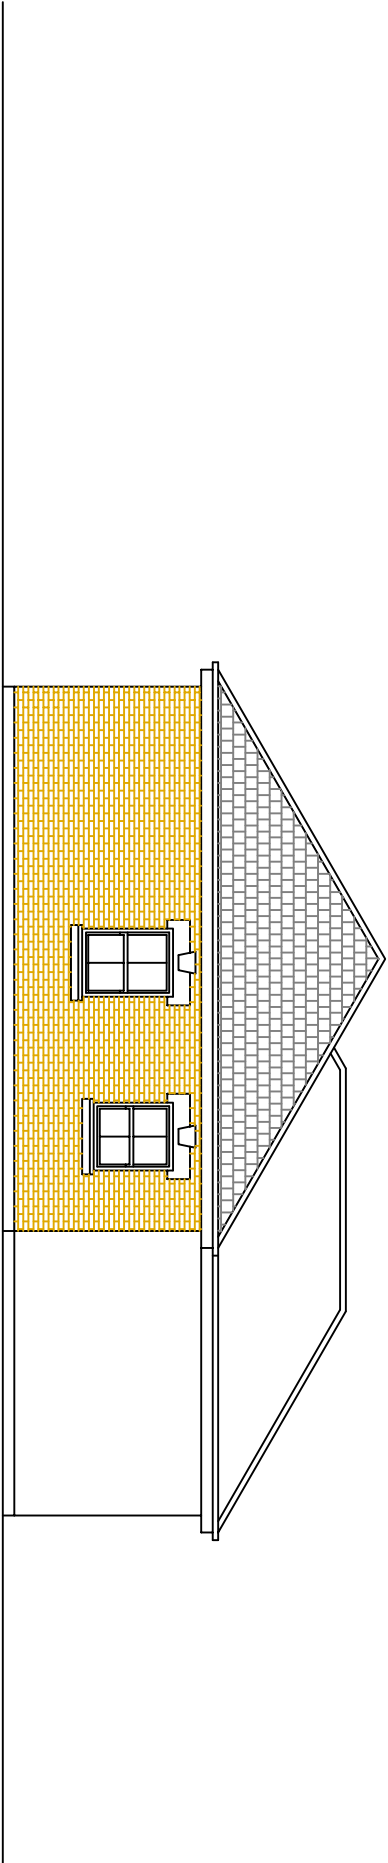

North

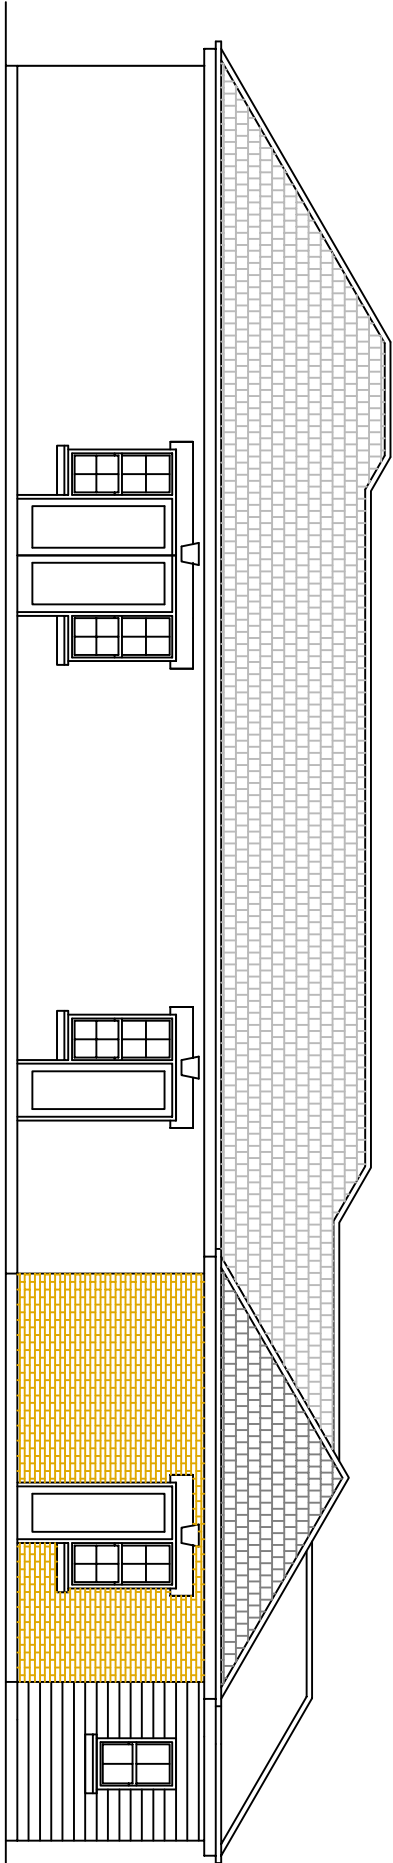

West

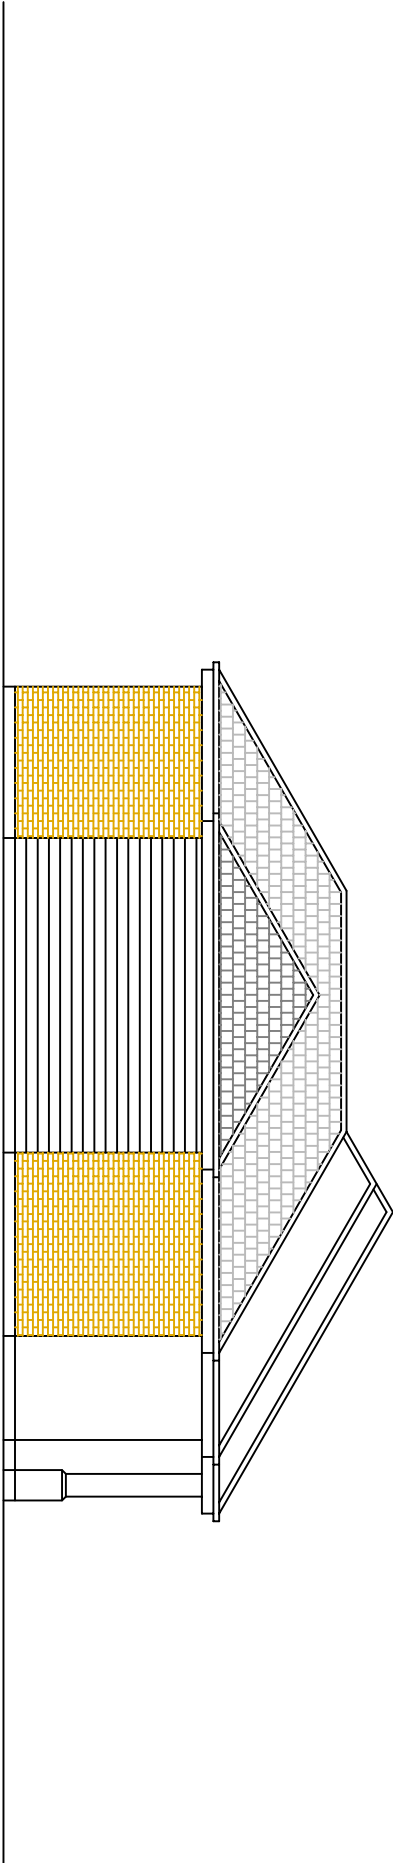

South

