


PHYSICAL SCALE IN METERS @ 1:100

NOTES:


This drawing has been produced solely for PLANNING/DESIGN.
Do not Scale from this Drawing except for planning purposes.

This drawing is the copyright of MF Designs Ltd.

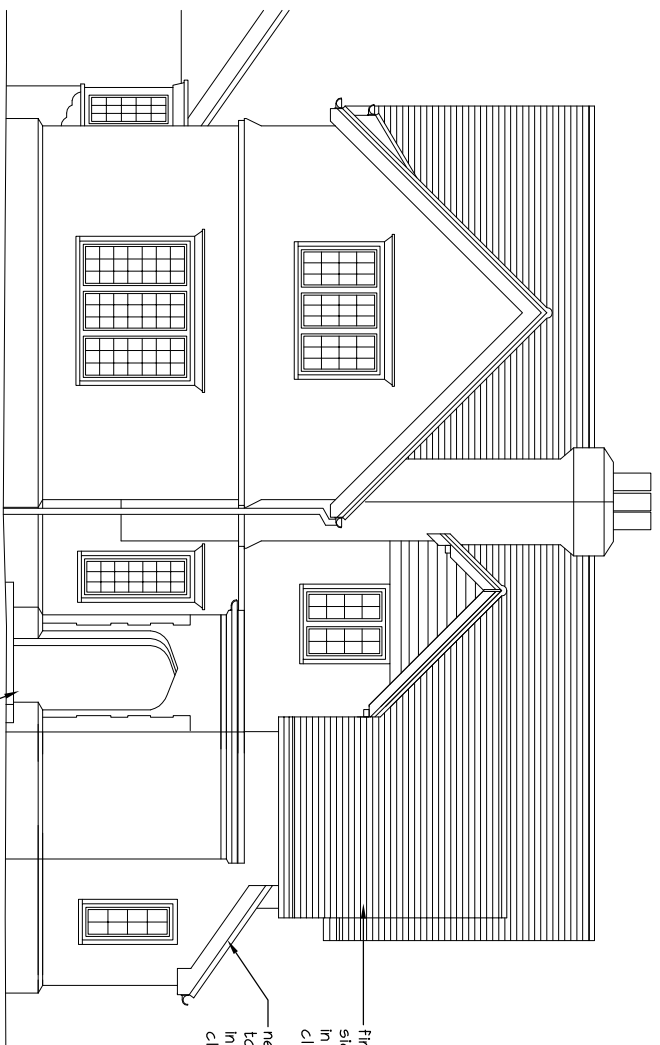


Proposed West

- revised entrance reusing store corbelling and facing brickwork

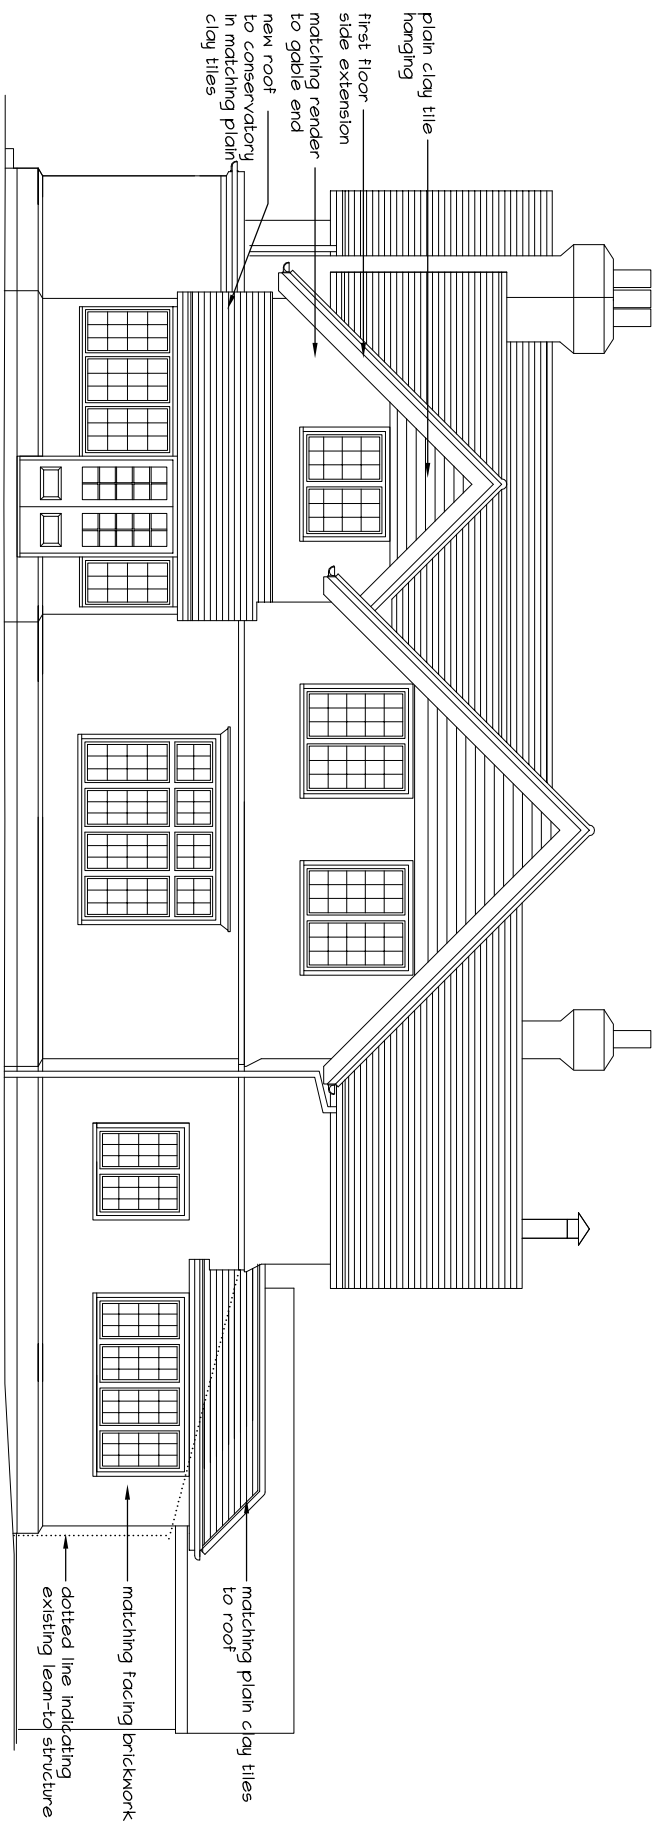


Proposed South

2.5m
— distance of proposed extension from existing two storey structure

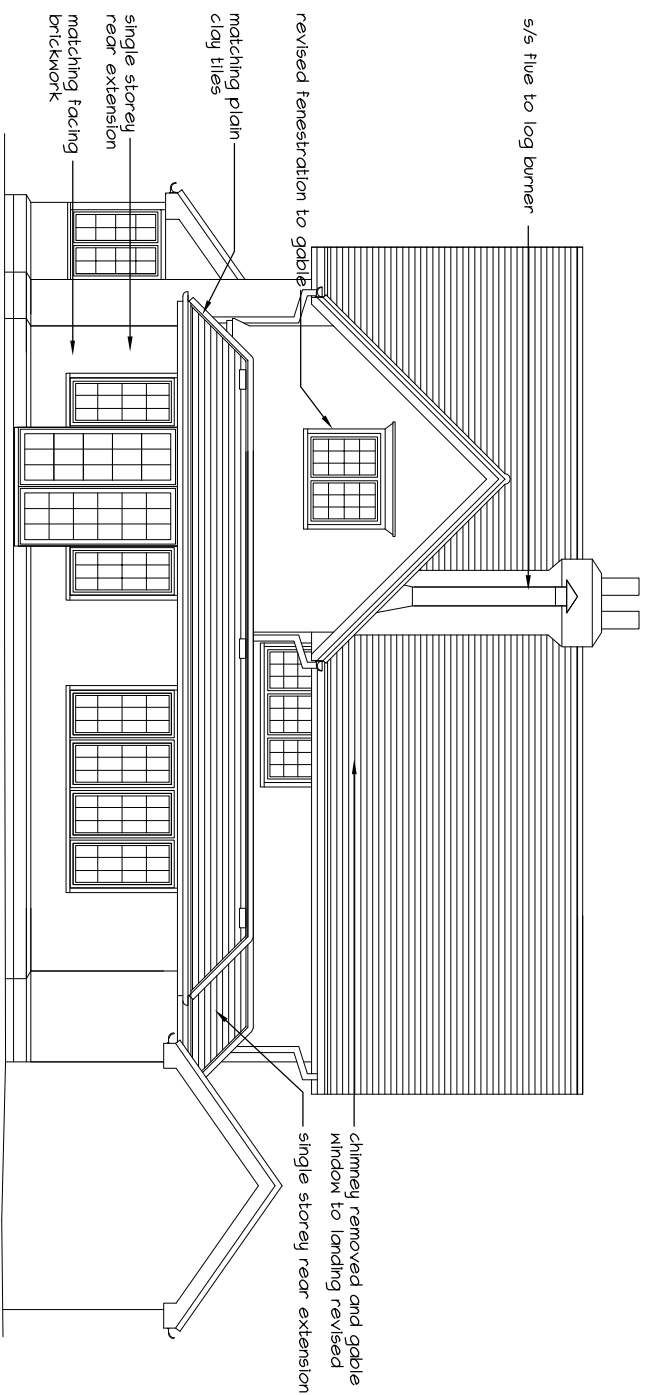

Proposed East

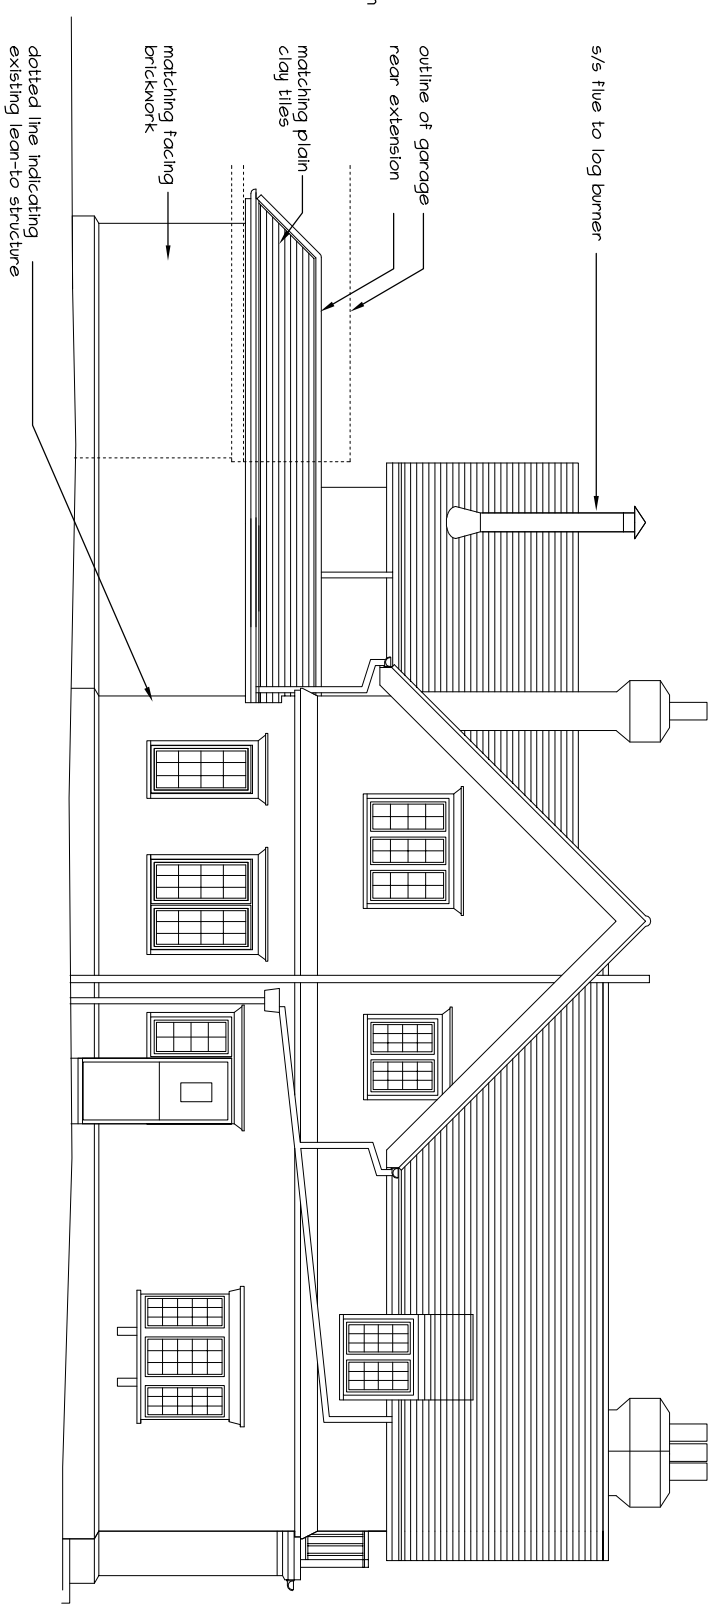

Proposed North

A: 25.03.2015 - revised layout and extended design

mf designs ltd

Chartered Architects

52 King Street • Emsworth • Hampshire • PO10 7AZ
Director: Martin Farrer RIBA • Co Registration No.4507379

t/f 01243 377766
e admin@mfdesigns.org.uk

Date: Dec 2014
Scale: 1:100

Job No: 3101
Drg No: P_02A

EXTENSIONS & ALTERATIONS - 5a Shawfield Road, Havant. PO9 2SY

