




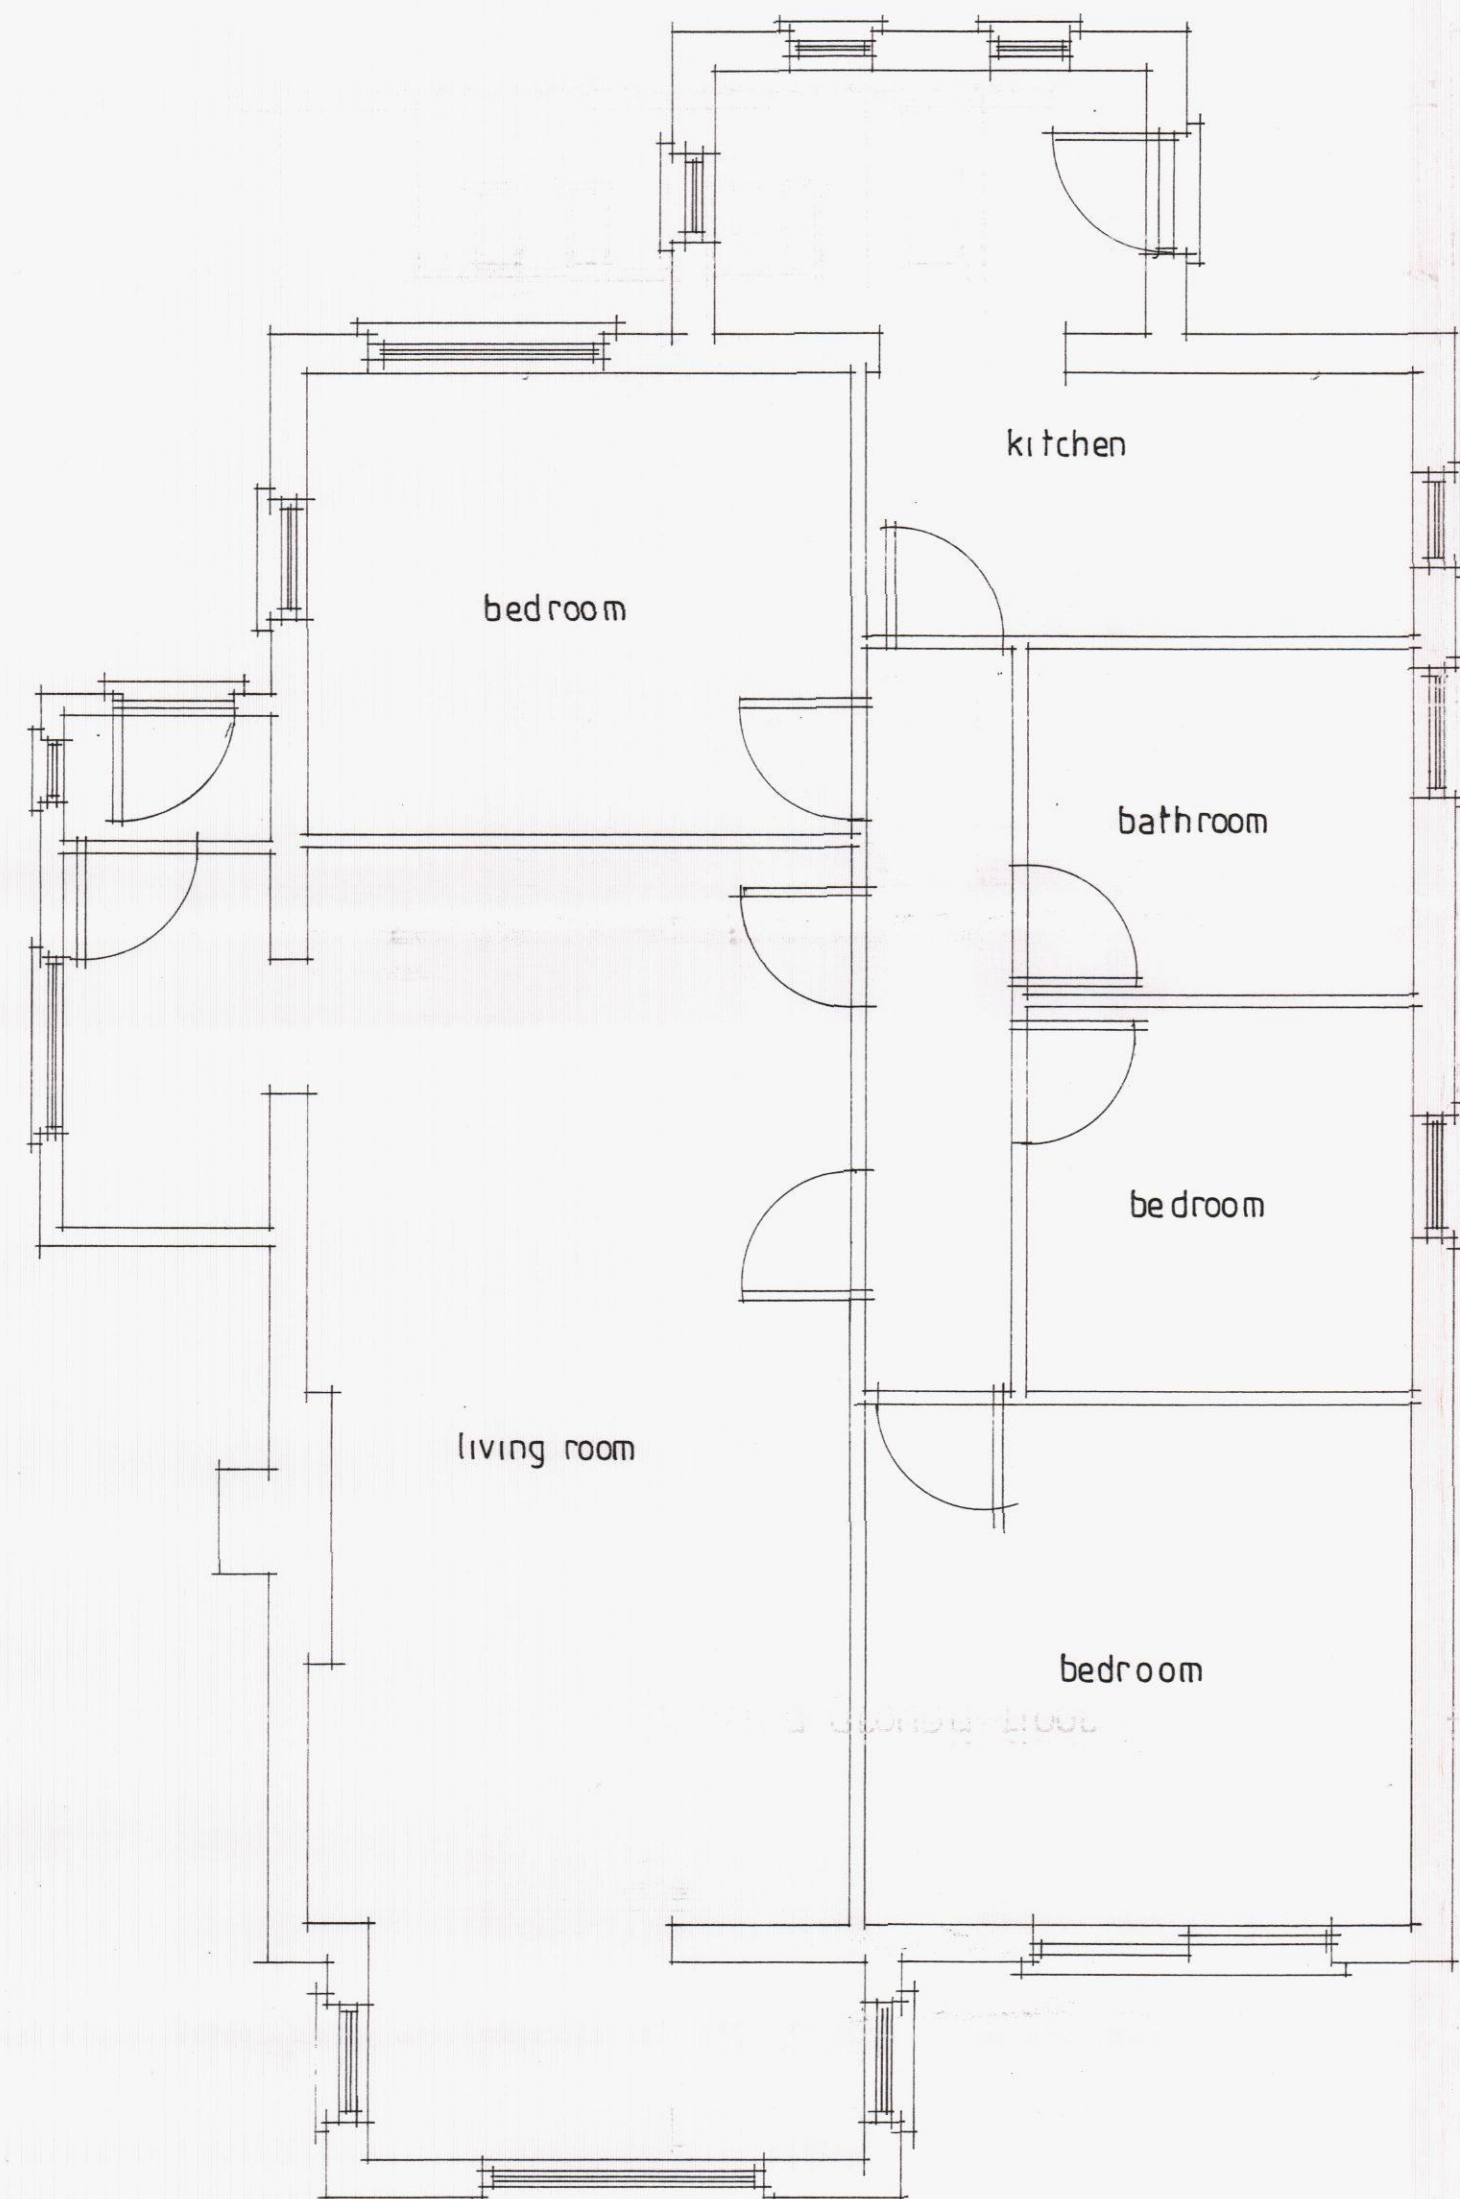





existing ground floor

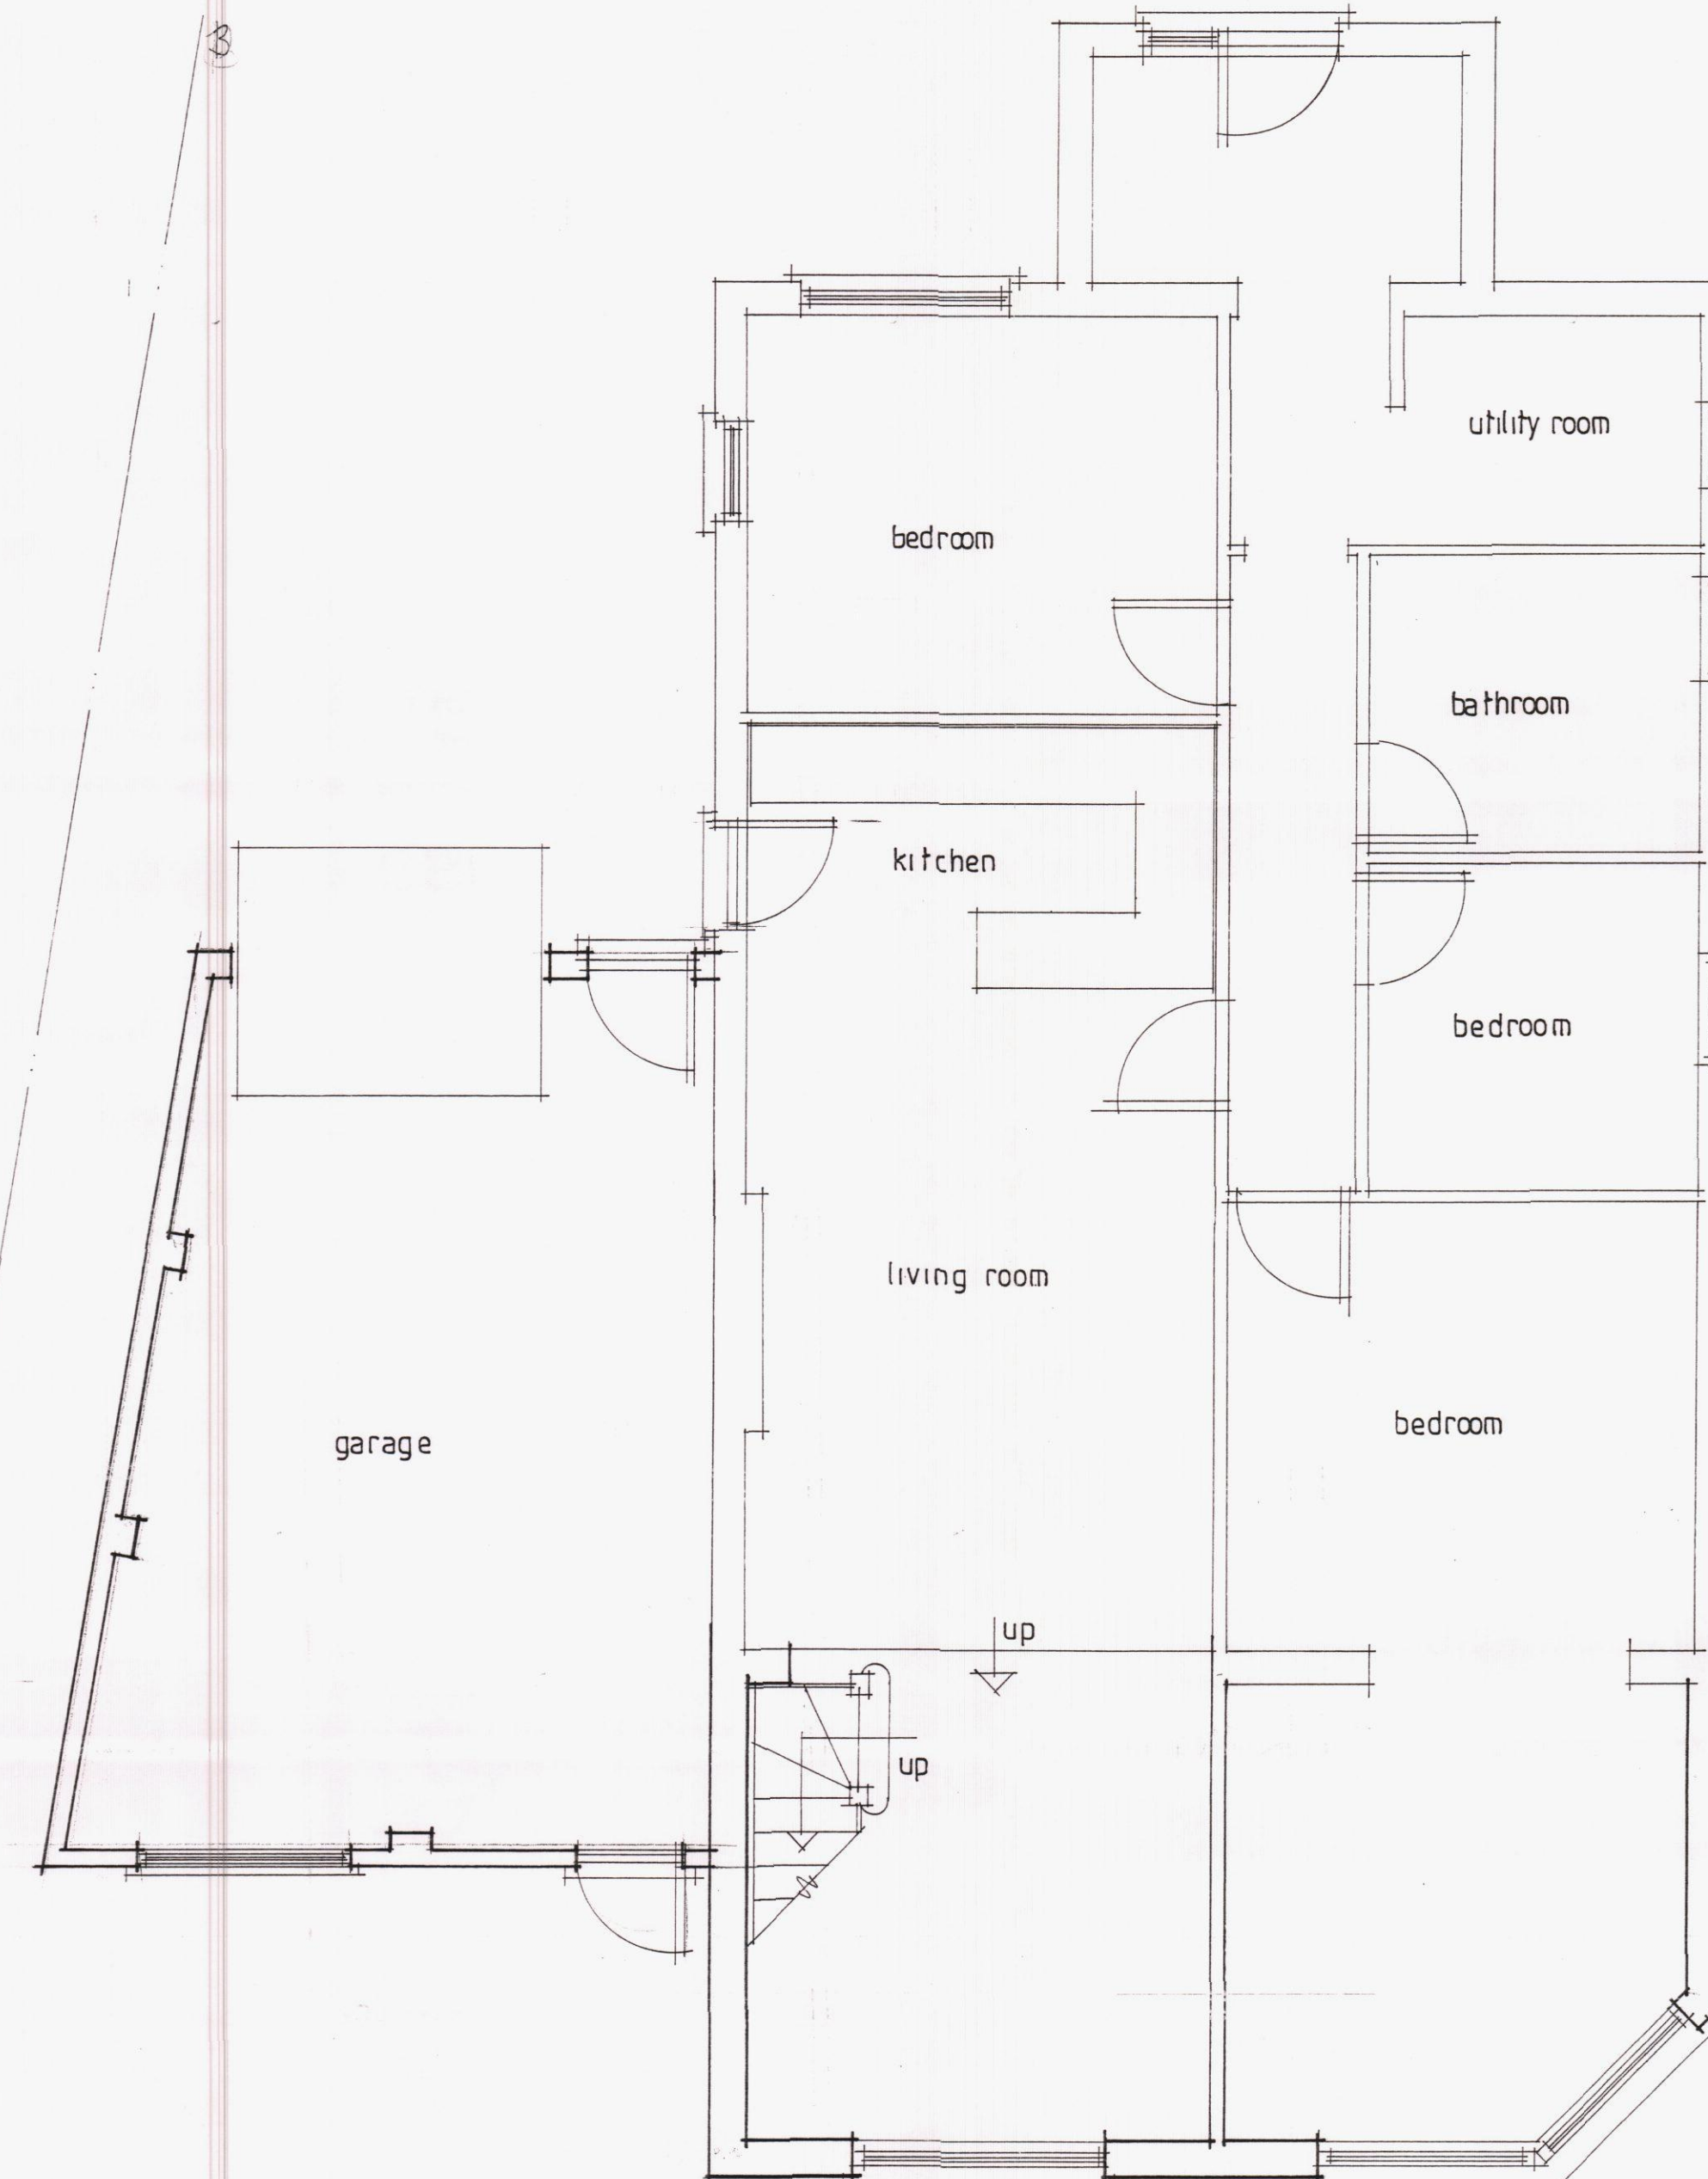





proposed ground floor

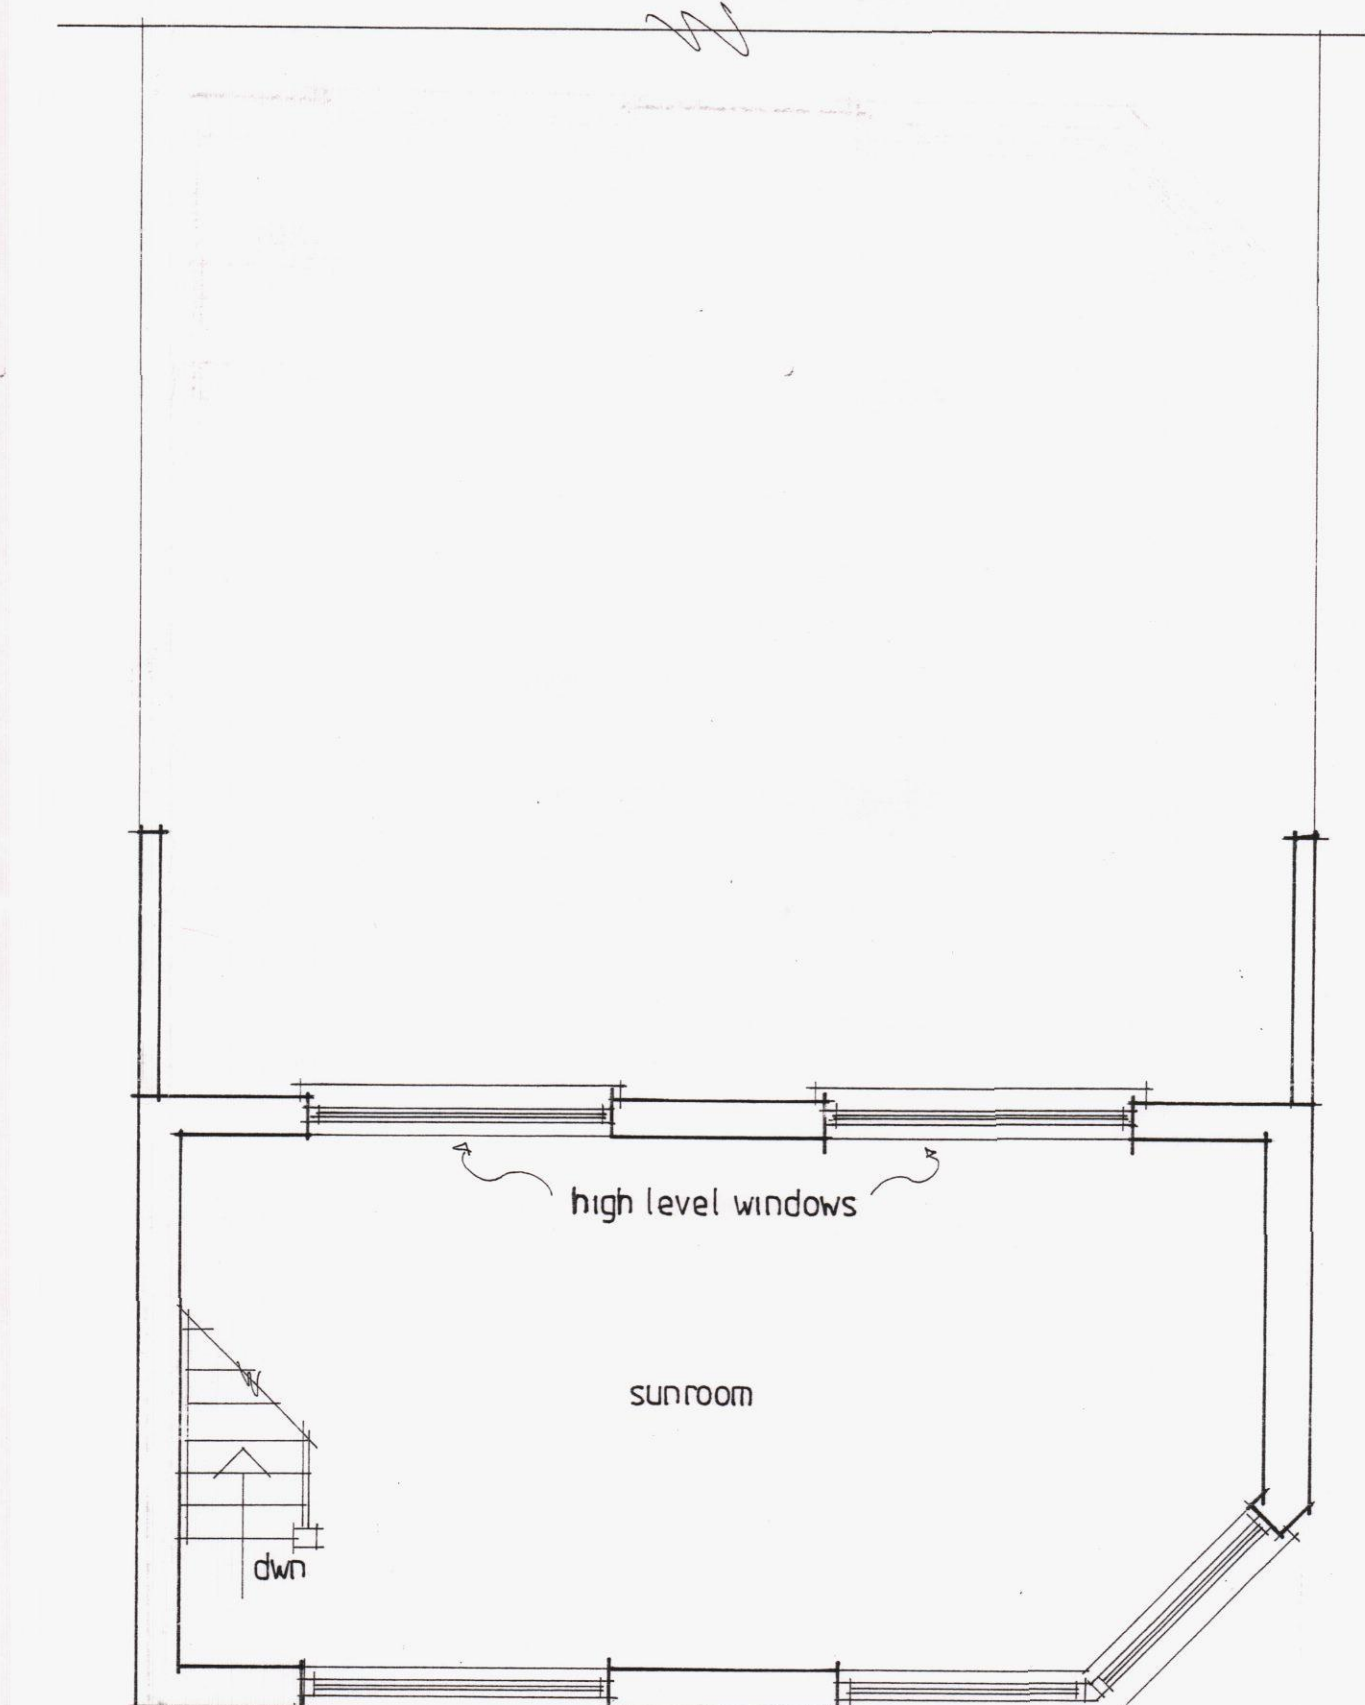

proposed first floor

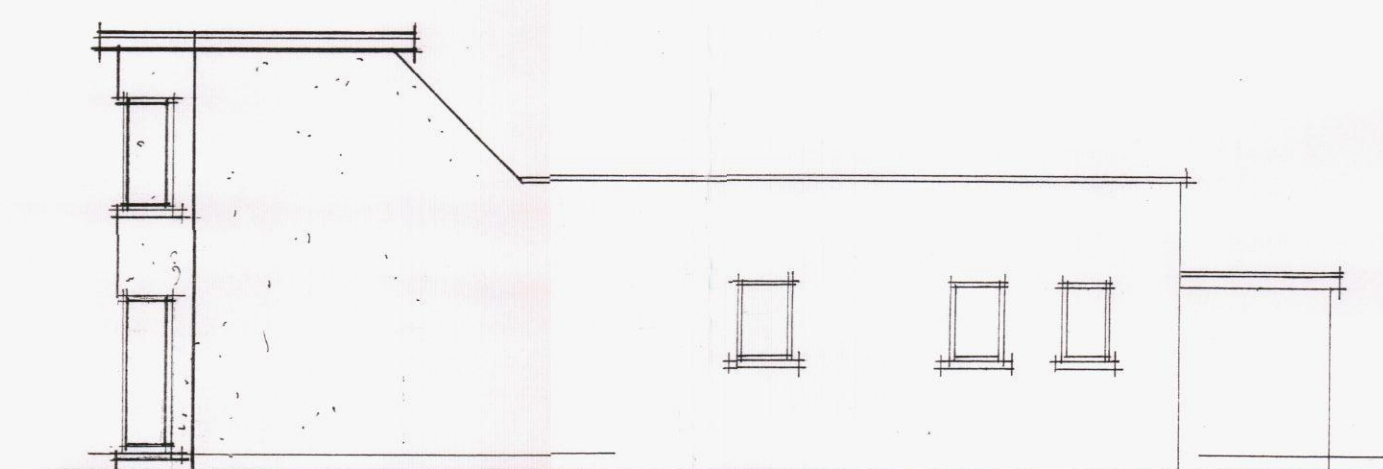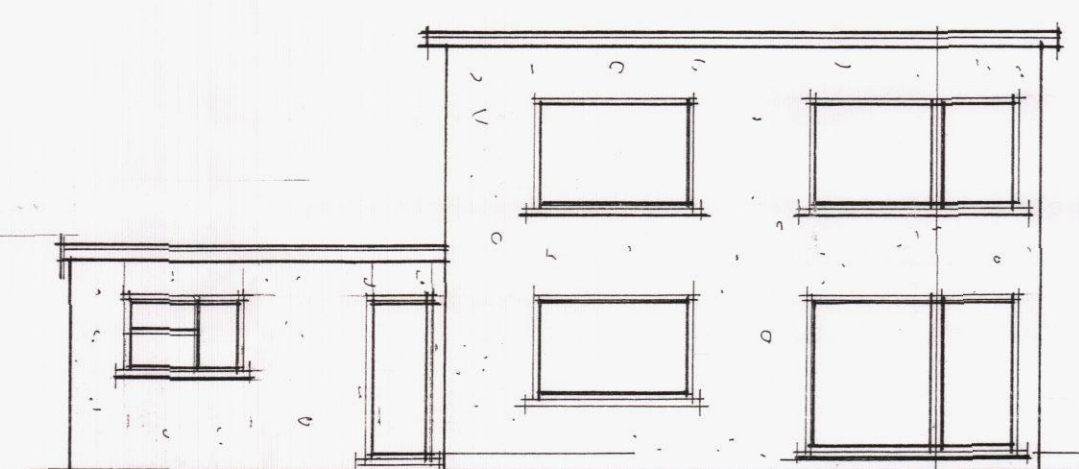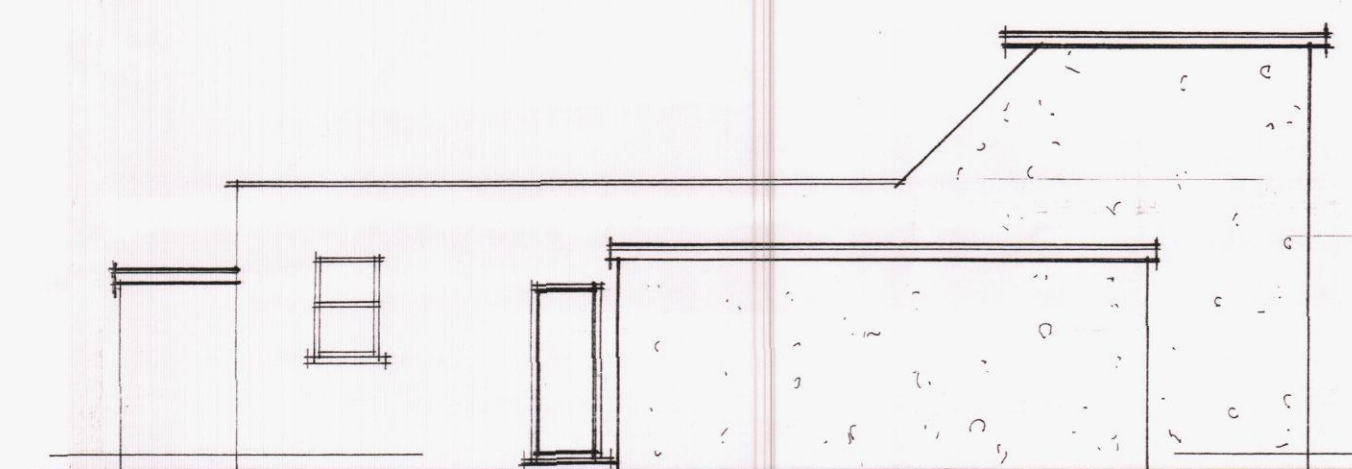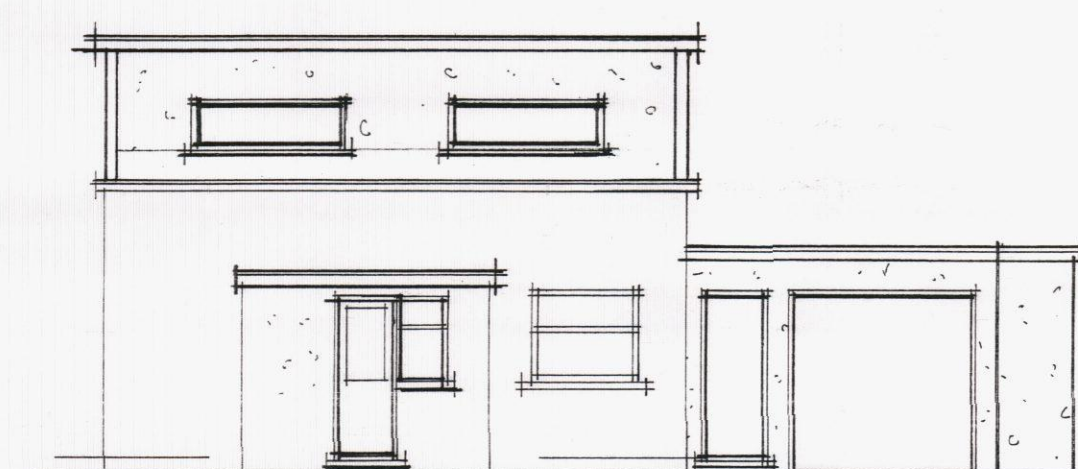

proposed front side rear and side elevations

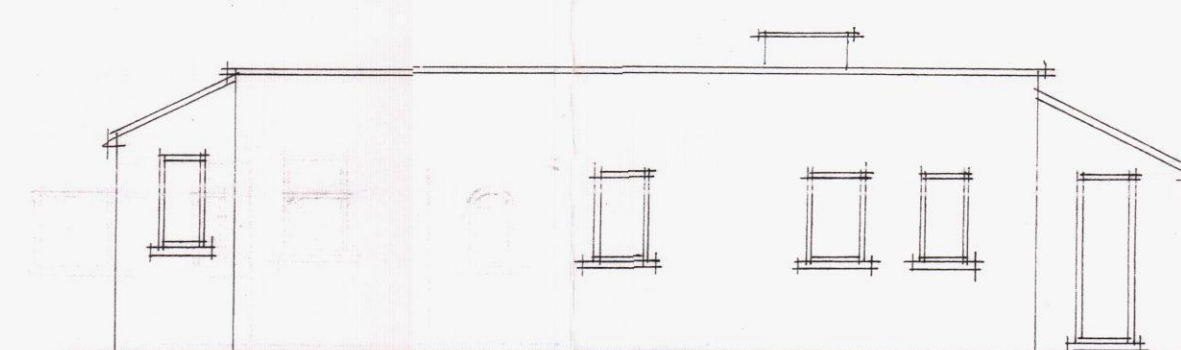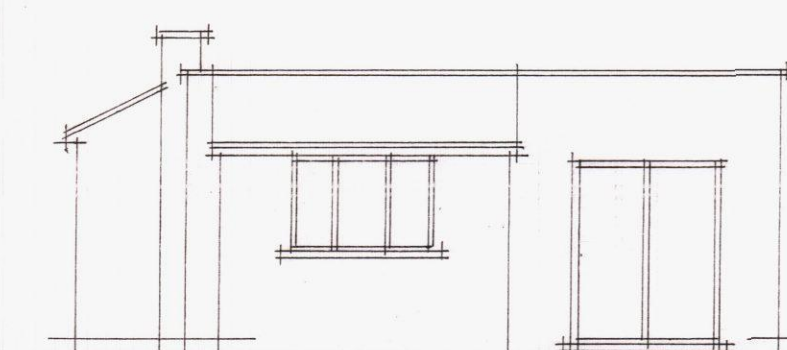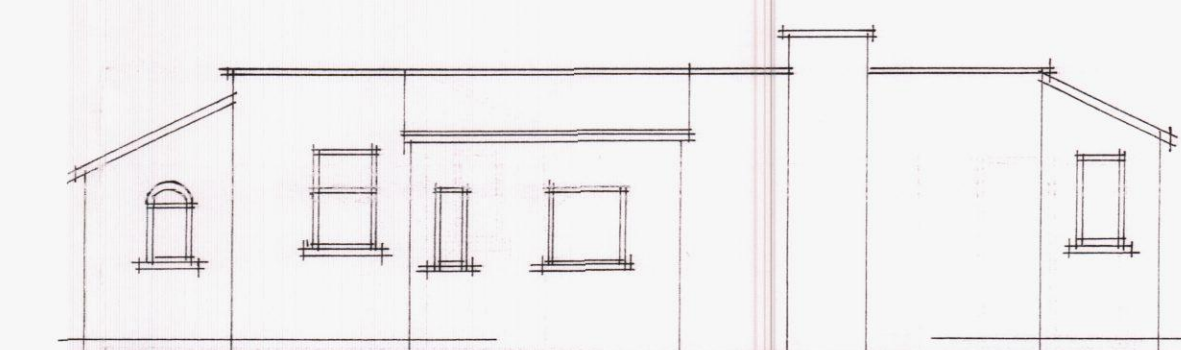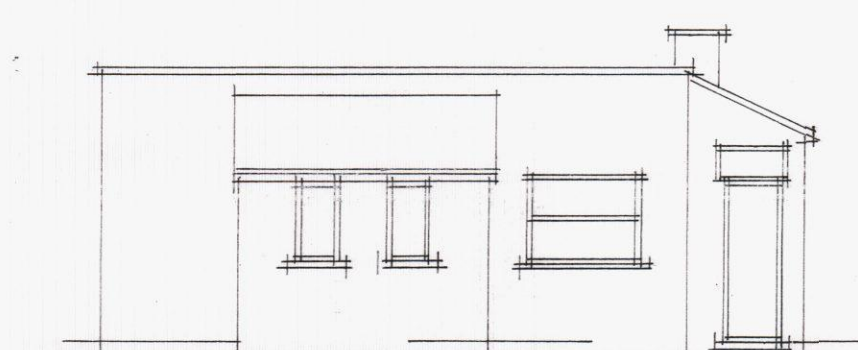

existing front side rear and side elevations



A	MAE 2015 PLANNING AMENDMENTS
Date	Revision

THORNS-YOUNG
ARCHITECTURAL

THORNS-YOUNG LTD
CHARTERED BUILDING CONSULTANTS
232 London Road, North End, Portsmouth PO2 9JQ
Tel: (023) 9267 2883 Fax: (023) 9266 3457
Website: www.thornsyoun.co.uk

Client
Mr & Mrs Rance

Job Title
14 Bembridge Drive
Hayling Island

Drawing Title
Two storey extension

Scale 1:100 1:50

Date NOV 2014 Drawn by RN

Drg. No. 7265-14 Rev.