




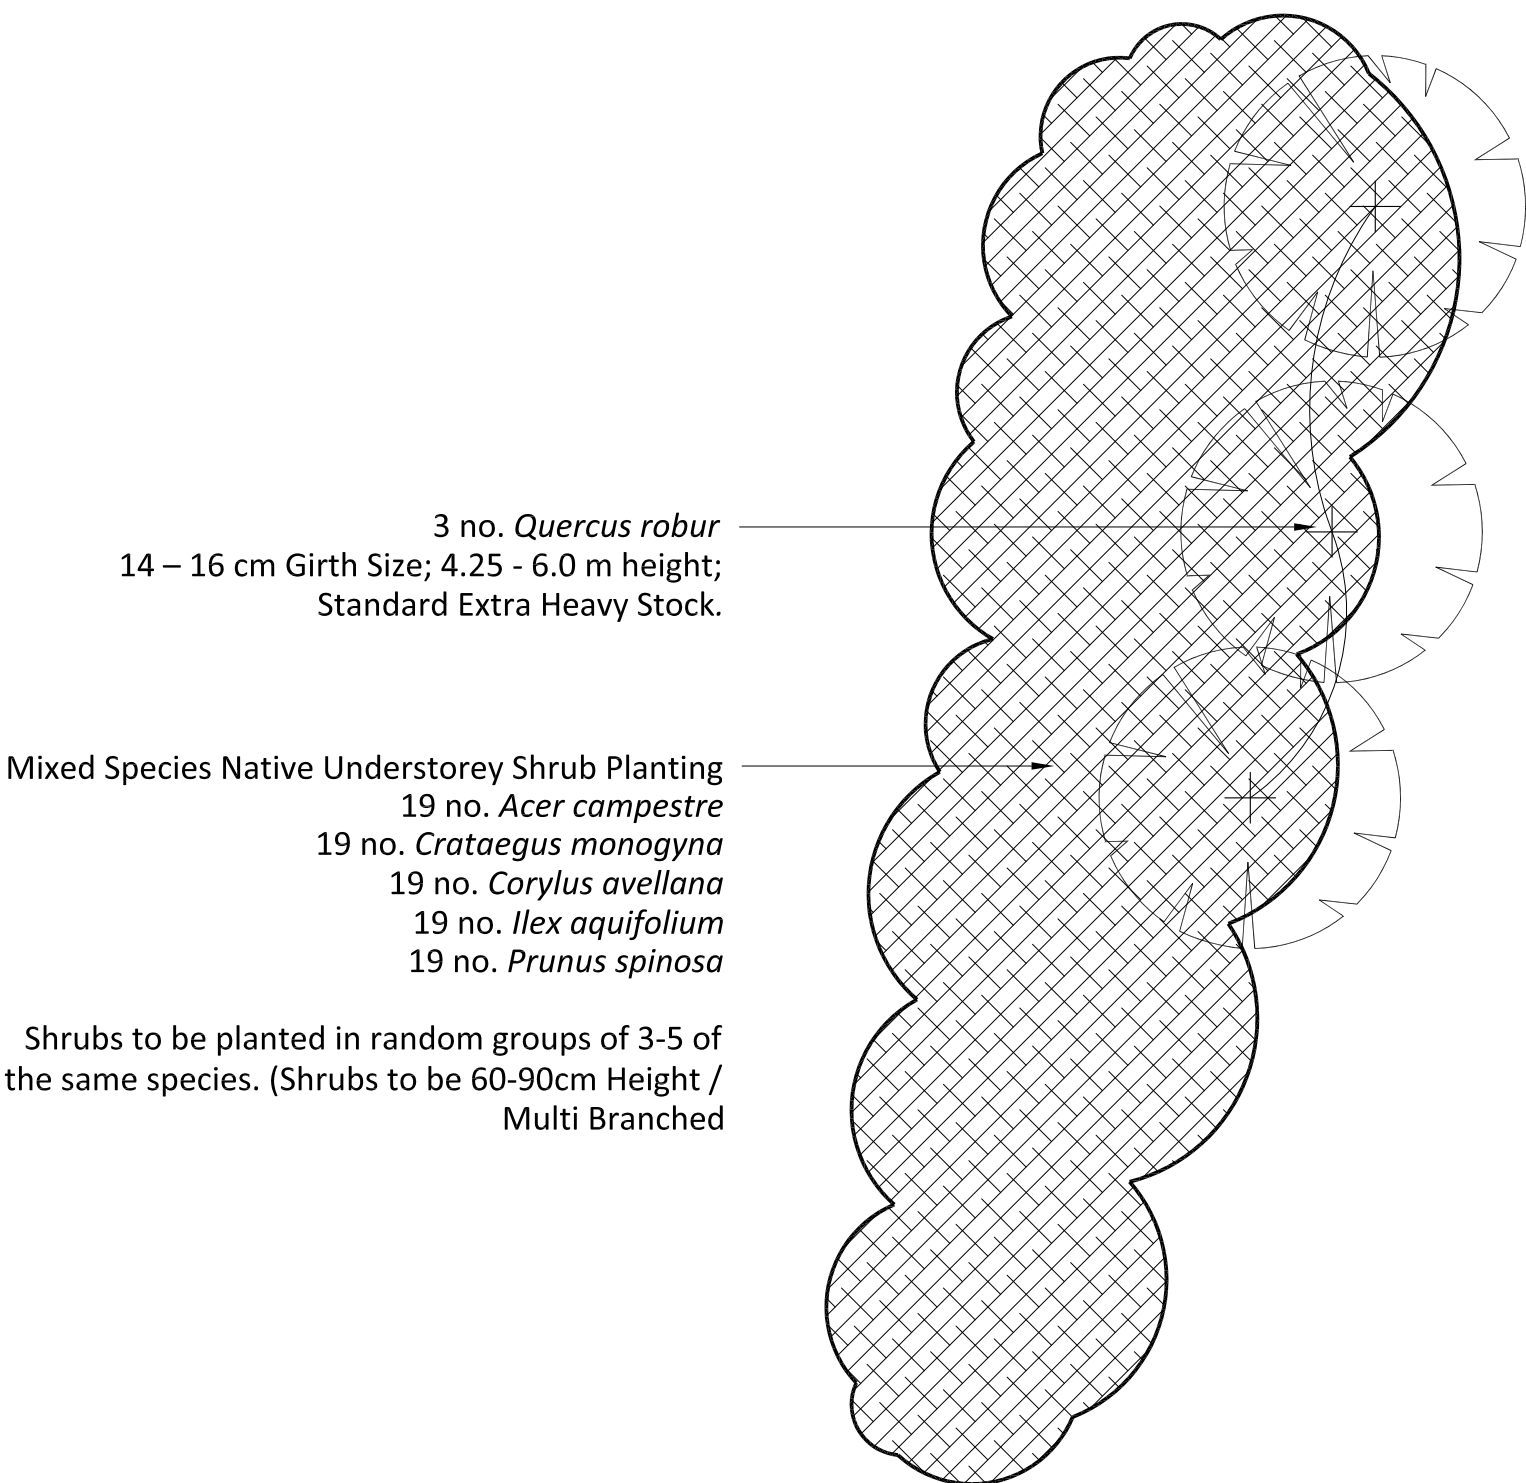

PLANTING AREA 01

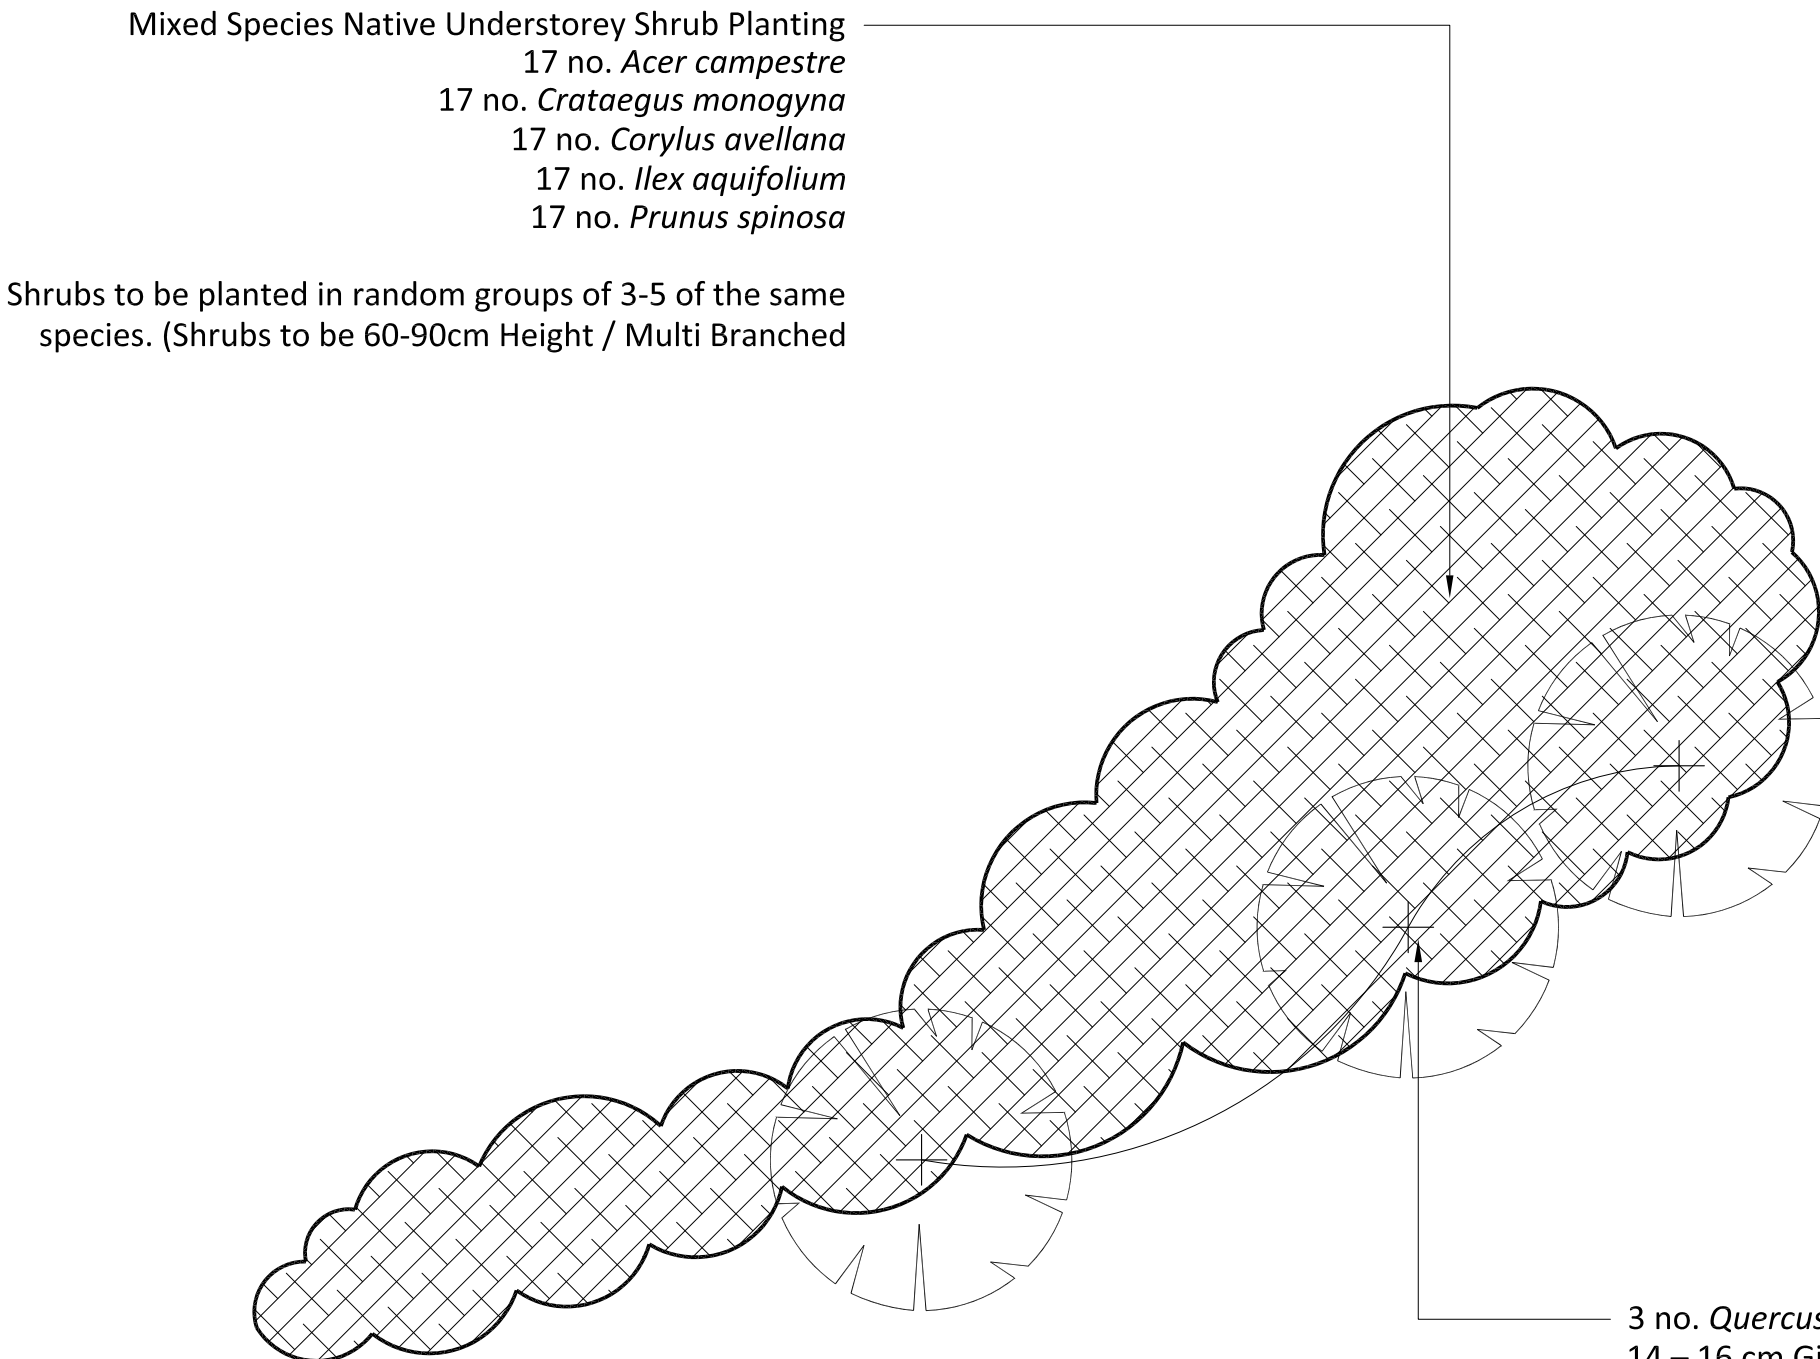

PLANTING AREA 02

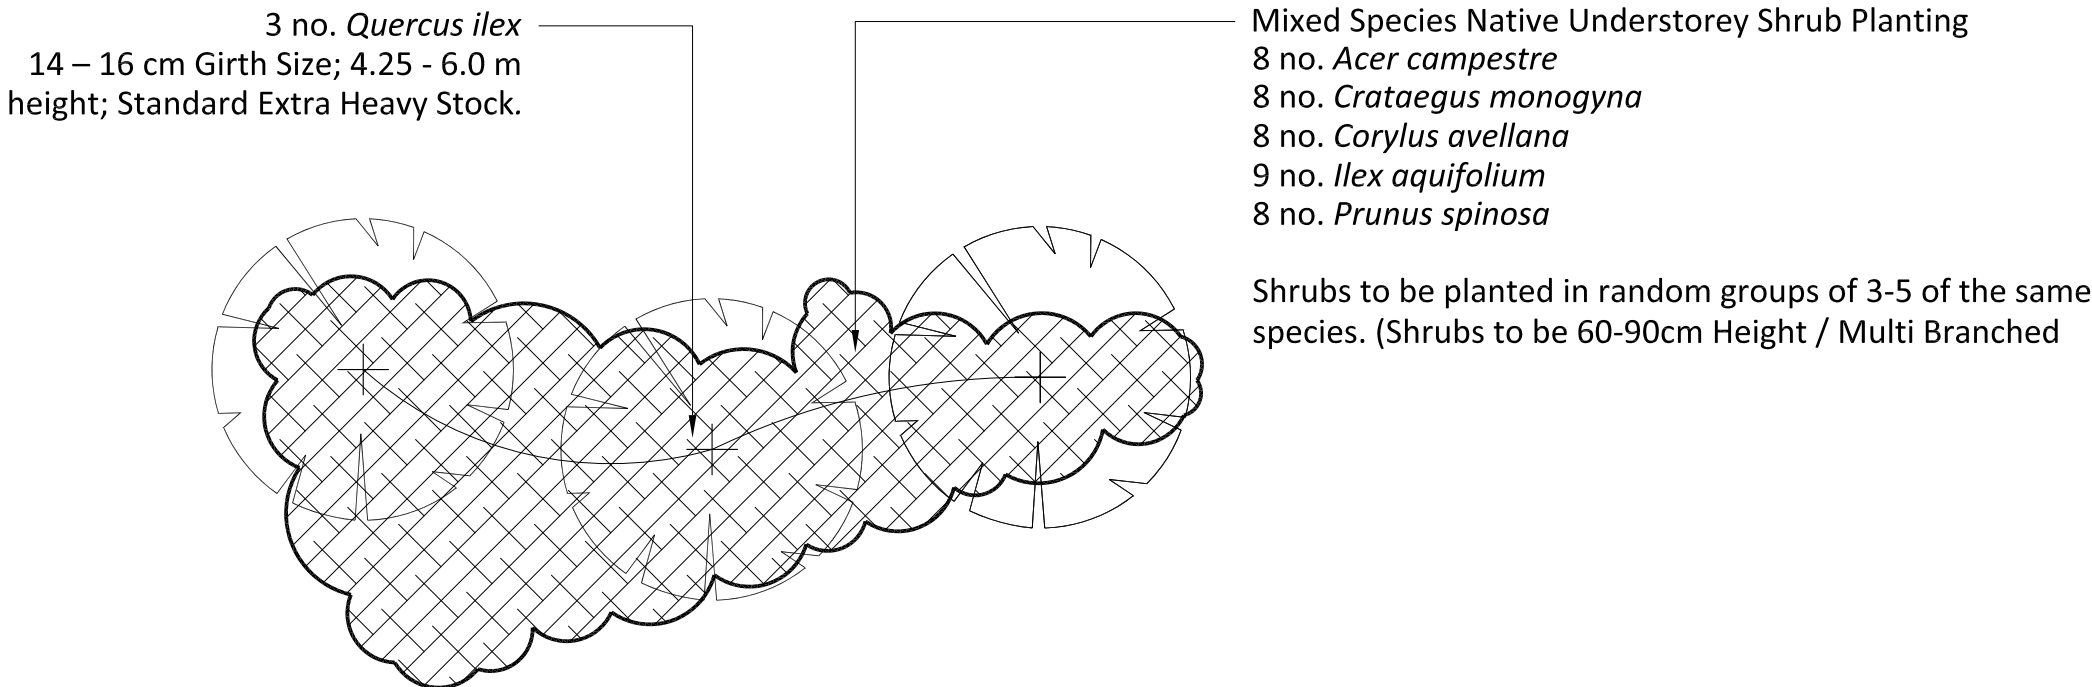

PLANTING AREA 03

**Proposed Tree Planting**  
Trees to be selected and planted in accordance with BS5454: 2014 - Trees: from nursery to independence in the landscape - Recommendations

**Proposed Native Understorey Shrub Planting**  
Proposed native understorey shrub planting areas to be 300mm depth (minimum) subsoil overlain with 450mm (minimum) multi purpose topsoil to BS3882: 2007 Specification for Topsoil and Requirements for Use. Native understorey shrub planting areas to be bark mulched with 75 mm depth (min) of ornamental bark mulch.

**NOTES**  
Refer to RC0136 / 02 Planting Layout (Sports Field) and Detailed Plant Schedule and Specification - 02 (Sports Field) for further details.

| REV | DESCRIPTION | DATE | INITIALS |
|-----|-------------|------|----------|
|     |             |      |          |
|     |             |      |          |
|     |             |      |          |

**Ramsay & Co  
Landscape Architecture**

The Studio, 68 Cuckfield Road, Hurstpierpoint, West Sussex, BN6 9SB  
T: 01273 834 198 M: 07973 770047 E: landscape@ramsayandco.com

*Project Title:*  
Purbrook Park School, Park Ave, Waterlooville  
MH Architects  
*Drawing Title:*  
Detailed Planting (Sports Field)

*Scale:*  
1:100@A1

*Drawing Number:*  
RCo 136 / 04

*Drawn:*  
AR

*Revision:*

*Date:*  
21-10-14

*Revision:*  
00