




Supplied by: Latitude Mapping Ltd
Reference: O1337752
Centre coordinates: 470868 99405

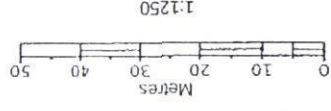

SITE/LOCATION PLAN


Ordnance Survey and the OS Symbol are registered trademarks of Ordnance Survey, the national mapping agency of Great Britain. The representation of a road, track or path is no evidence of a right of way. The representation of features as lines is no evidence of a property boundary.

Produced 02 Jul 2014 from the Ordnance Survey National Geographic Database and incorporating revised data available at this date. Reproduction in whole or part is prohibited without the prior permission of Ordnance Survey. © Crown Copyright 2014.



Supplied by: Latitude Mapping Ltd
Reference: O1730616
Centre coordinates: 470923 99399

STAUNTON AVENUE

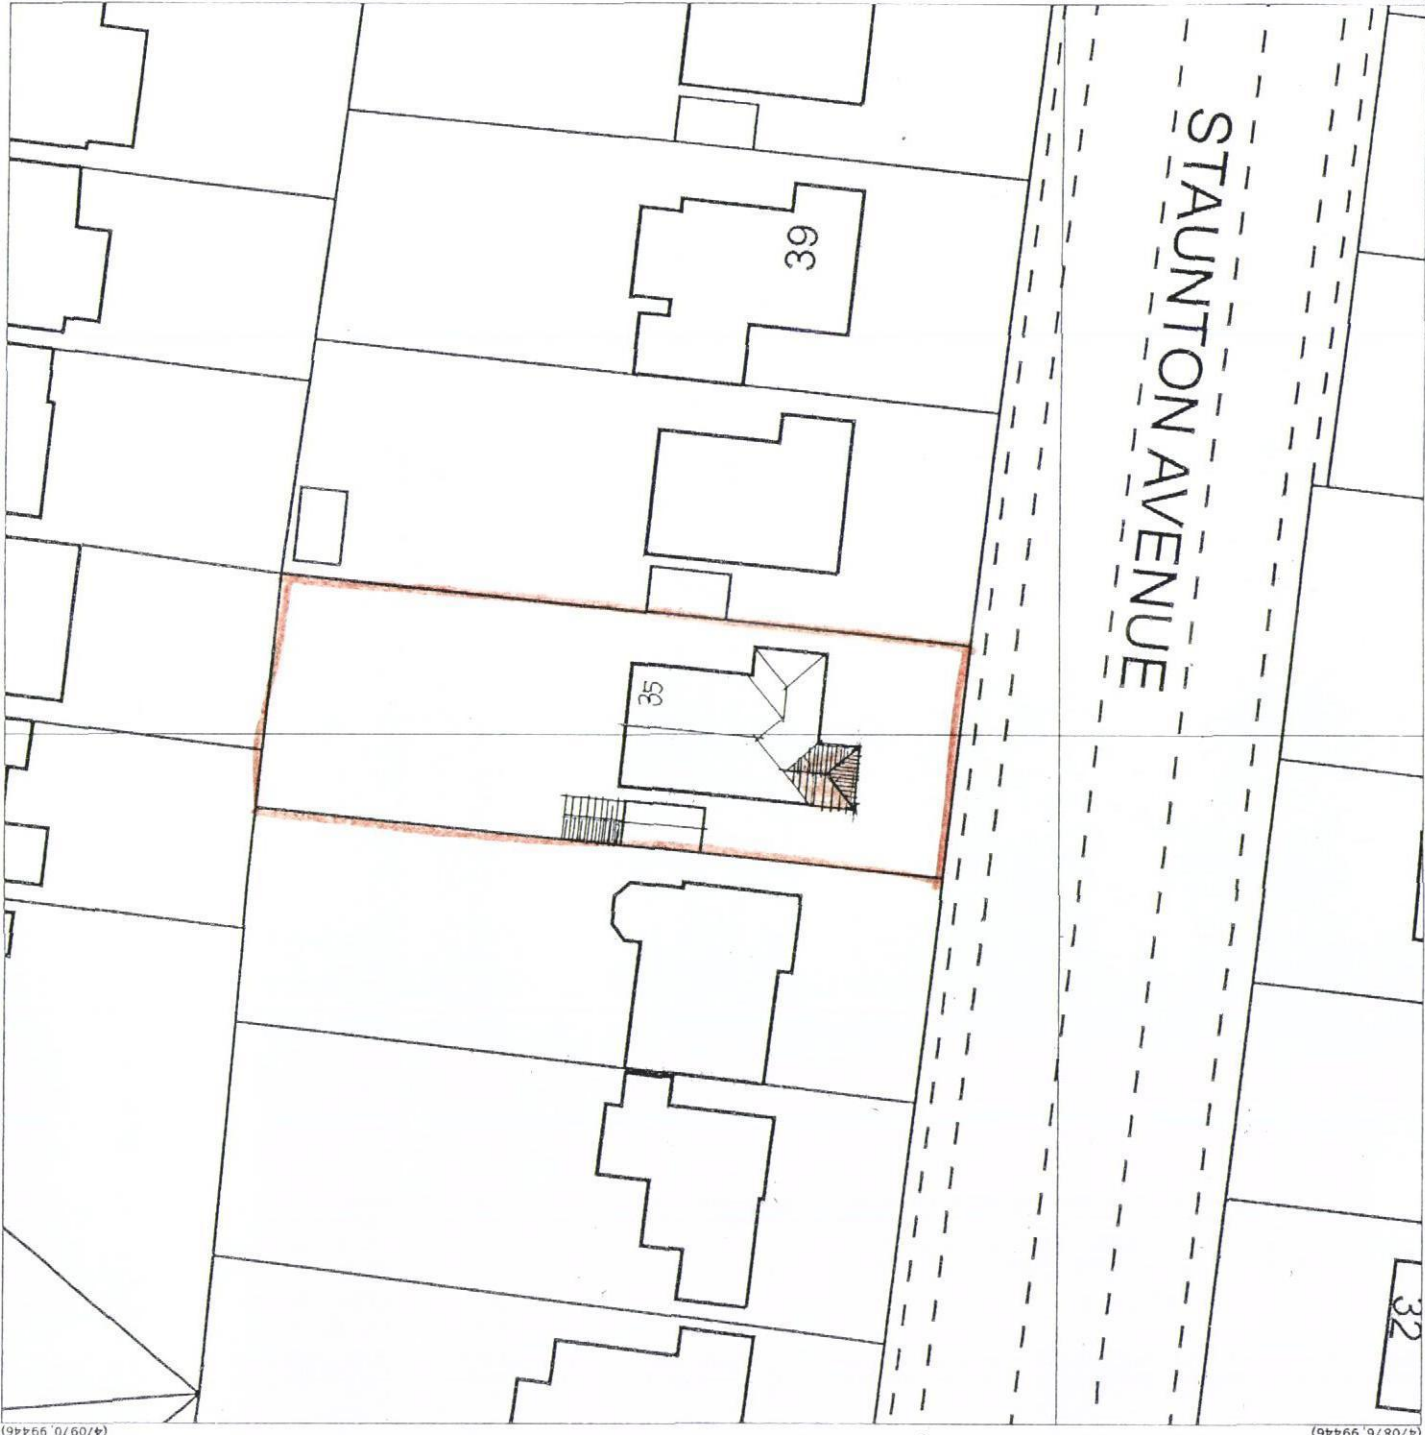

PROPOSED FRONT PORCH AND GARAGE EXTENSION 35, STAUNTON AVENUE, HAYLING ISLAND, HANTS.

FOR MR & MRS K. HAMBRIDGE.

REVISED SEPT 14

Version 1.0 Unversioned directory PDF



35, Staunton Ave, Hayling Island
PO11 0BW

