


2 Eastoke Avenue, Hayling Island PO11 9QW
Existing first floor 1:100 May 14
Roger Minost RIBA Chates Studio Stonepit Lane Henfield BN5 9QT

rev :
372su02

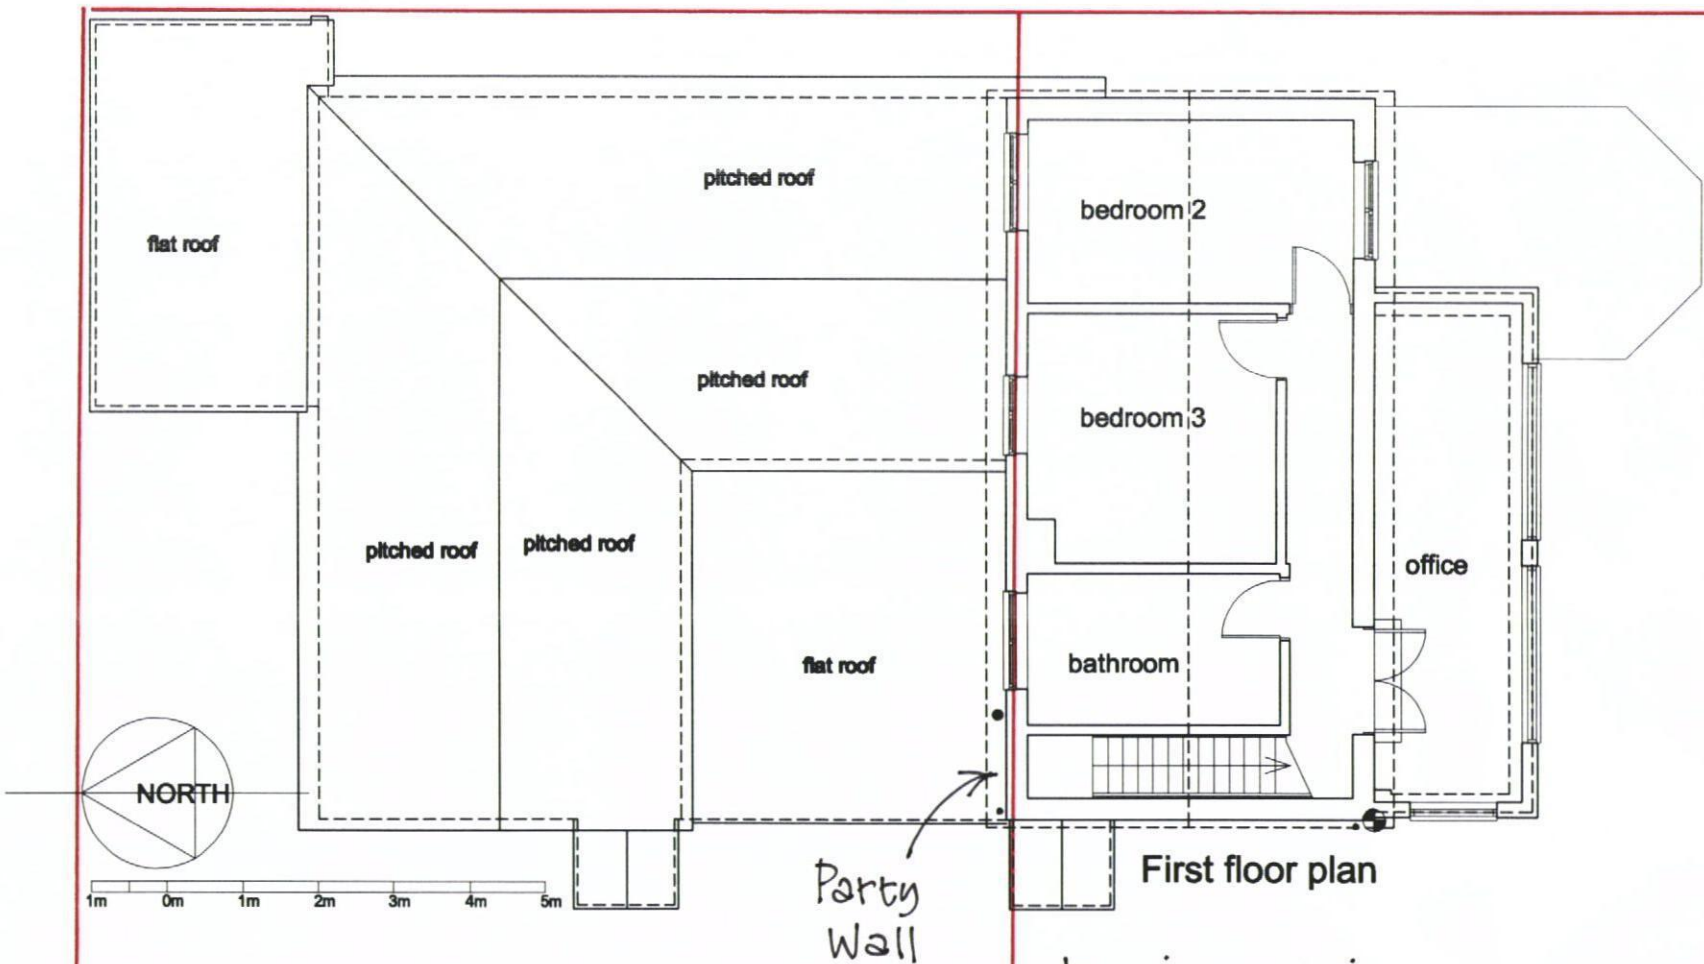

372 reg 05

HAVANT BOROUGH
COUNCIL

28 AUG 2014

RECEIVED

For information:
Land registry titles