



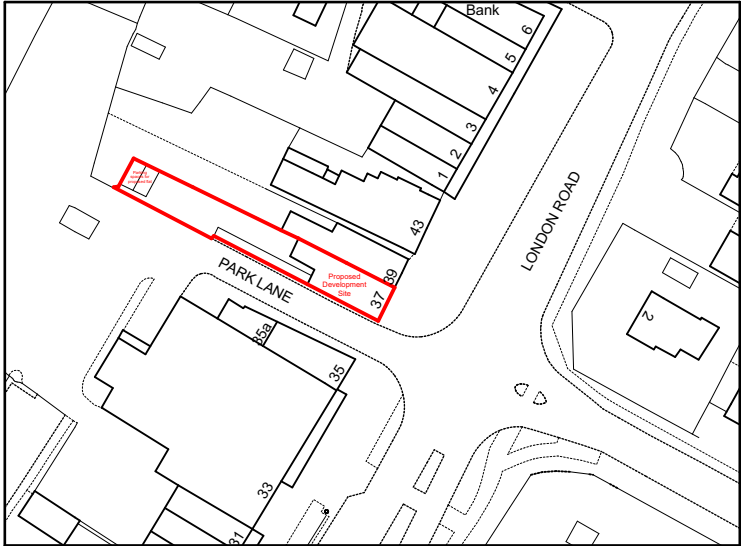

Location Plan 1:1250

Ordinance Survey (c) Crown Copyright 2015. All rights reserved.  
Licence number 100022432.

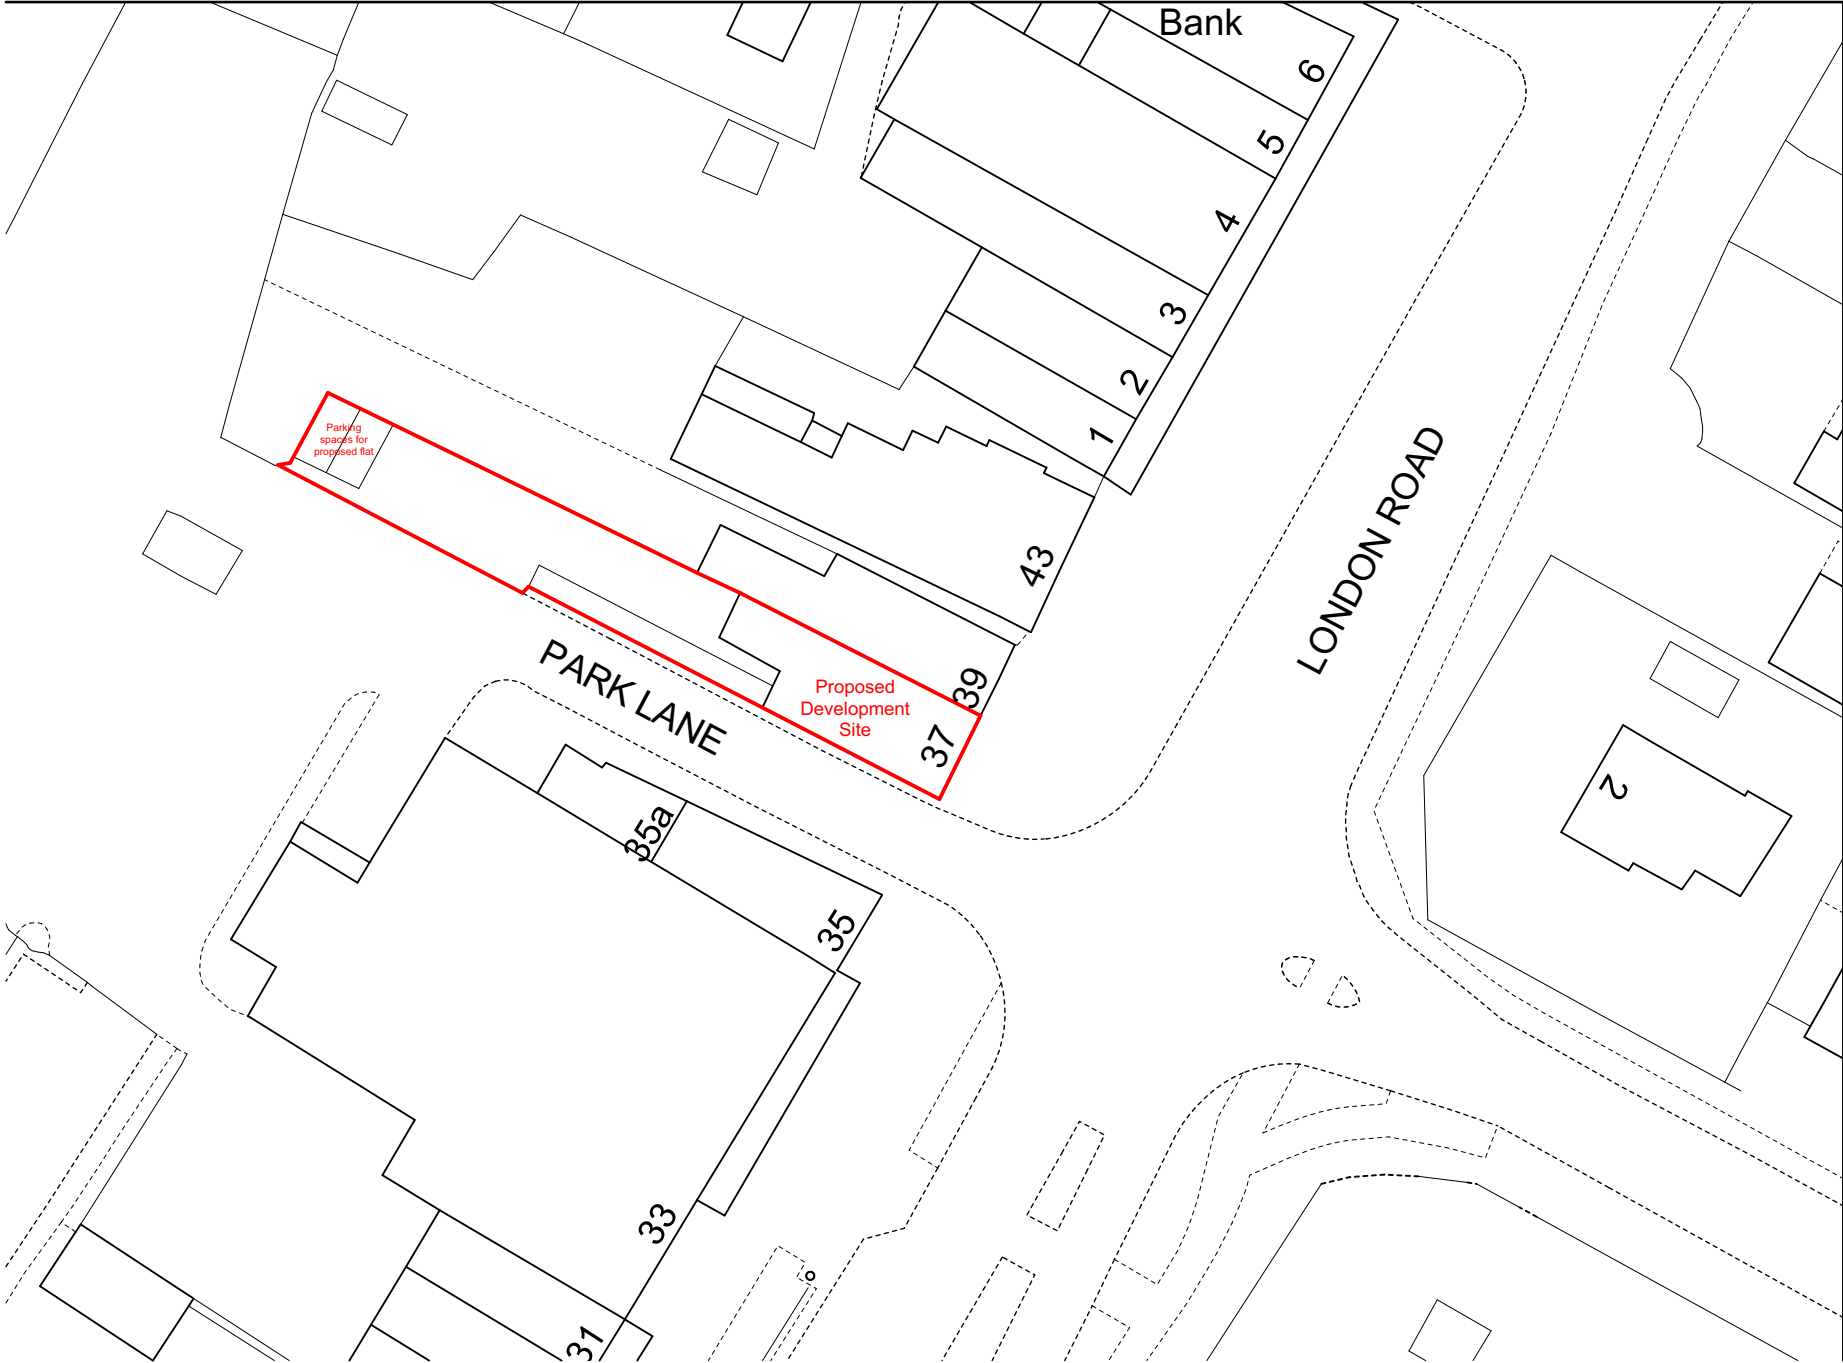

Block Plan 1:500