


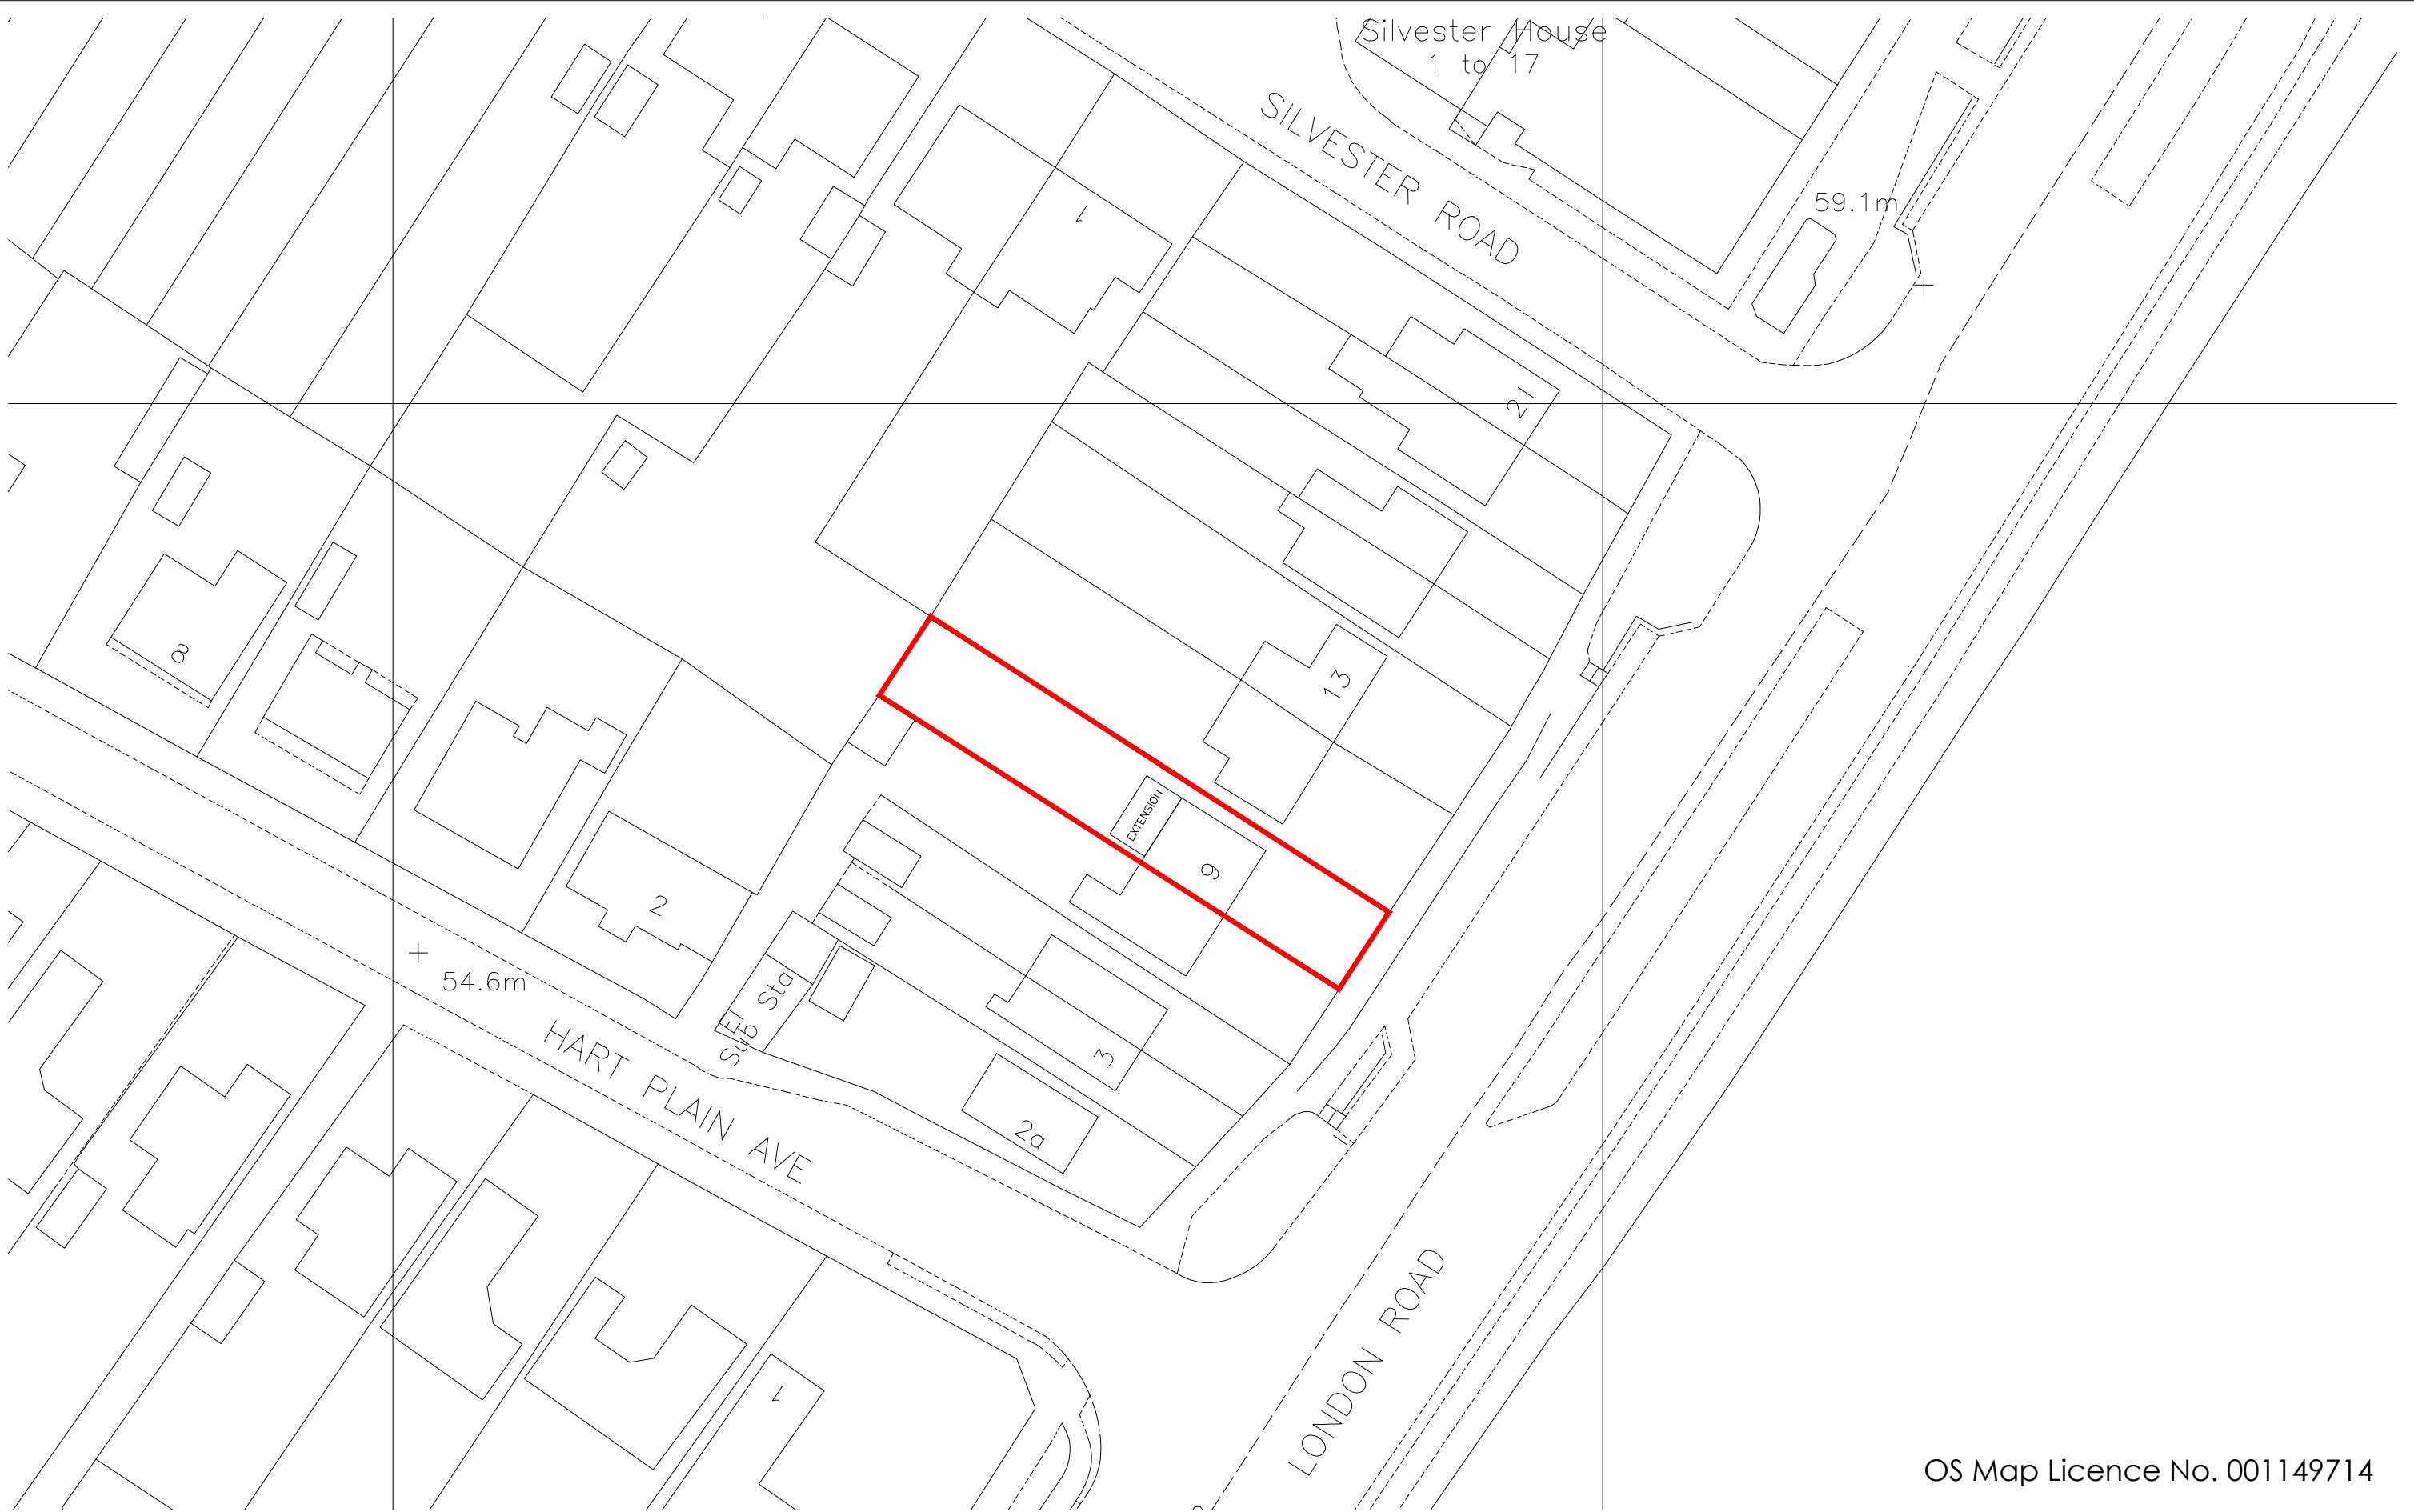

OS Map Licence No. 001149714

Copyright is reserved by GBS Designs and is issued on the condition that it is not copied or disclosed by or to any unauthorised persons without prior consent in writing from GBS Designs. All dimensions to be checked on site All structural elements to be specified by a suitably qualified structural engineer.	REV	DESCRIPTION	DRAWN	DATE	Drawing Ref		Drawing Title
	-	Initial design	GBS	22.07.14	STOCK 04		Mr & Mrs Stockley 9 London Road Cowplain Hampshire PO8 8DE
	A	Revisions to extension	GBS	24.07.14	Scale at A1	Scale at A3	
					N/A	1:500	
					Date 22 Jul 2014		
					Drawn by IMK/GBS		

Copyright is reserved by GBS Designs and is issued on the condition that it is not copied or disclosed by or to any unauthorised persons without prior consent in writing from GBS Designs.

All dimensions to be checked on site

All structural elements to be specified by a suitably qualified structural engineer.



CAD - ARCHITECTURE - DESIGN

6 Shillinglee Waterloooville
Hampshire PO7 5RW

Tel 023 9225 8315
www.gbsimages.co.uk