
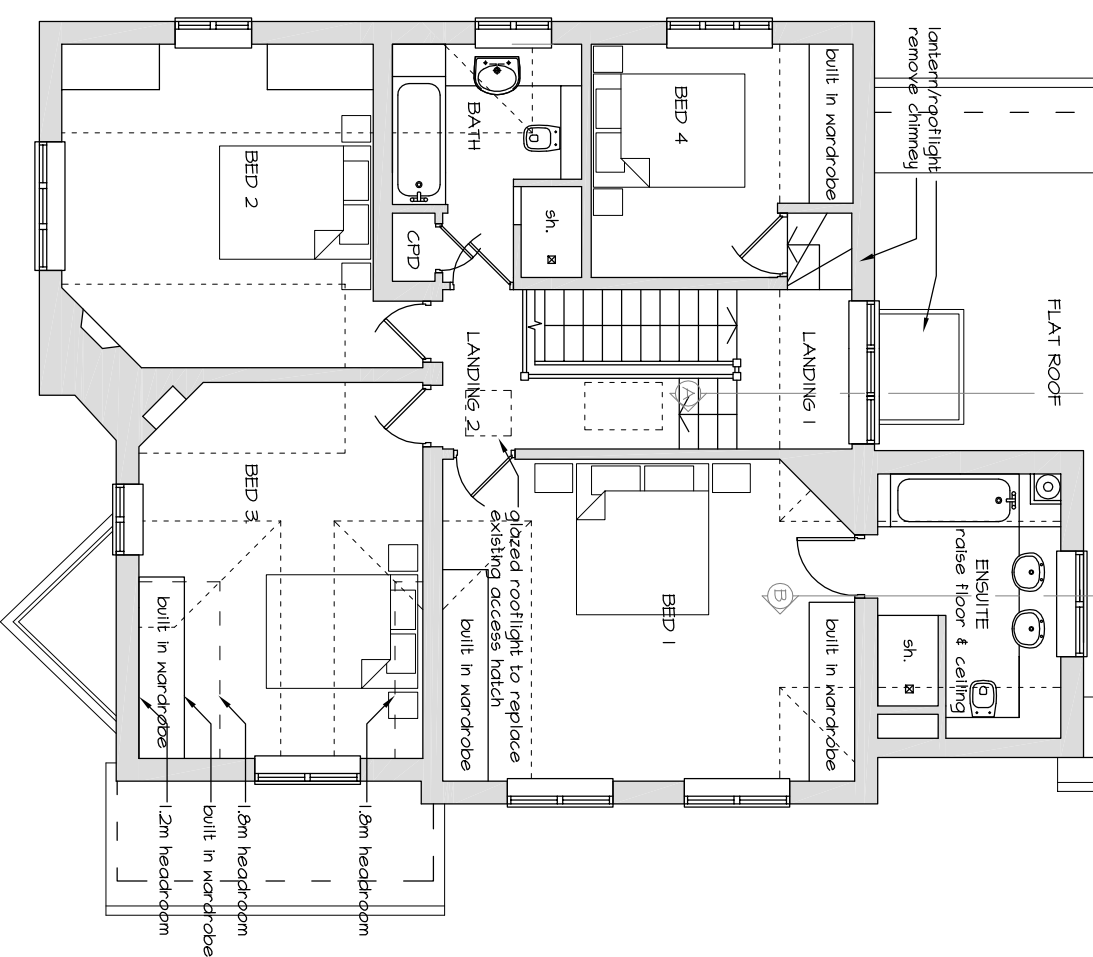
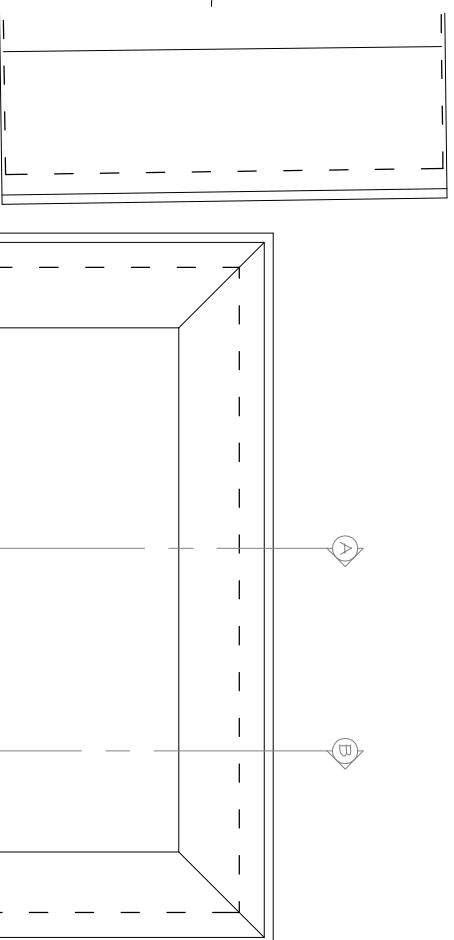


PHYSICAL SCALE IN METERS @ 1:100

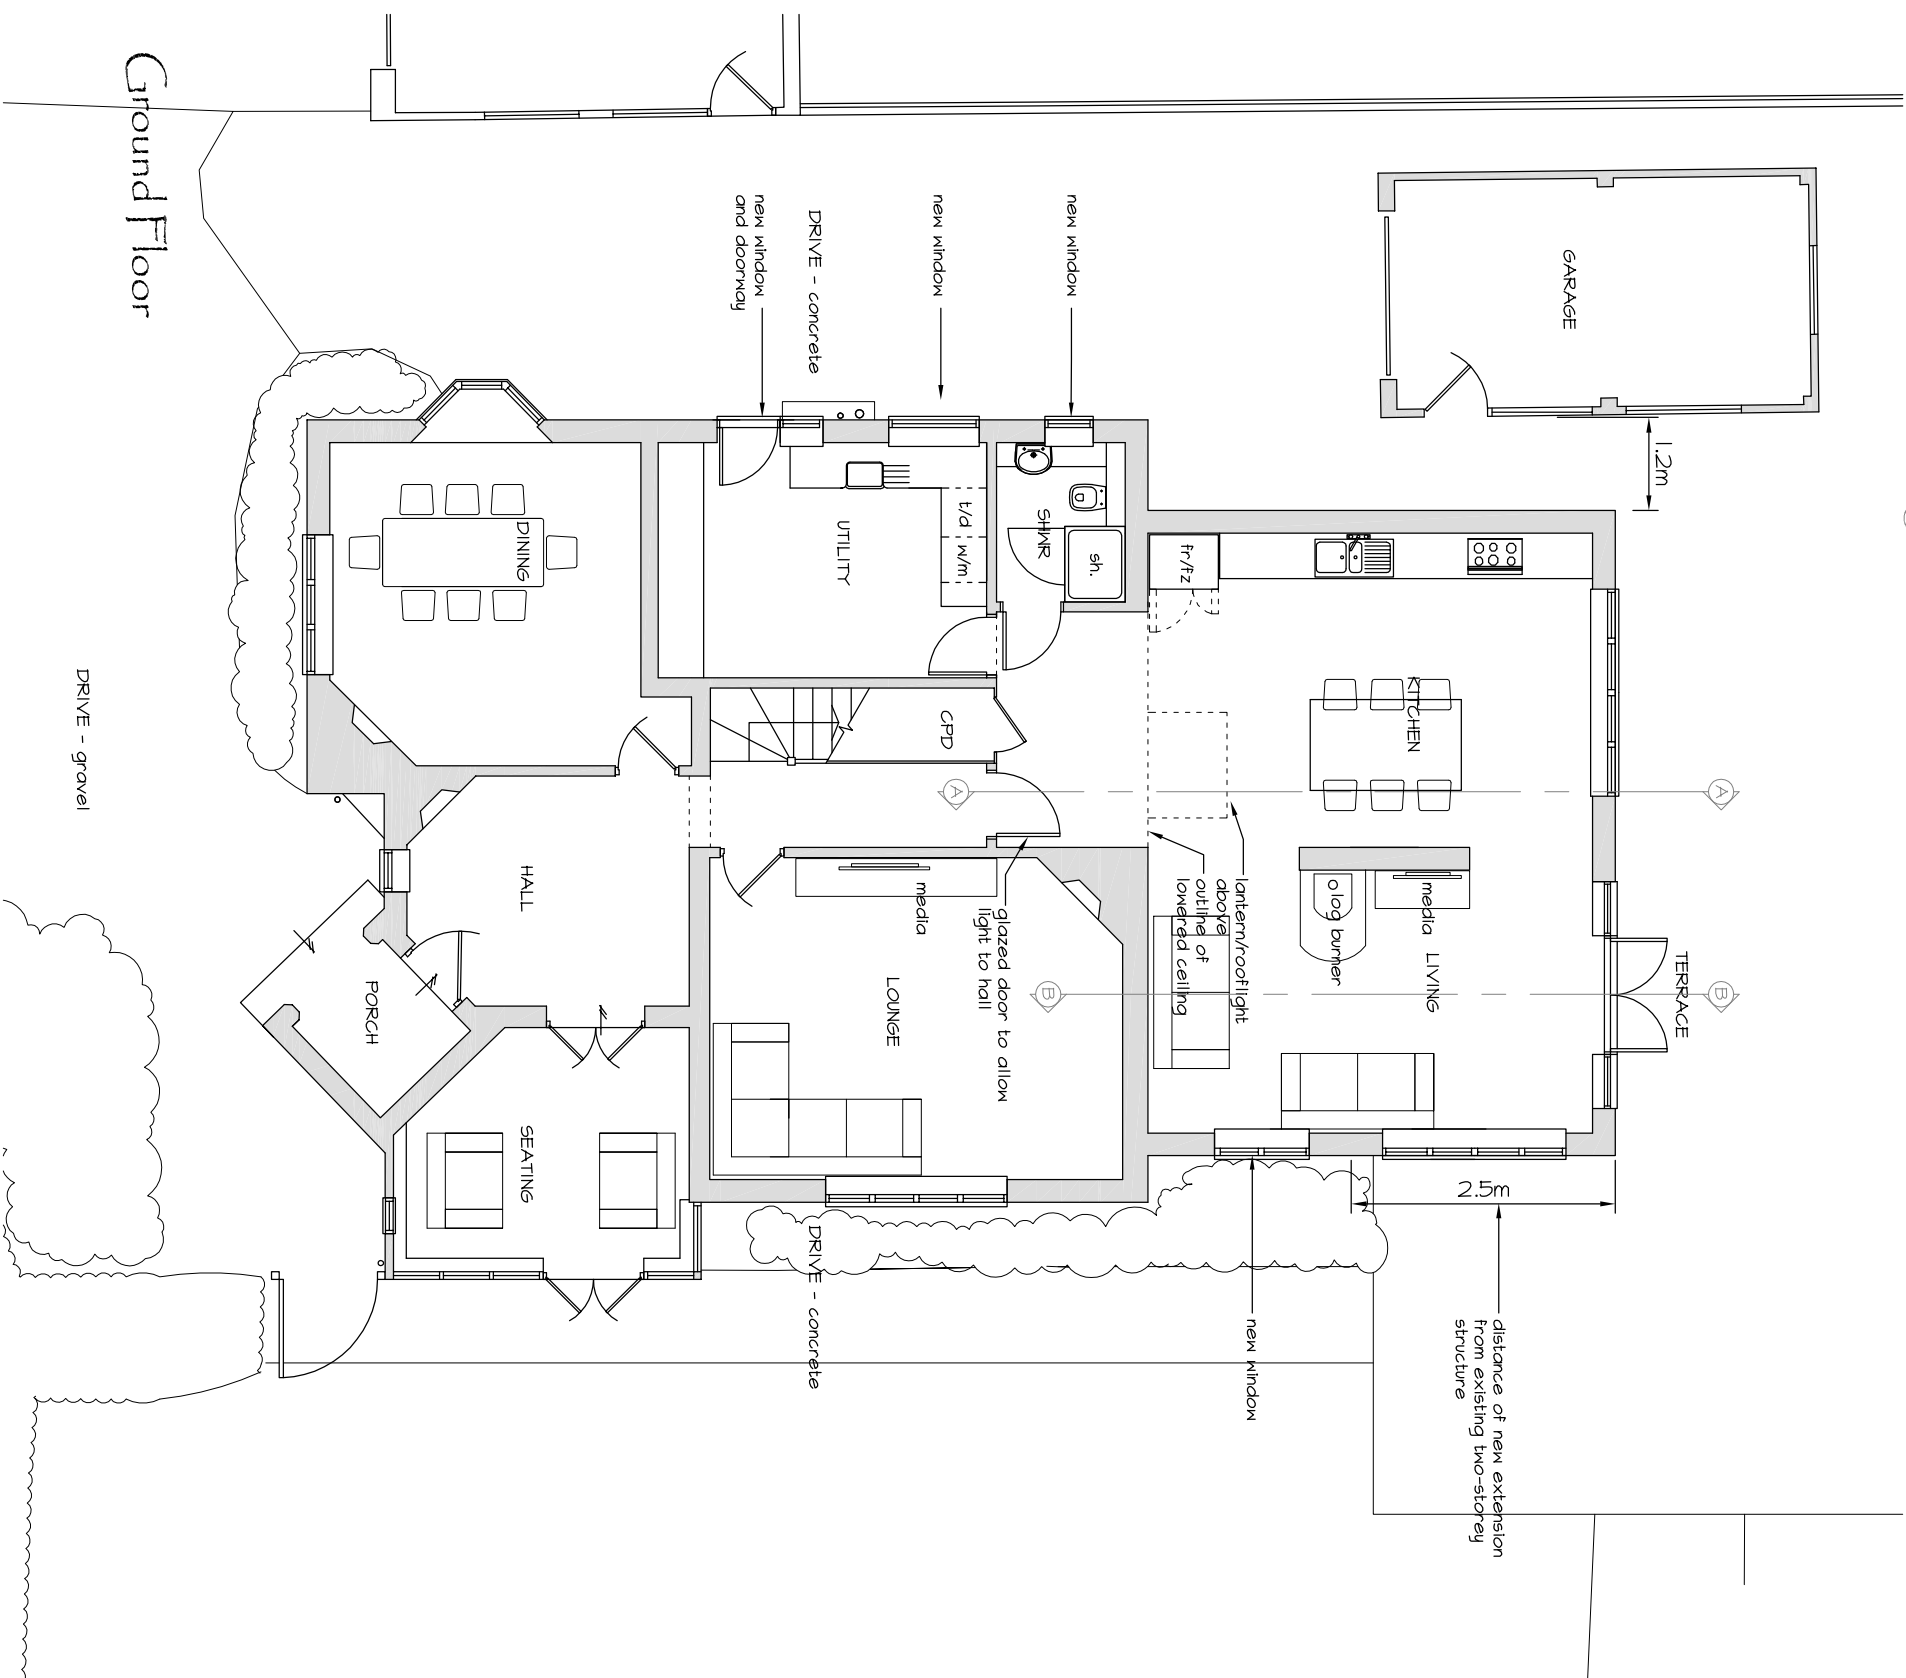

NOTES:  
This drawing has been produced solely for PLANNING/DESIGN.  
Do not Scale from this Drawing except for planning purposes.  
This drawing is the copyright of MF Designs Ltd.

Ground Floor

DRIVE - gravel

First Floor



mf designs ltd

Chartered Architects

52 King Street • Emsworth • Hampshire • PO10 7AZ  
Director: Martin Farrer RIBA • Co Registration No.4507379

t/f 01243 377766  
e [admin@mfdesigns.org.uk](mailto:admin@mfdesigns.org.uk)

Date: Dec 2014  
Scale: 1:100

Job No: 3101  
Drg No: P\_01 C



EXTENSIONS & ALTERATIONS - 5a Shawfield Road, Havant. PO9 2SY