




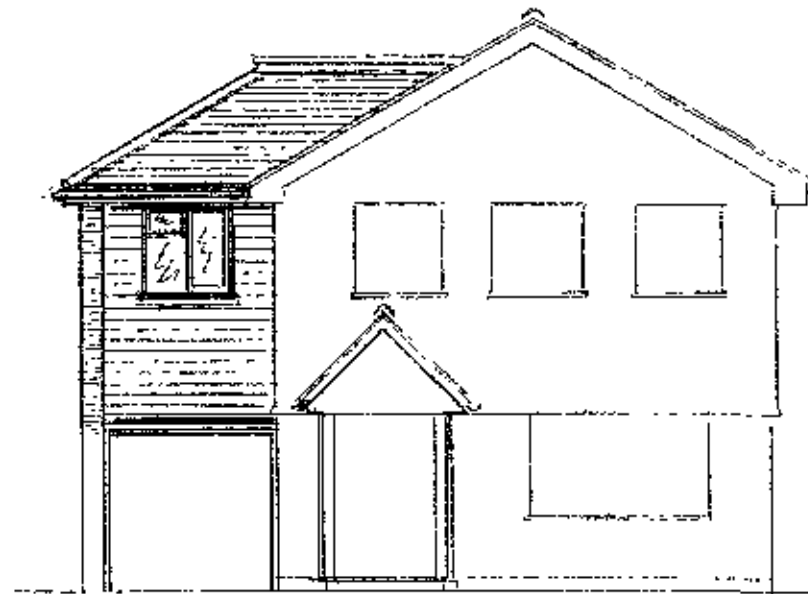

N.W. ELEVATION

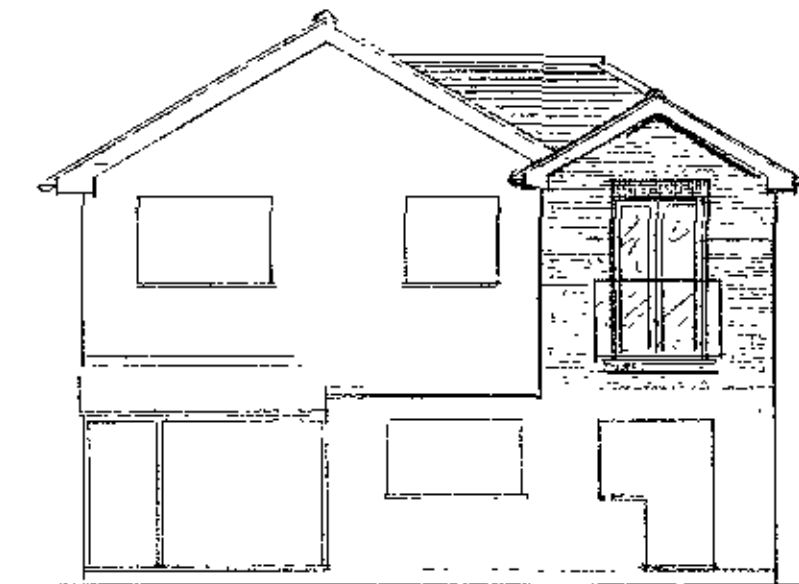


S.E. ELEVATION

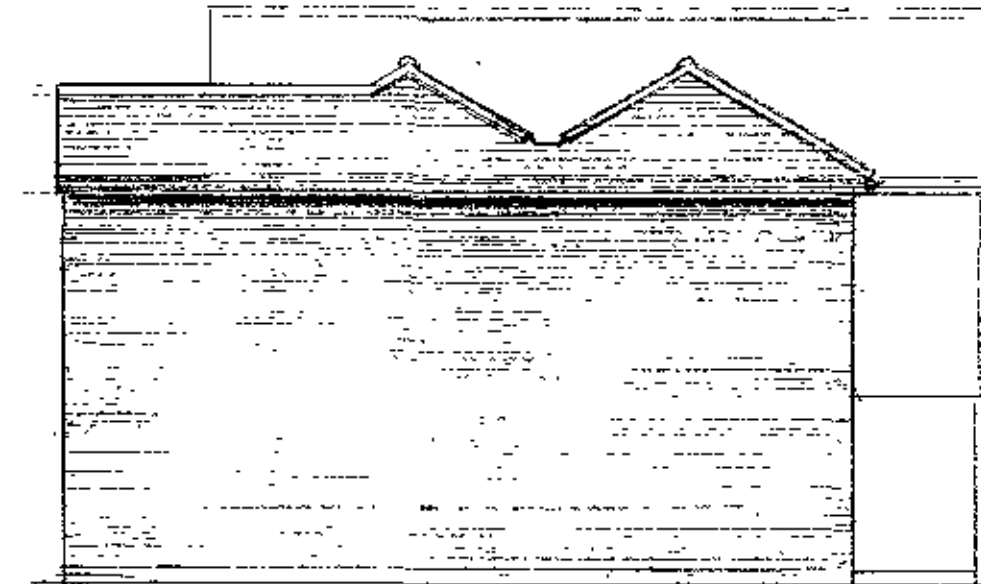


N.E. ELEVATION



S.W. ELEVATION

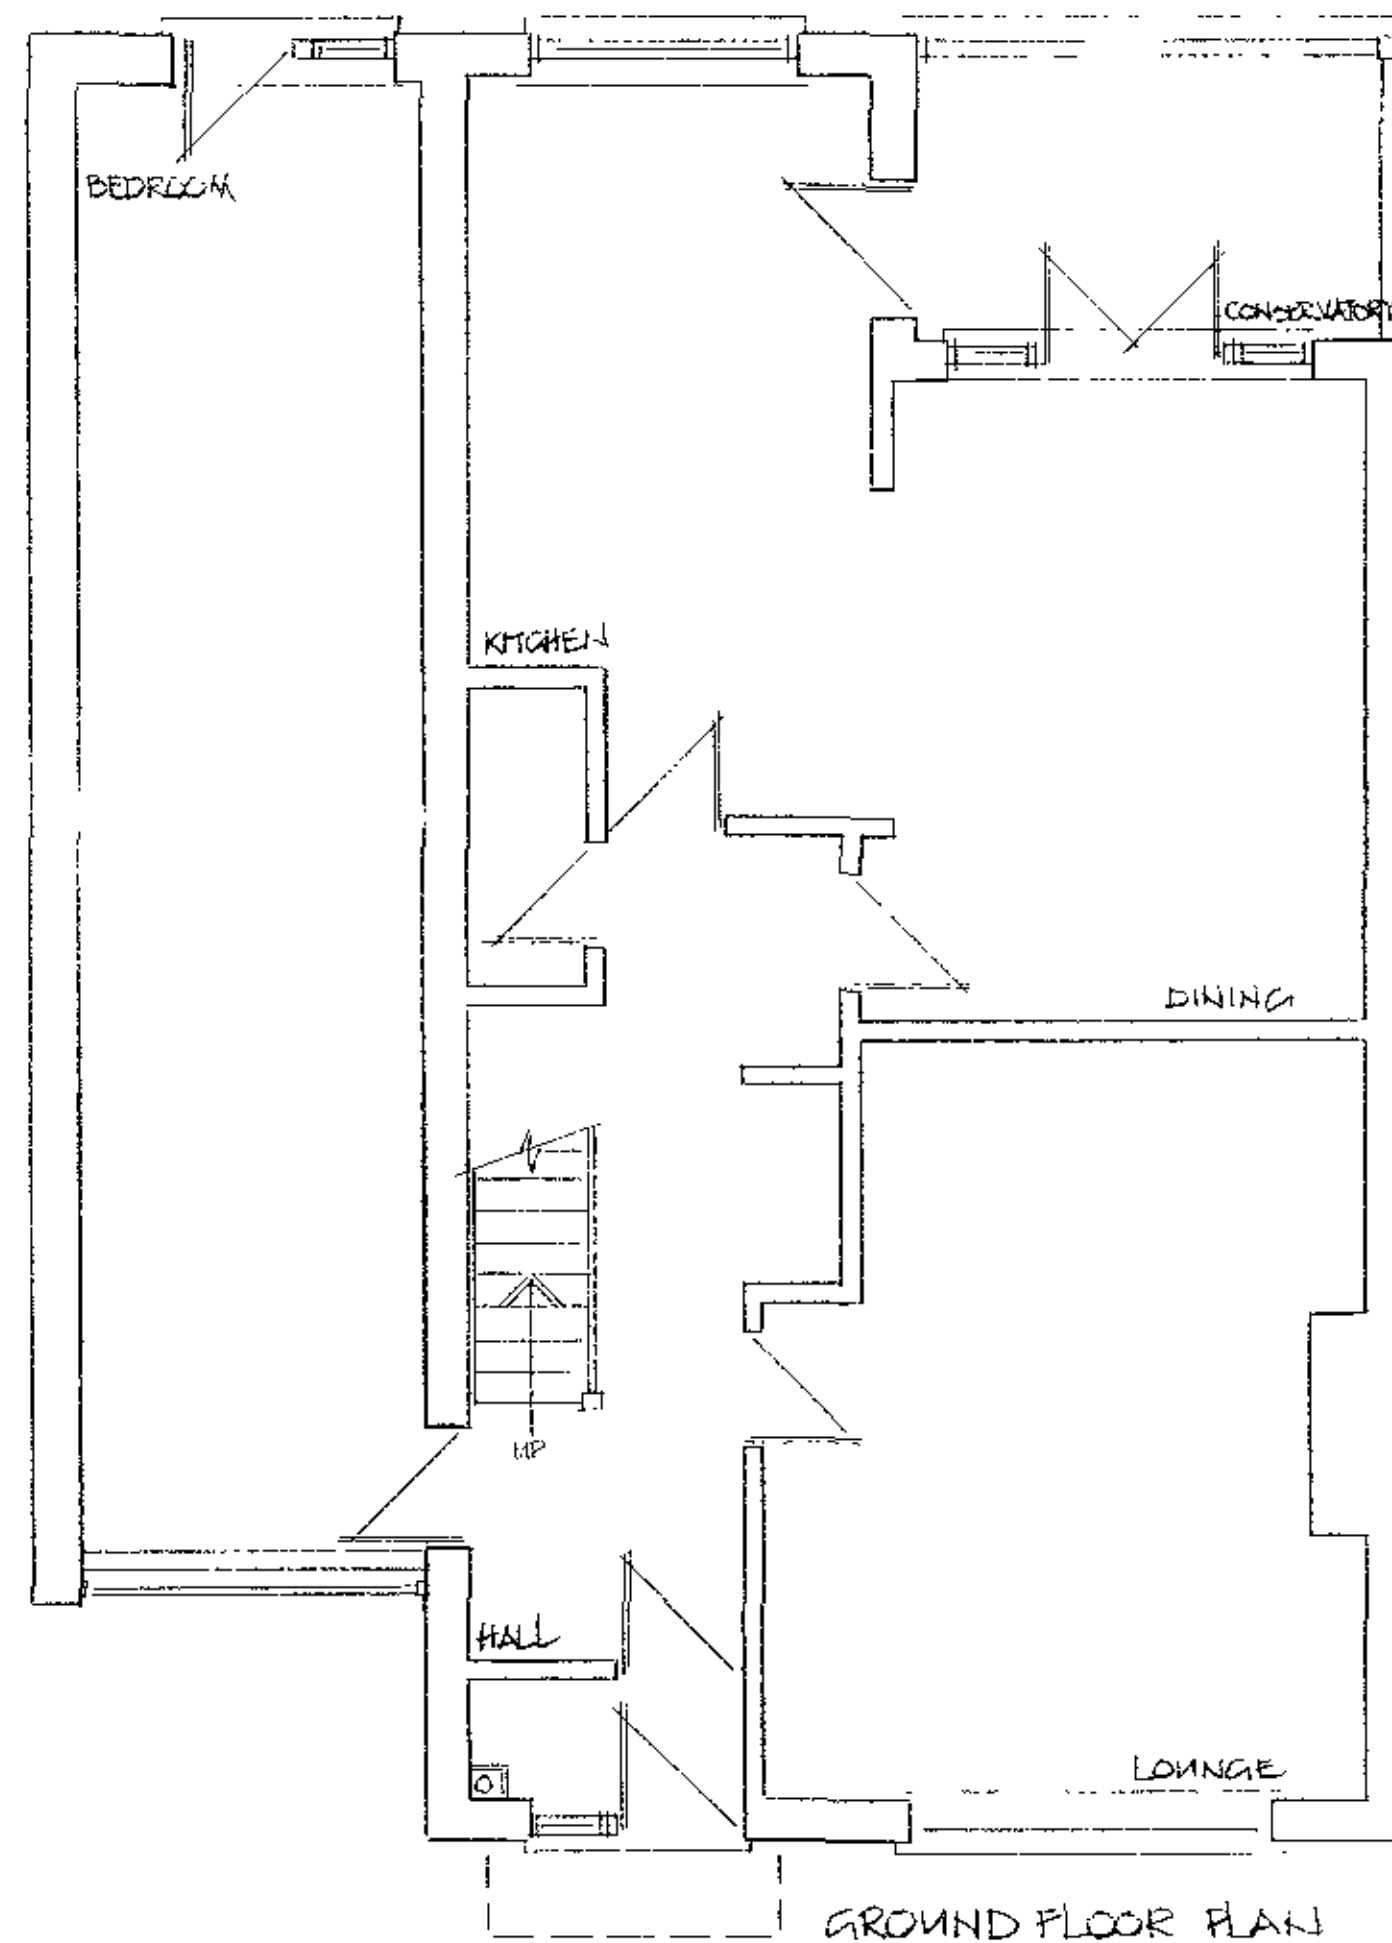

GROUND FLOOR PLAN

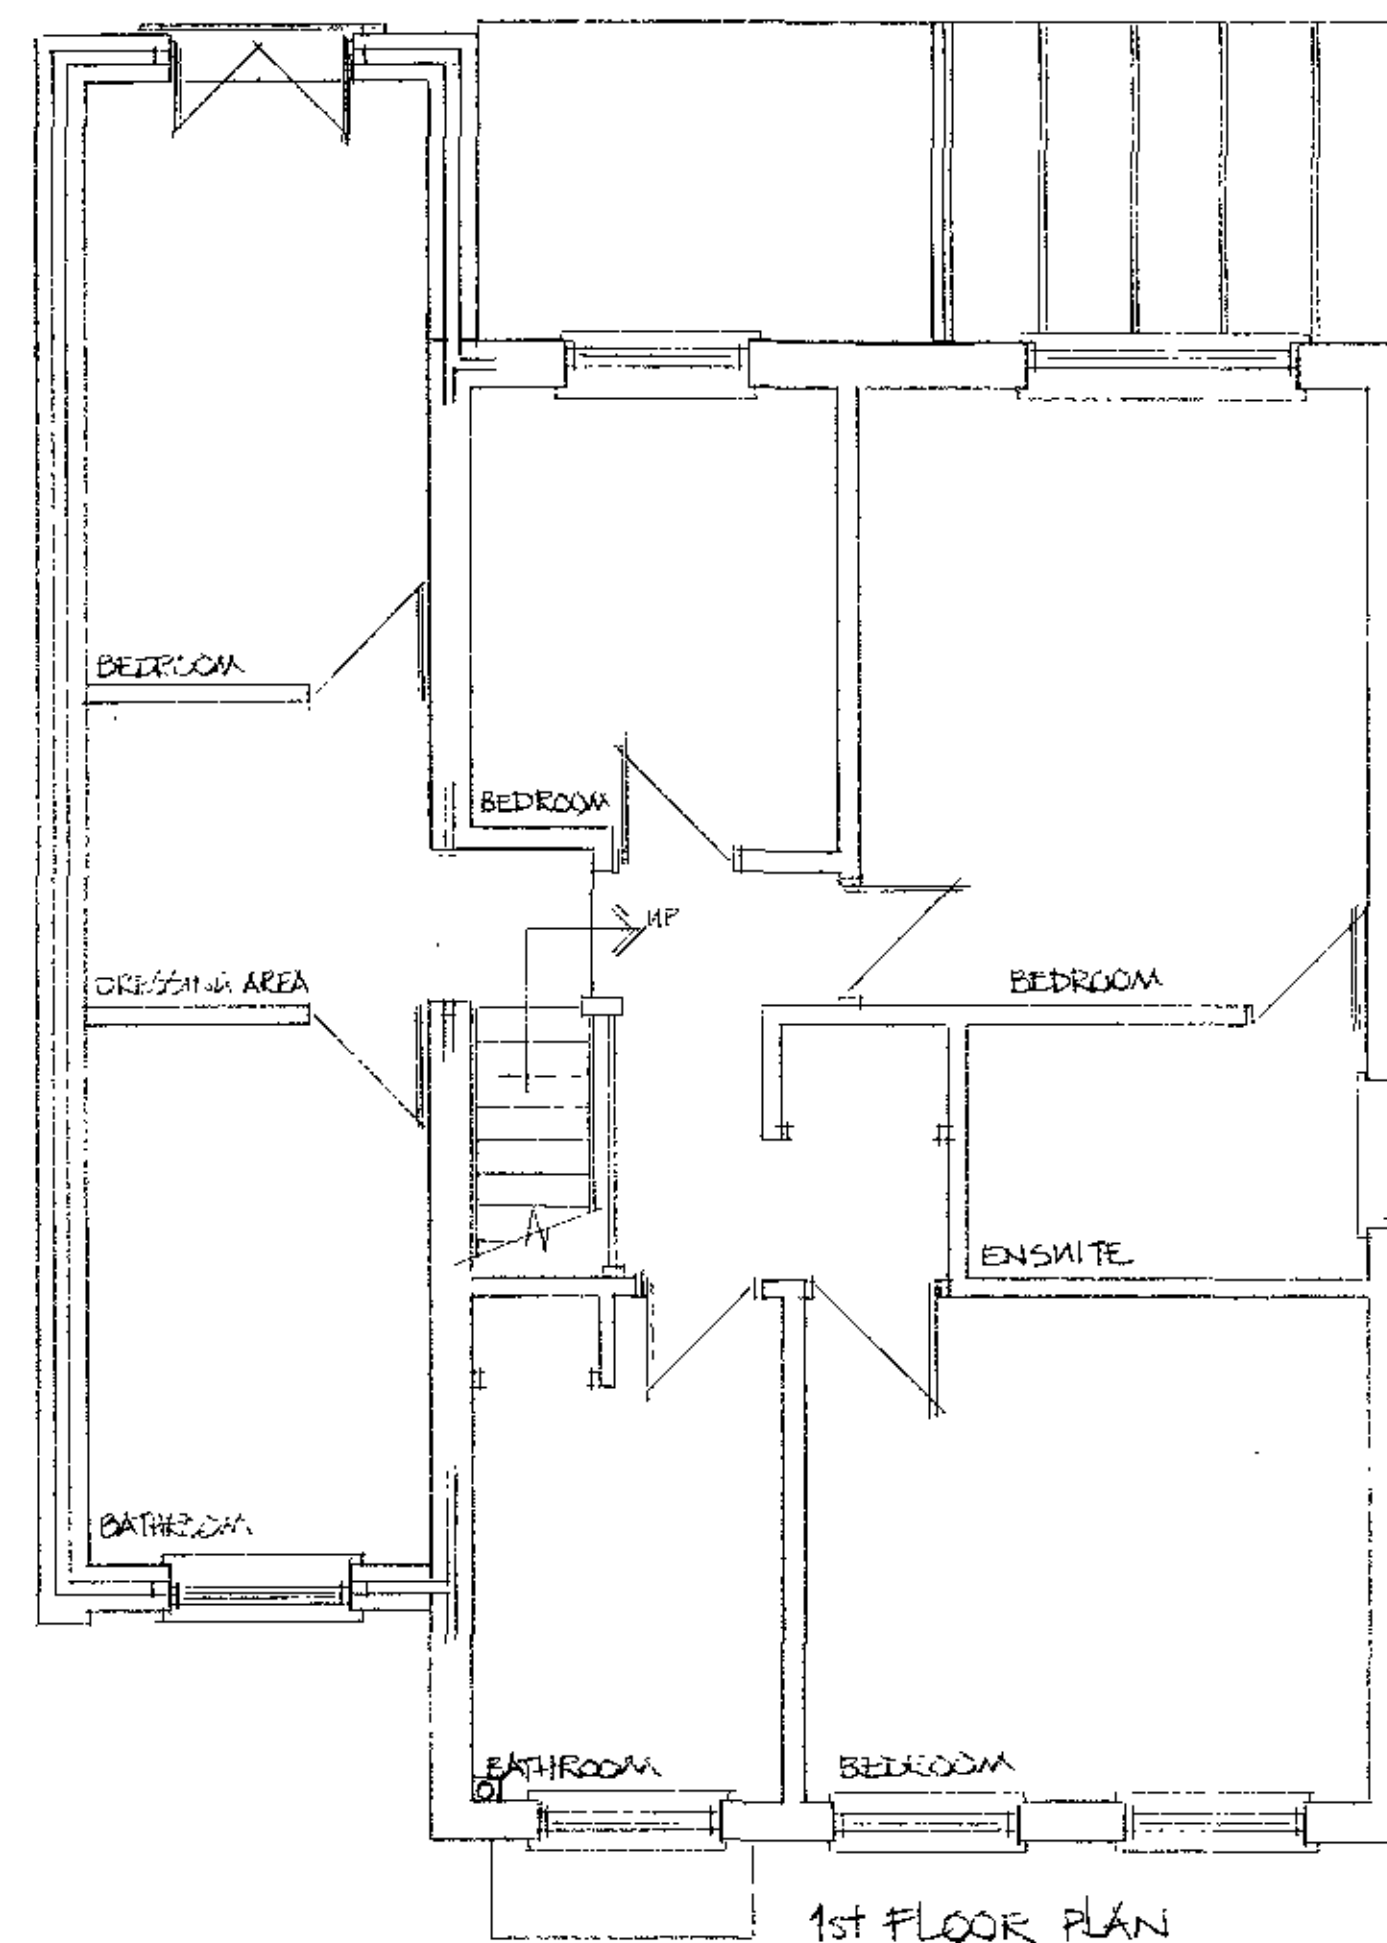

1st FLOOR PLAN

REV B
BALCONY REMOVED AT REQUEST FROM
PLANNING.
ROOF DETAIL SHOWN CORRECTLY ON
S.E. ELEVATION
REV A
ORIENTATION OF FLEWS ADJUSTED
TO CORRESPOND TO SITE PLAN

MR. P. KELLY

18 IDSWORTH RD
COMPLAIN
HANTS

AS PROPOSED

David Niven Design Ltd

07973 342 807 01843 350030
74 Westbourne Avenue,
Emsworth, Hampshire PO10 1QU



Architectural Design & Planning

HAVANT BOROUGH
COUNCIL
26 JAN 2015
RECEIVED

1:100,50 SEPT '14 14/1036/2^B