


SUPERSEDED

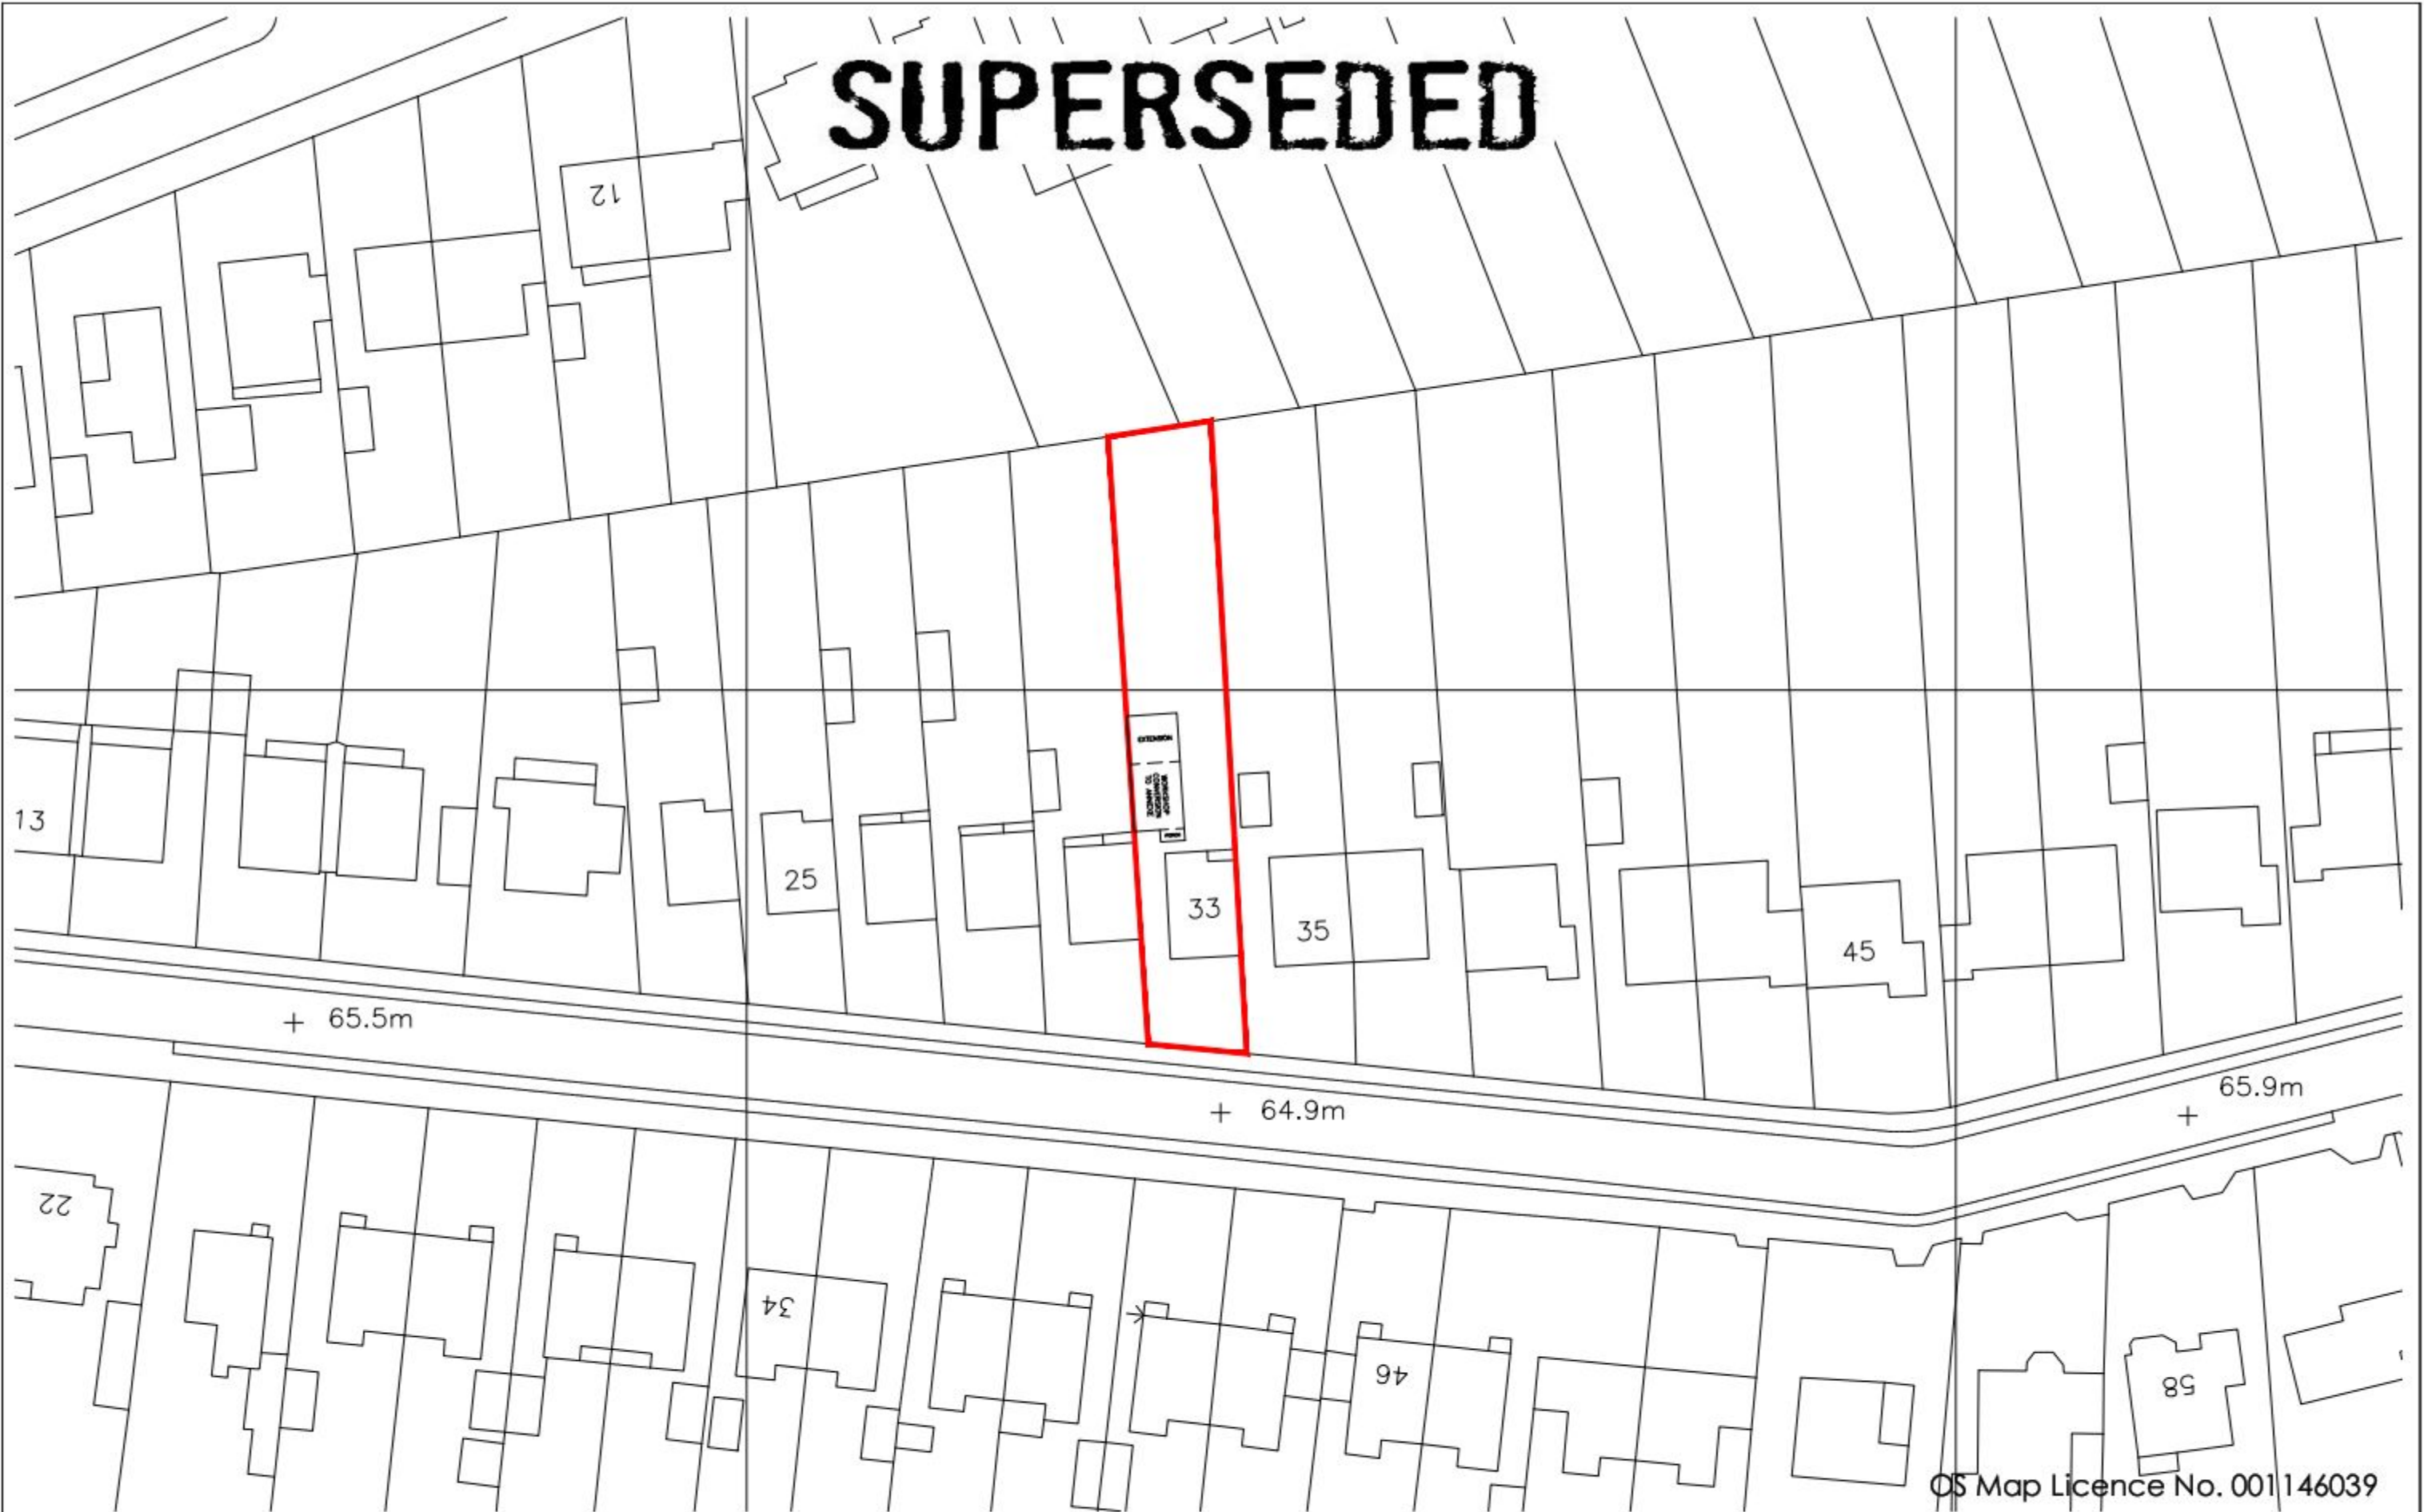


OS Map Licence No. 001146039

Copyright is reserved by GBS Designs and is issued on the condition that it is not copied or disclosed by or to any unauthorised persons without prior consent in writing from GBS Designs.

All dimensions to be checked on site.
All structural elements to be specified by a suitably qualified structural engineer.

REV	DESCRIPTION	DRAWN	DATE
-	Initial design	GBS	07.07.14

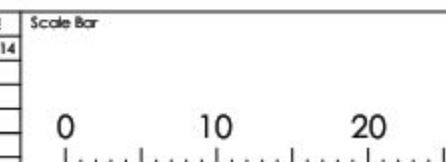

Drawing Ref	SHAR 06
Scale of A1	N/A
Scale of A3	1:500
Date	7 JULY 2014
Drawn by	GBS

Drawing Title
Mr & Mrs P Sharman
Workshop conversion to
annexe at
33 The Brow
Widley
Hampshire PO7 5BY

