


NOTES:
This drawing has been produced solely for PLANNING/DESIGN.
Do not Scale from this Drawing except for planning purposes.
Any drainage shown is presumed and to be checked on site
before commencement of works.
This drawing is the copyright of MF Designs Ltd.


HAVANT BOROUGH COUNCIL
DEVELOPMENT CONTROL
18 AUG 2014
RECEIVED

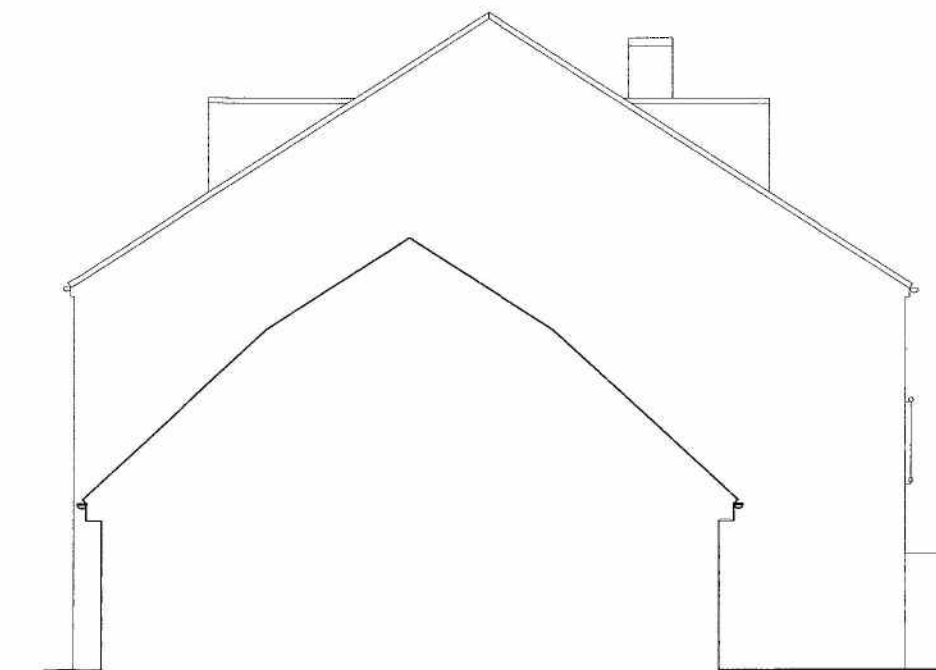


Existing West




Existing South

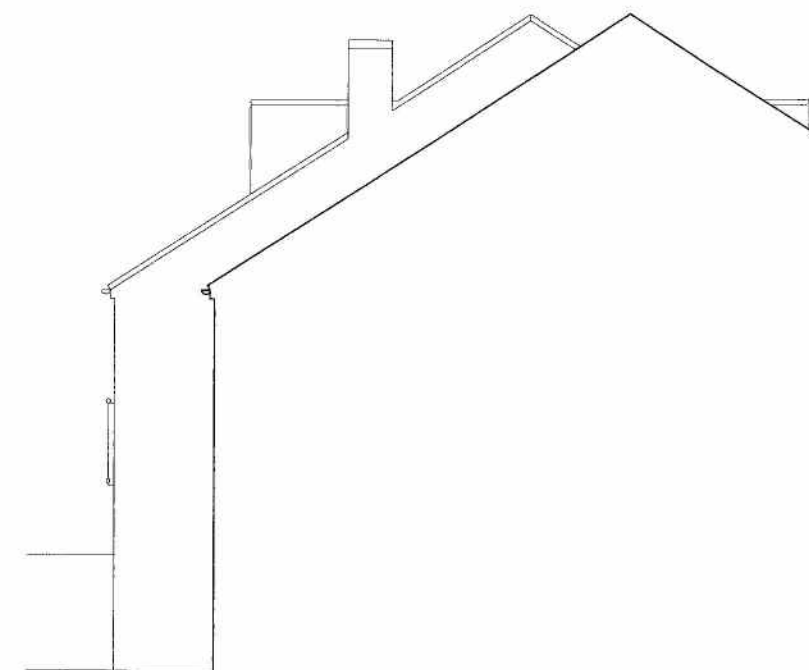


Existing East

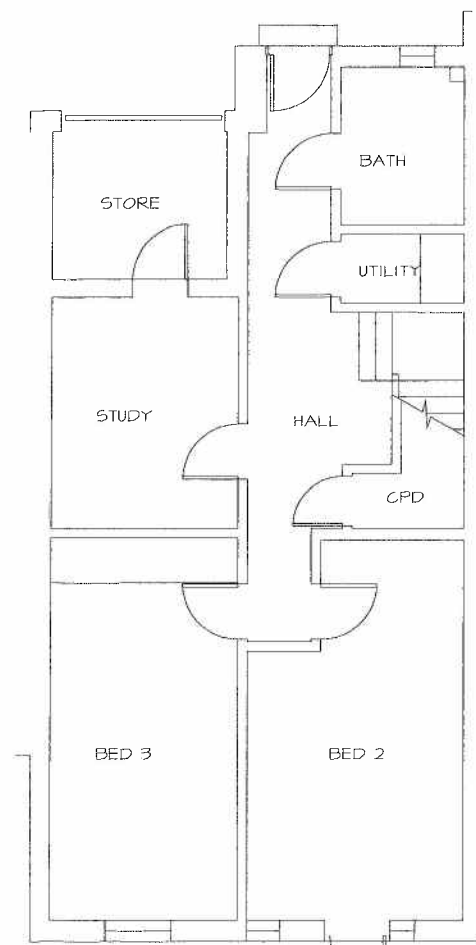


Existing Ground

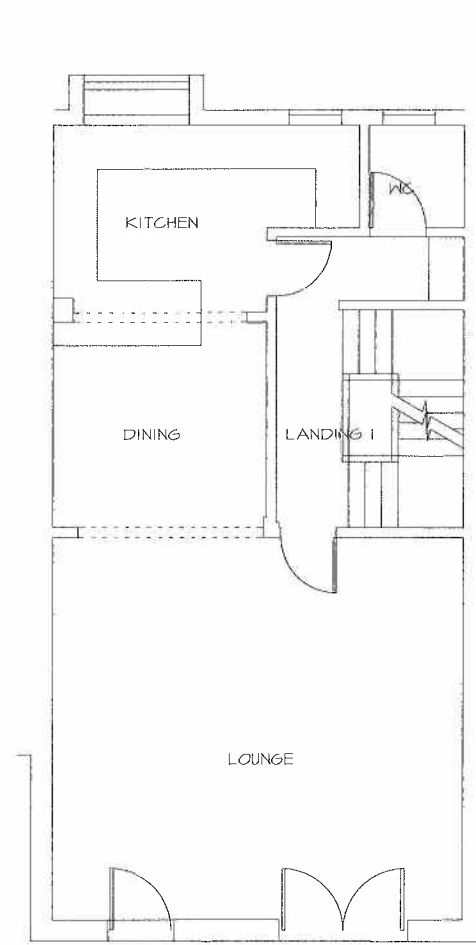

Existing First

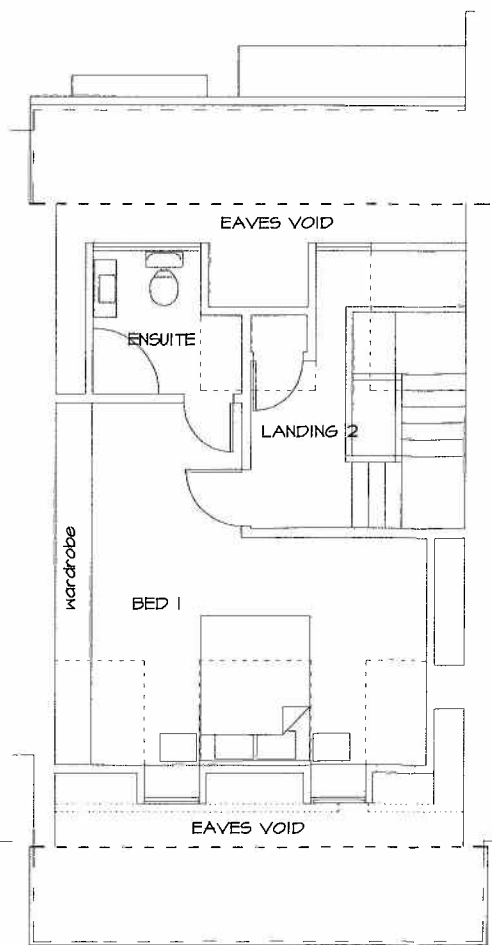

Existing Second

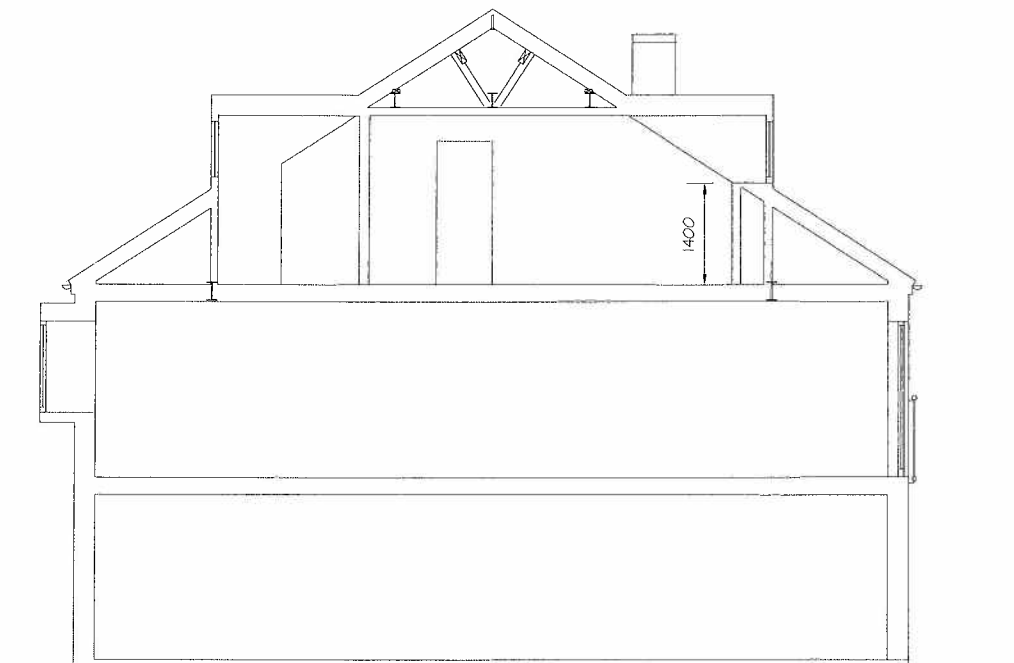

Existing Section

EXISTING SURVEY - 5 Orange Row, Emsworth. PO10 7EL



mf designs ltd

Chartered Architects



52 King Street • Emsworth • Hampshire • PO10 7AZ
Director: Martin Farrer RIBA • Co Registration No.4507379

Date: July 2014
Scale: 1:100
Job No: 3105
Drg No: 100