


NOTES

1. DRAWING SCALE ONLY CORRECT WHEN PRINTED AT THE APPROPRIATE PAPER SIZE WITH NO SCALING.
2. ALL DIMENSIONS ARE IN MILLIMETRES UNLESS NOTED OTHERWISE.
3. THE CONTRACTOR SHALL VERIFY ALL SITE AND SETTING OUT DIMENSIONS BEFORE PUTTING WORK IN HAND.
4. THIS DRAWING IS TO BE READ IN CONJUNCTION WITH ALL OTHER RELEVANT ARCHITECTS AND ENGINEERS DRAWINGS AND SPECIFICATIONS.
5. ALL LEVELS SHOWN ON THIS DRAWING ARE INDICATIVE ONLY AND MUST BE CONFIRMED WITH ARCHITECT PRIOR TO COMMENCEMENT OF CONSTRUCTION.
6. THE CONTRACTOR IS RESPONSIBLE AND LIABLE FOR ENSURING THE STABILITY OF THE WORKS, SERVICES AND ADJACENT STRUCTURES AT ALL STAGES OF CONSTRUCTION. THE DESIGN OF ALL TEMPORARY WORKS SHALL BE THE CONTRACTORS RESPONSIBILITY.

HAVANT BOROUGH COUNCIL
- 7 JUL 2014
RECEIVED

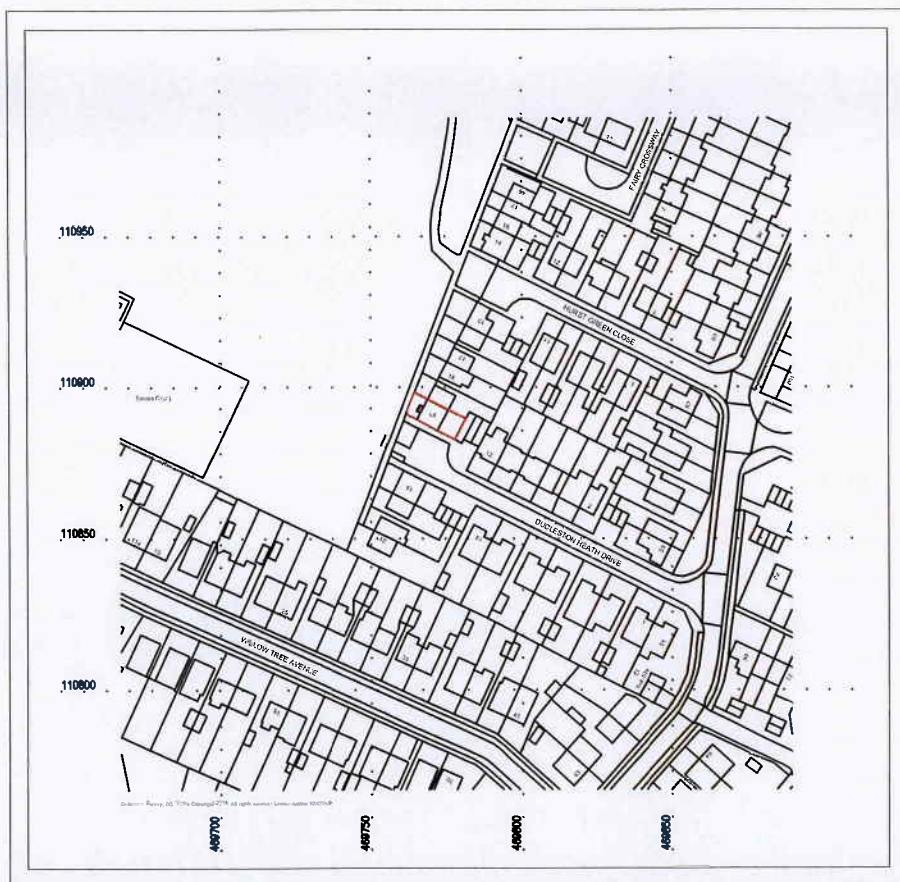

LOCATION PLAN

SCALE 1:1250



BLOCK PLAN

SCALE 1:500

REV.	CHKD.	DATE

SMITHERS PURSLOW
CONSULTING ENGINEERS AND SURVEYORS
Tel: 01572 822000 Fax: 01572 820022 e-mail: gpluton@smitherspurslow.com

Glaston Hall
Spring Lane
Glaston
Oakham
Rutland
LE15 9BZ

Project:
**14 DUDLESTON HEATH DRIVE
WATERLOOVILLE
HANTS**

Drawing Title:
LOCATION & BLOCK PLAN

Drawing No.	14/H/2781/101	Rev.	
Scale @ A1	AS SHOWN	Drawn	D.J.A.
Status	P	Checked	K.L.M.
		Date	30/06/14
		Design	