





REAR

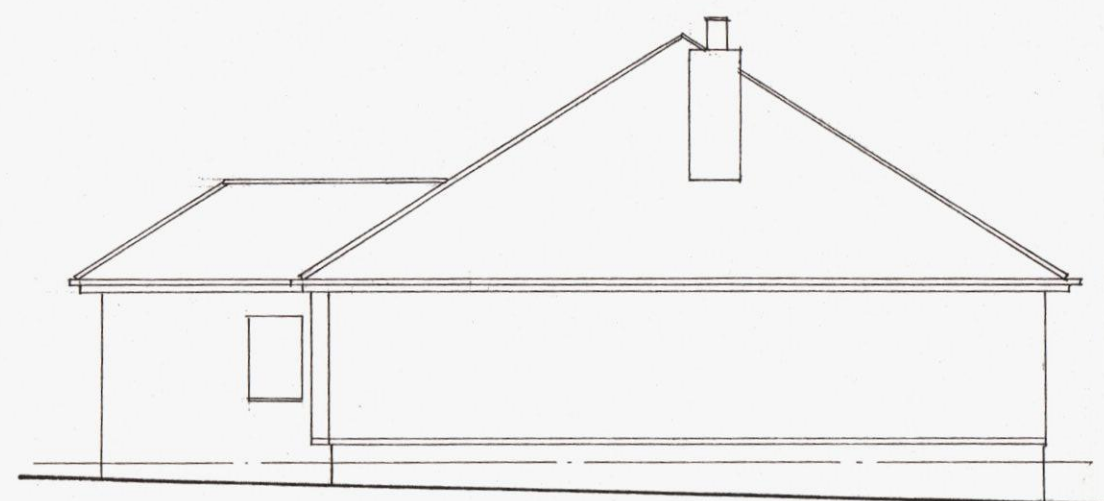

SIDE



SIDE

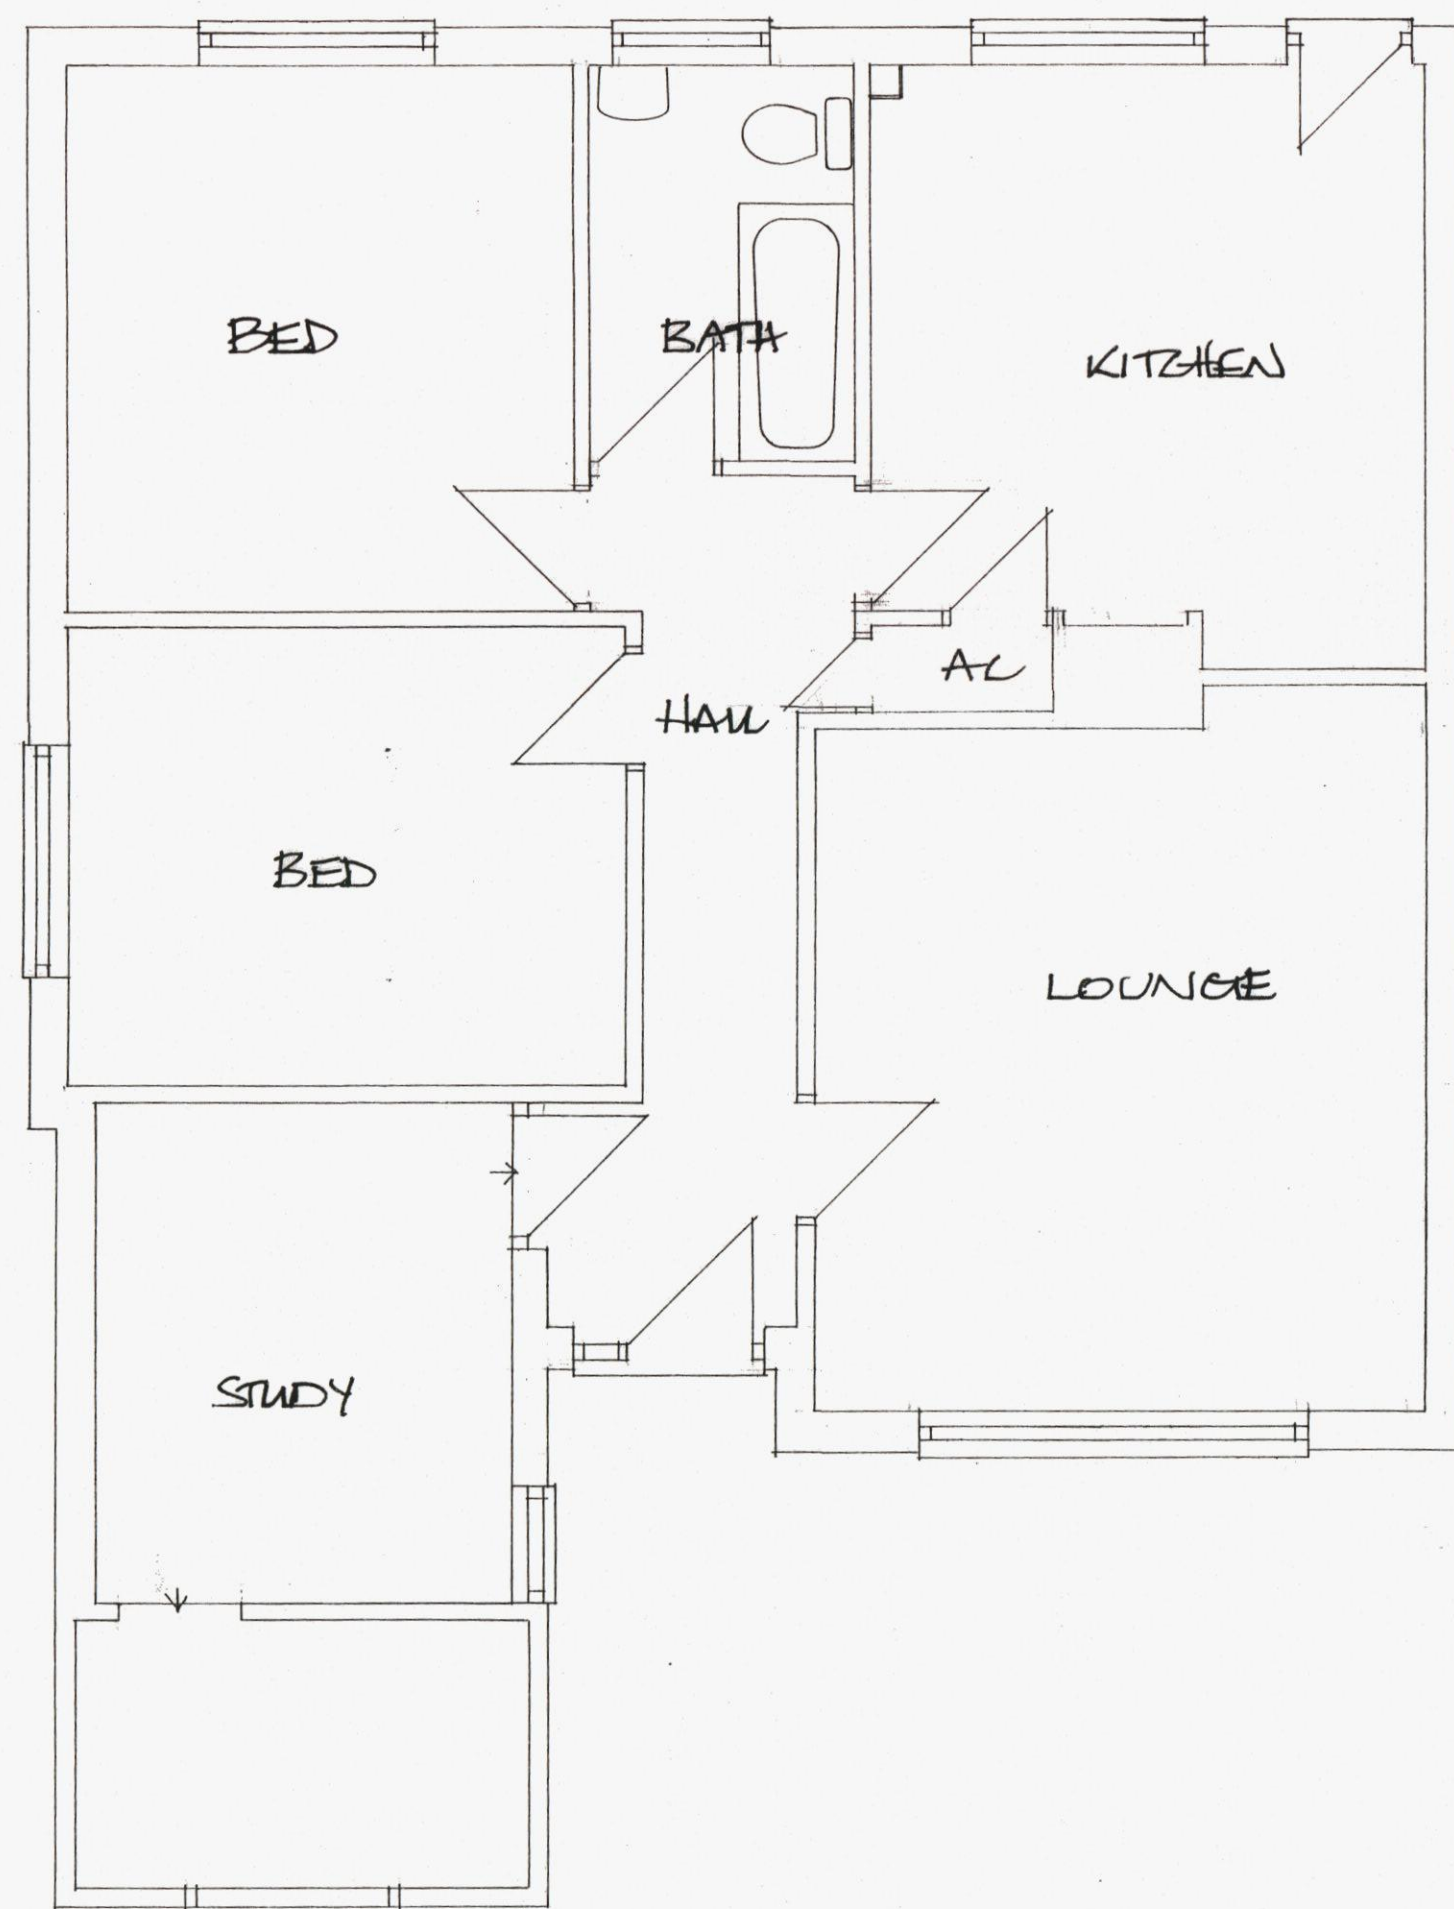

FLOOR PLAN



24 FAIRMead WALK
 WATERLOOVILLE
 EXISTING DETAILS
 Scales 1:50, 1:100 @A2