


PHYSICAL SCALE IN METERS @ 1:100

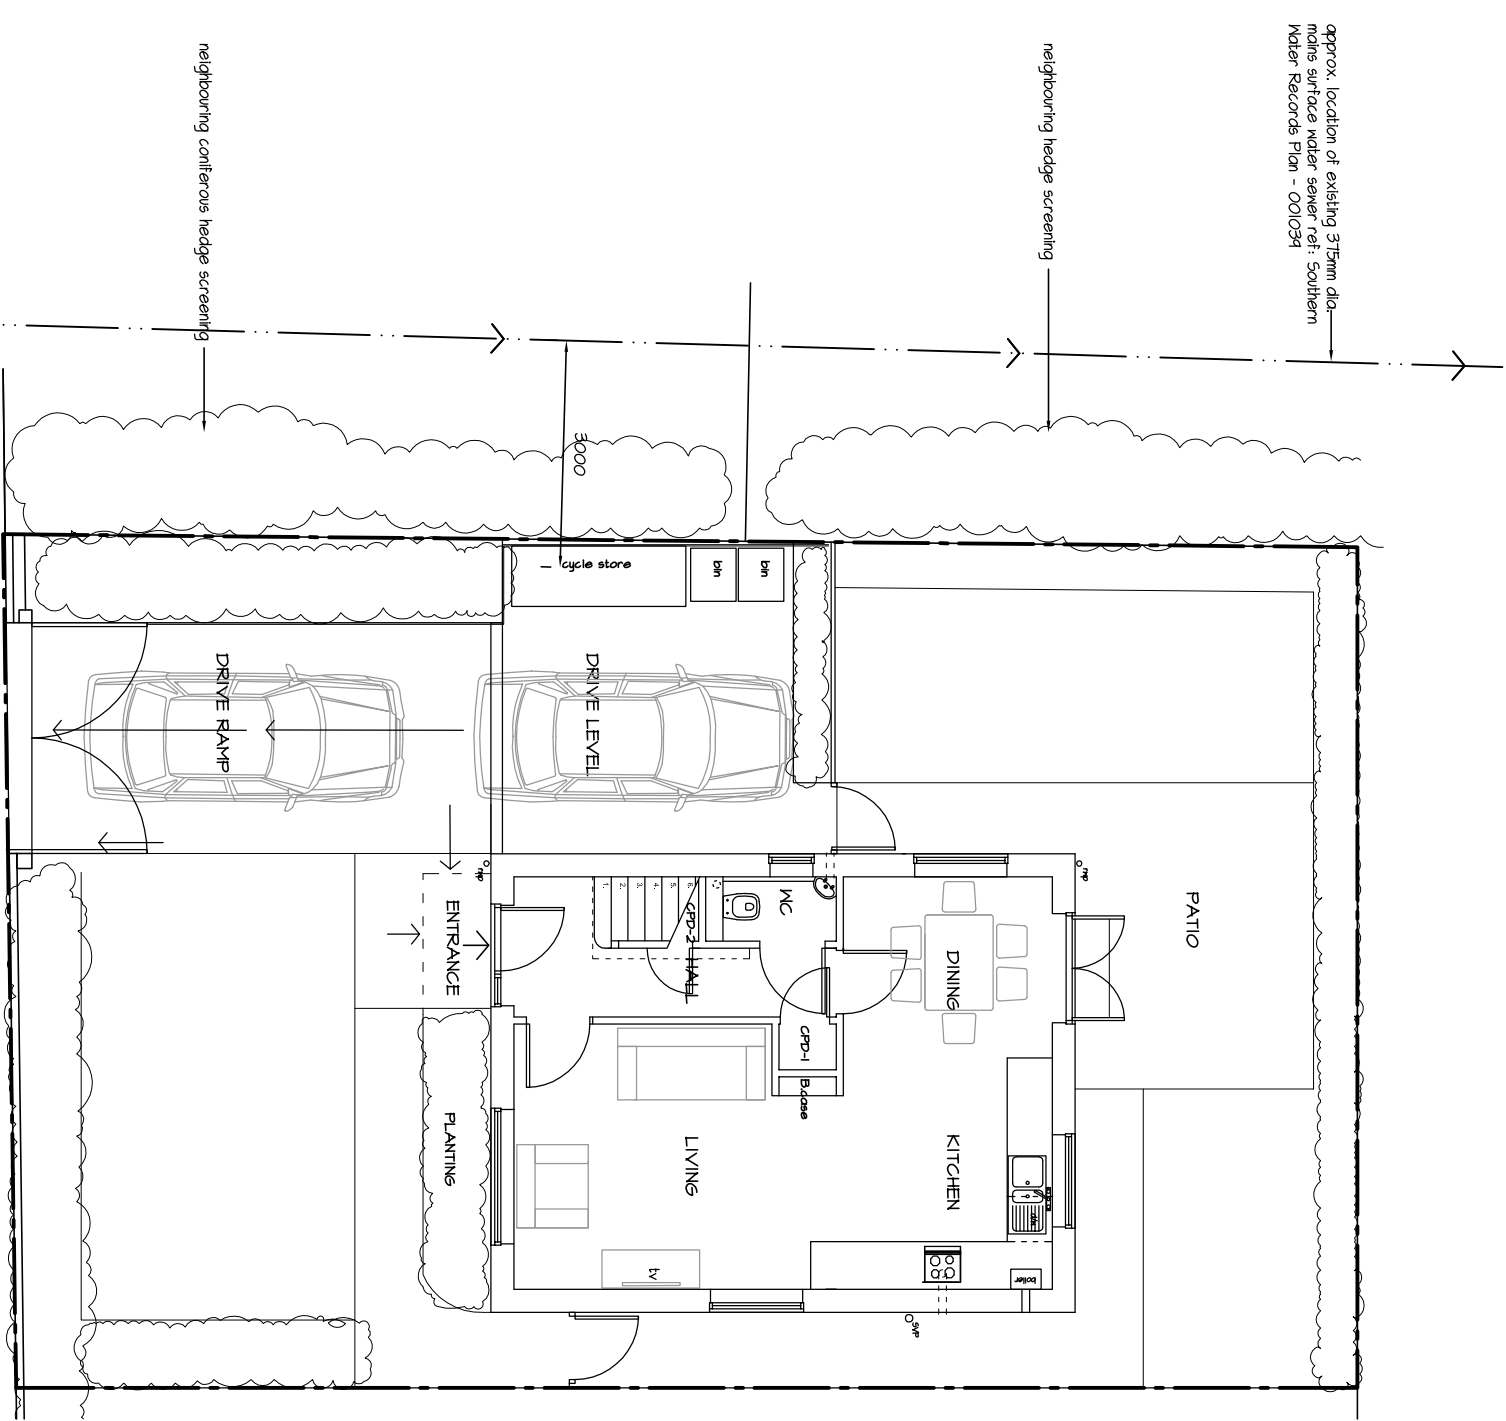

Existing Ground Floor

SIDE EXTENSION - 26b Birch Tree Drive, Emsworth.

NOTES:
This drawing has been produced solely for PLANNING/DESIGN.
Do not Scale from this Drawing except for planning purposes.
This drawing is the copyright of MF Designs Ltd.



mf designs ltd

Chartered Architects

12 Wensley Gardens • Emsworth • Hampshire • PO10 7SA
Director: Martin Farrer RIBA • Co Registration No.4507379

Date: March 2015
Scale: 1:100



Job No: 3051
Dwg No: EX_01