

Riders Infant & Junior Schools

Expansion from 2FE to 3FE

Existing Floor Plans

Key:

- | | | |
|--------------|-----|-----------------------------------|
| Non-Teaching | 1. | Reception & Waiting |
| | 2. | General Office |
| | 3. | Head Teacher |
| | 4. | Staff Room |
| | 5. | WCs |
| | 6. | Kitchen & Servery |
| | 7. | Plant & Non-teaching Stores |
| Teaching | 8. | Hall |
| | 9. | Classrooms - Reception |
| | 10. | Classrooms - Key Stage 1&2 |
| | 11. | Learning Resource / Library |
| | 12. | Specialist Practical |
| | 13. | Studio/ Small Hall/ Music & Drama |
| | 14. | Small Group Room (SEN) |
| External | 15. | ICT Suite |
| | 16. | Car Park |
| | 17. | Games Court |
| | 18. | Hard Play |
| | 19. | Soft Play |
| | 20. | Habitat |
| | 21. | Pitch |

▶ Existing Pedestrian Access

▶ Existing Vehicular Access

□ Site Boundary

North




0 25 M

PLANNING


1:500 @ A3

P10292.05

July 2014

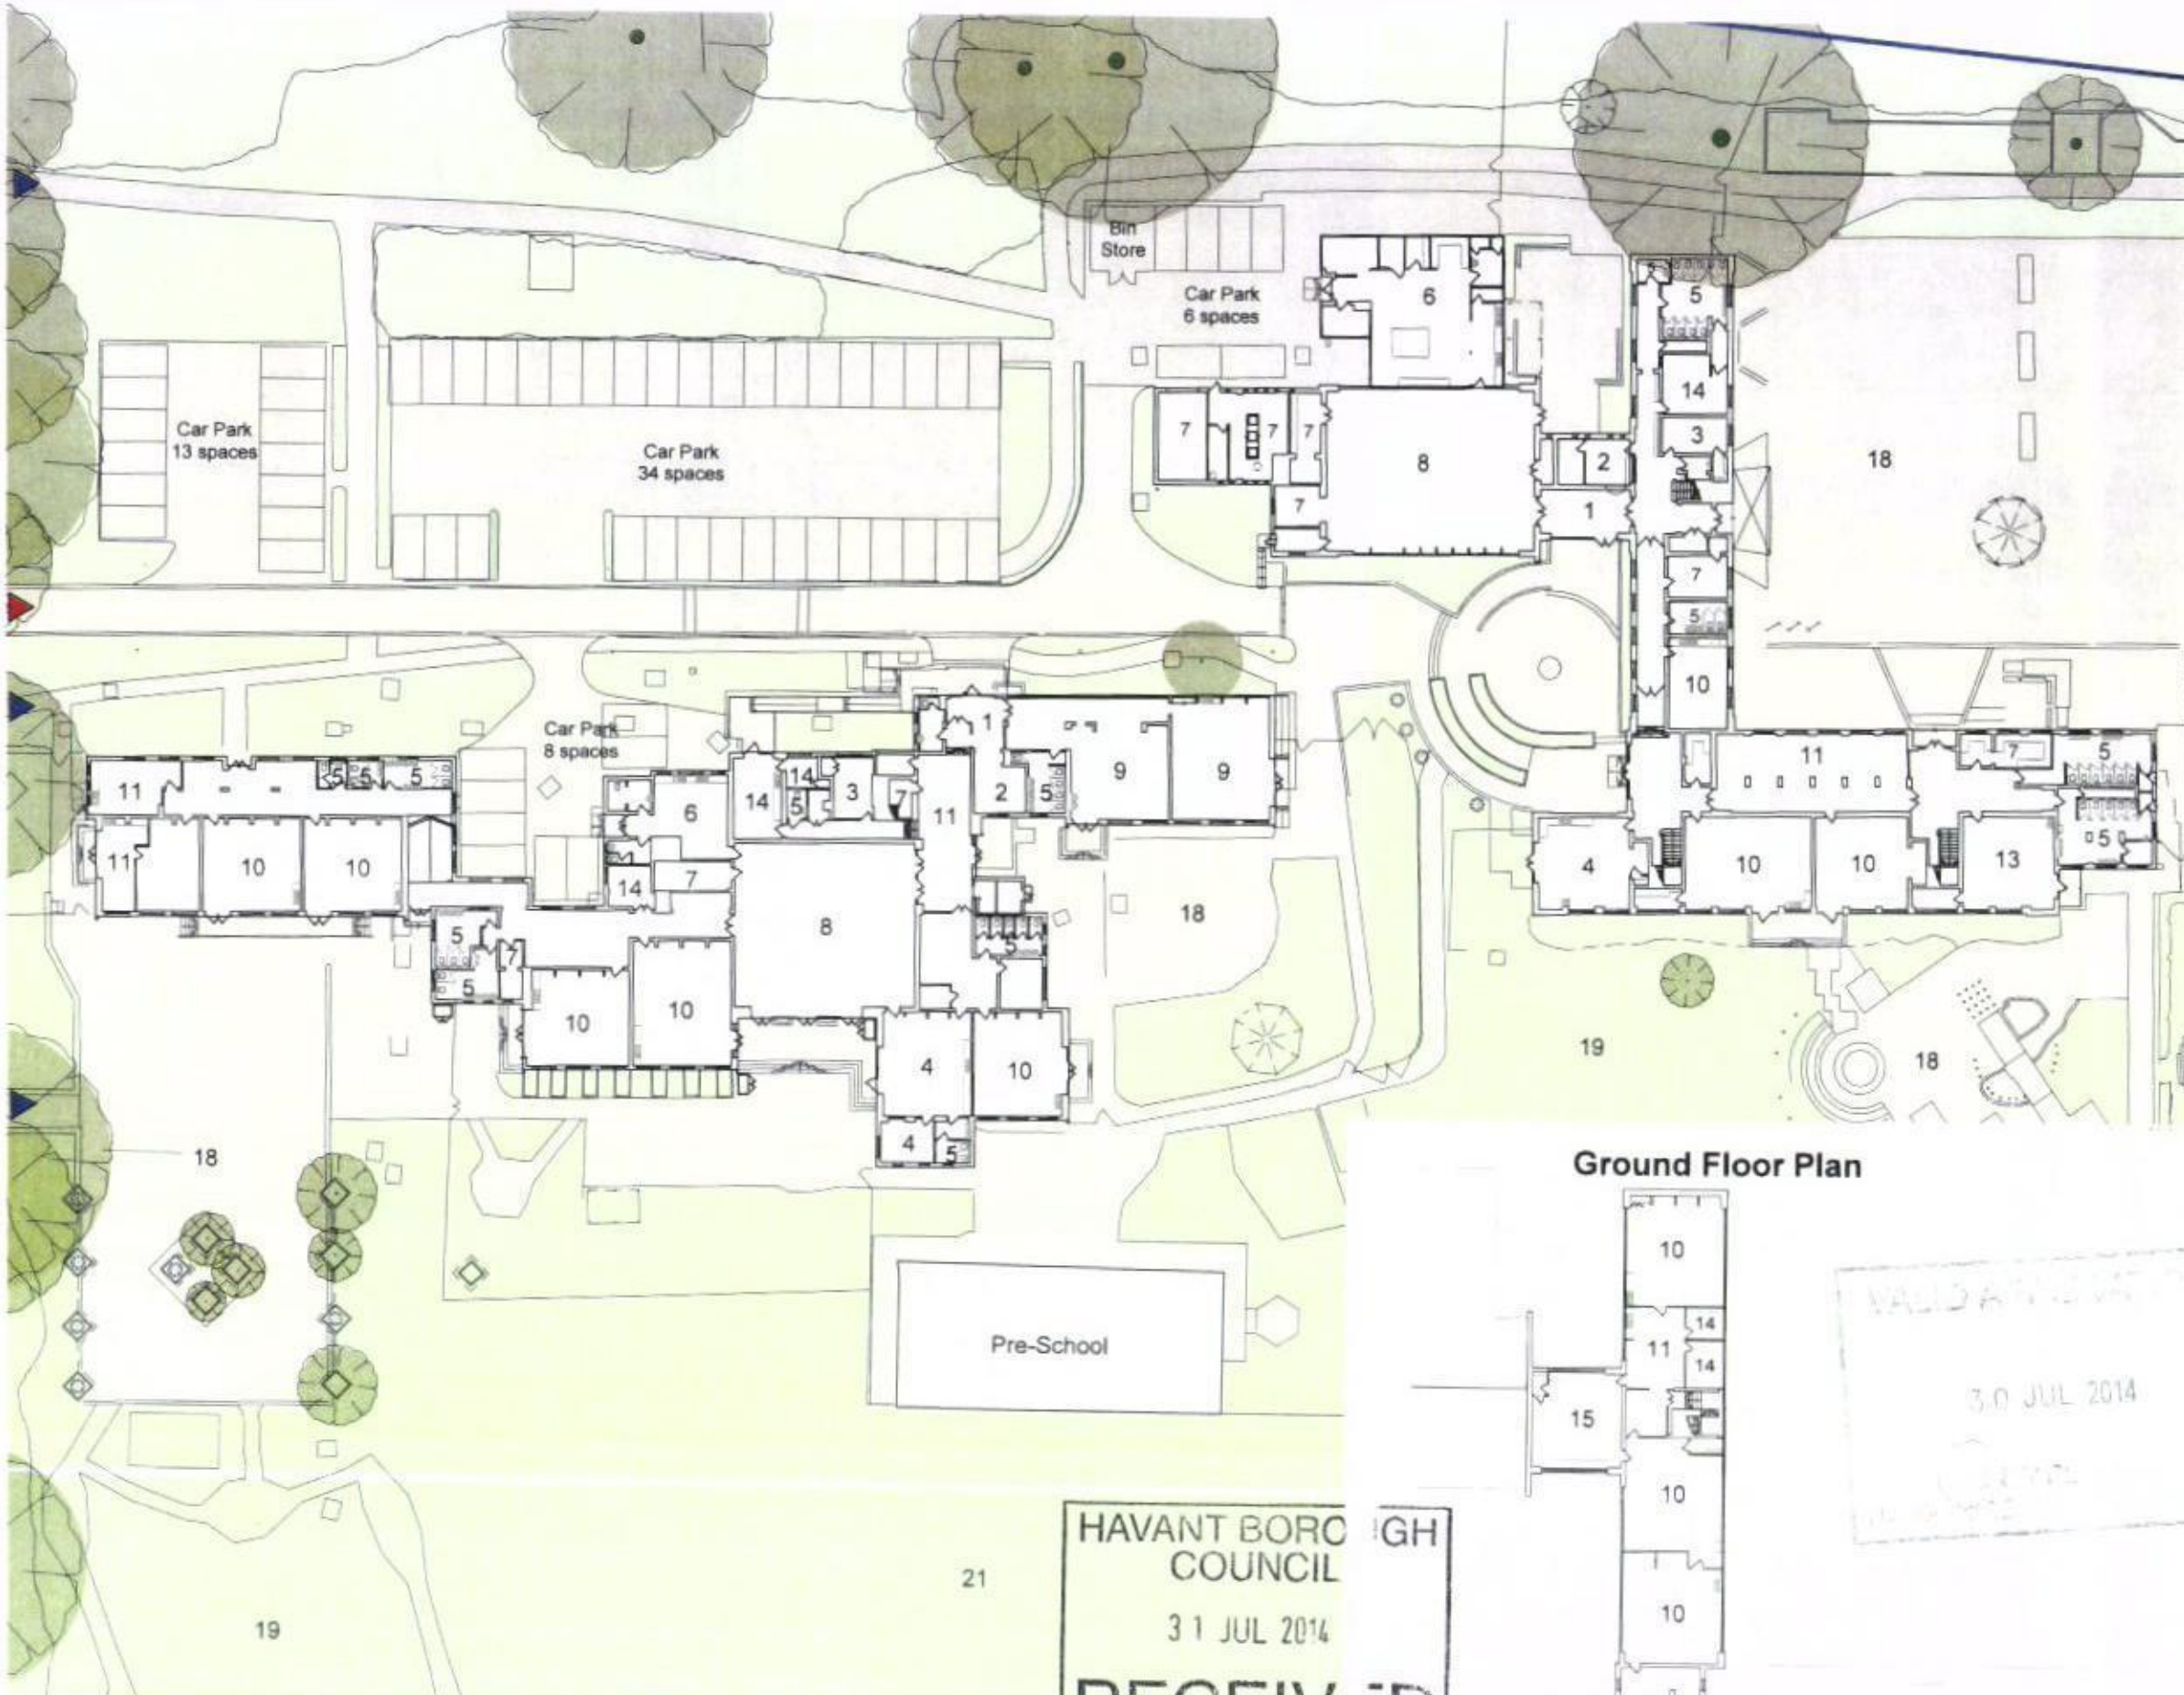

Ground Floor Plan

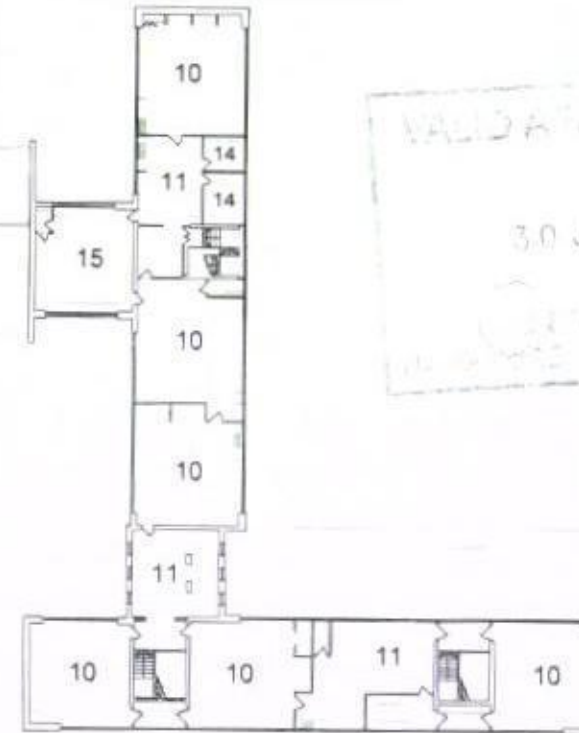

Junior First Floor Plan

HAVANT BOROUGH COUNCIL
31 JUL 2014
RECEIVED