


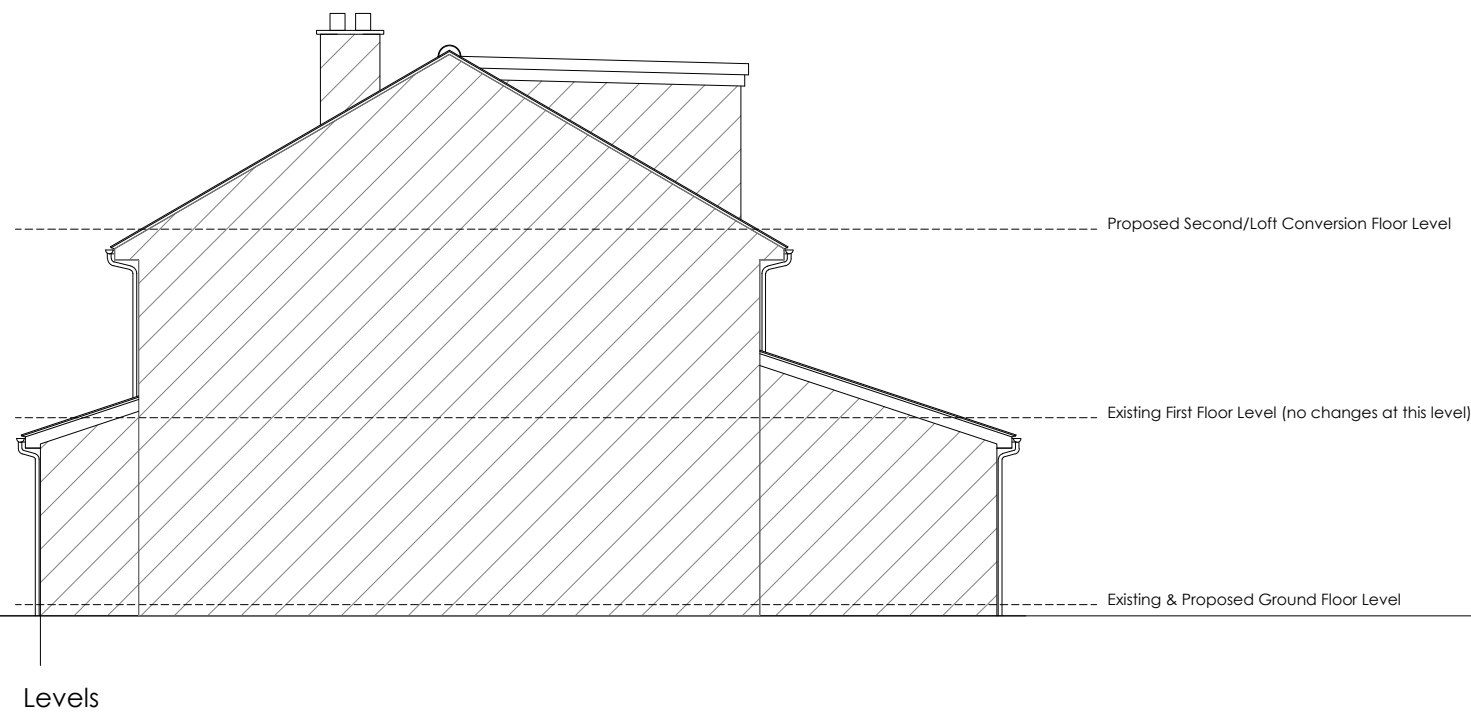

Copyright is reserved by GBS Designs and is issued on the condition that it is not copied or disclosed by or to any unauthorised persons without prior consent in writing from GBS Designs. All dimensions to be checked on site All structural elements to be specified by a suitably qualified structural engineer.	REV	DESCRIPTION	DRAWN	DATE	Drawing Ref		Drawing Title	
	-	Initial design	GBS	14.03.14	LEW 09		Mr & Mrs Lewis	
					Scale at A1	Scale at A3	22 Bedford Close,	
					1:50	1:100	Wablington,	
					Date		Havant,	
					14 MAR 2014		Hampshire,	
					Drawn by		PO9 2TP.	
					GBS			



CAD - ARCHITECTURE - DESIGN

6 Shillinglee Waterlooville
Hampshire PO7 5RW
Tel 023 9225 8315
www.gbsimages.co.uk