


12 Creek Road, Hayling Island, PO11 9RD

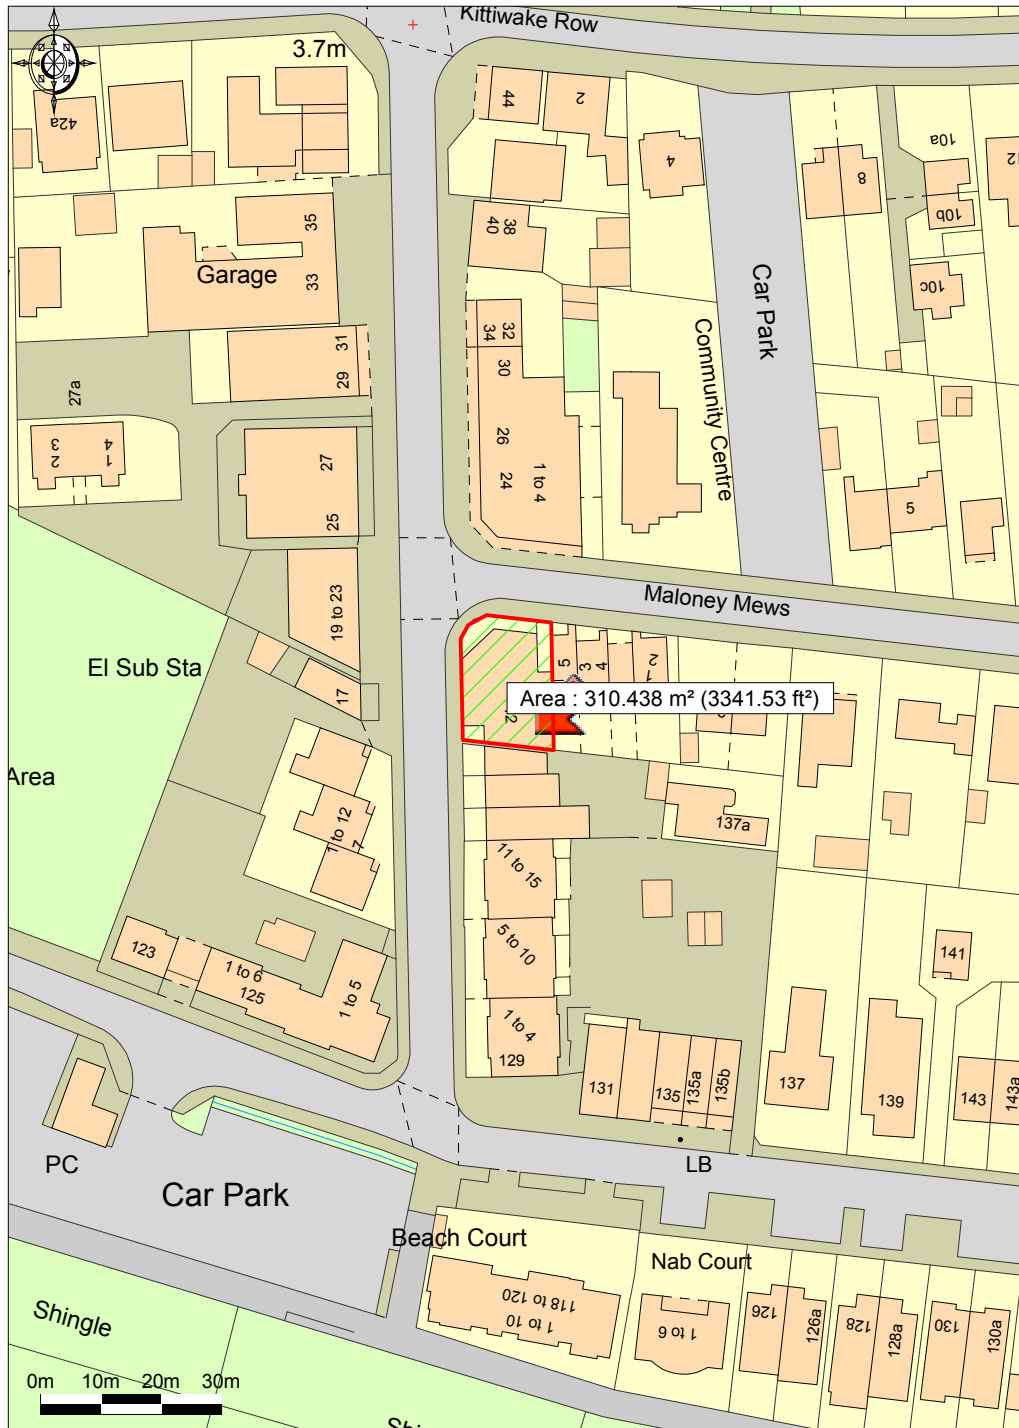

Ordnance Survey © Crown Copyright 2015. All rights reserved.
Licence number 100022432. Plotted Scale - 1:1250

Proposed Location Plan
Drawing Number 1188-06