



Plan

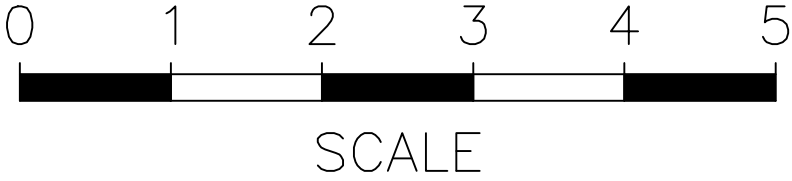

- Colour Key:-
- P5 OTR White Finish, RAL 9010
 - P6 OTR Red finish, PMS485C
 - P23 OTR New Blue finish, PMS293C
- General Notes:-
- Fuel pricing structure to be electronic red LED display.

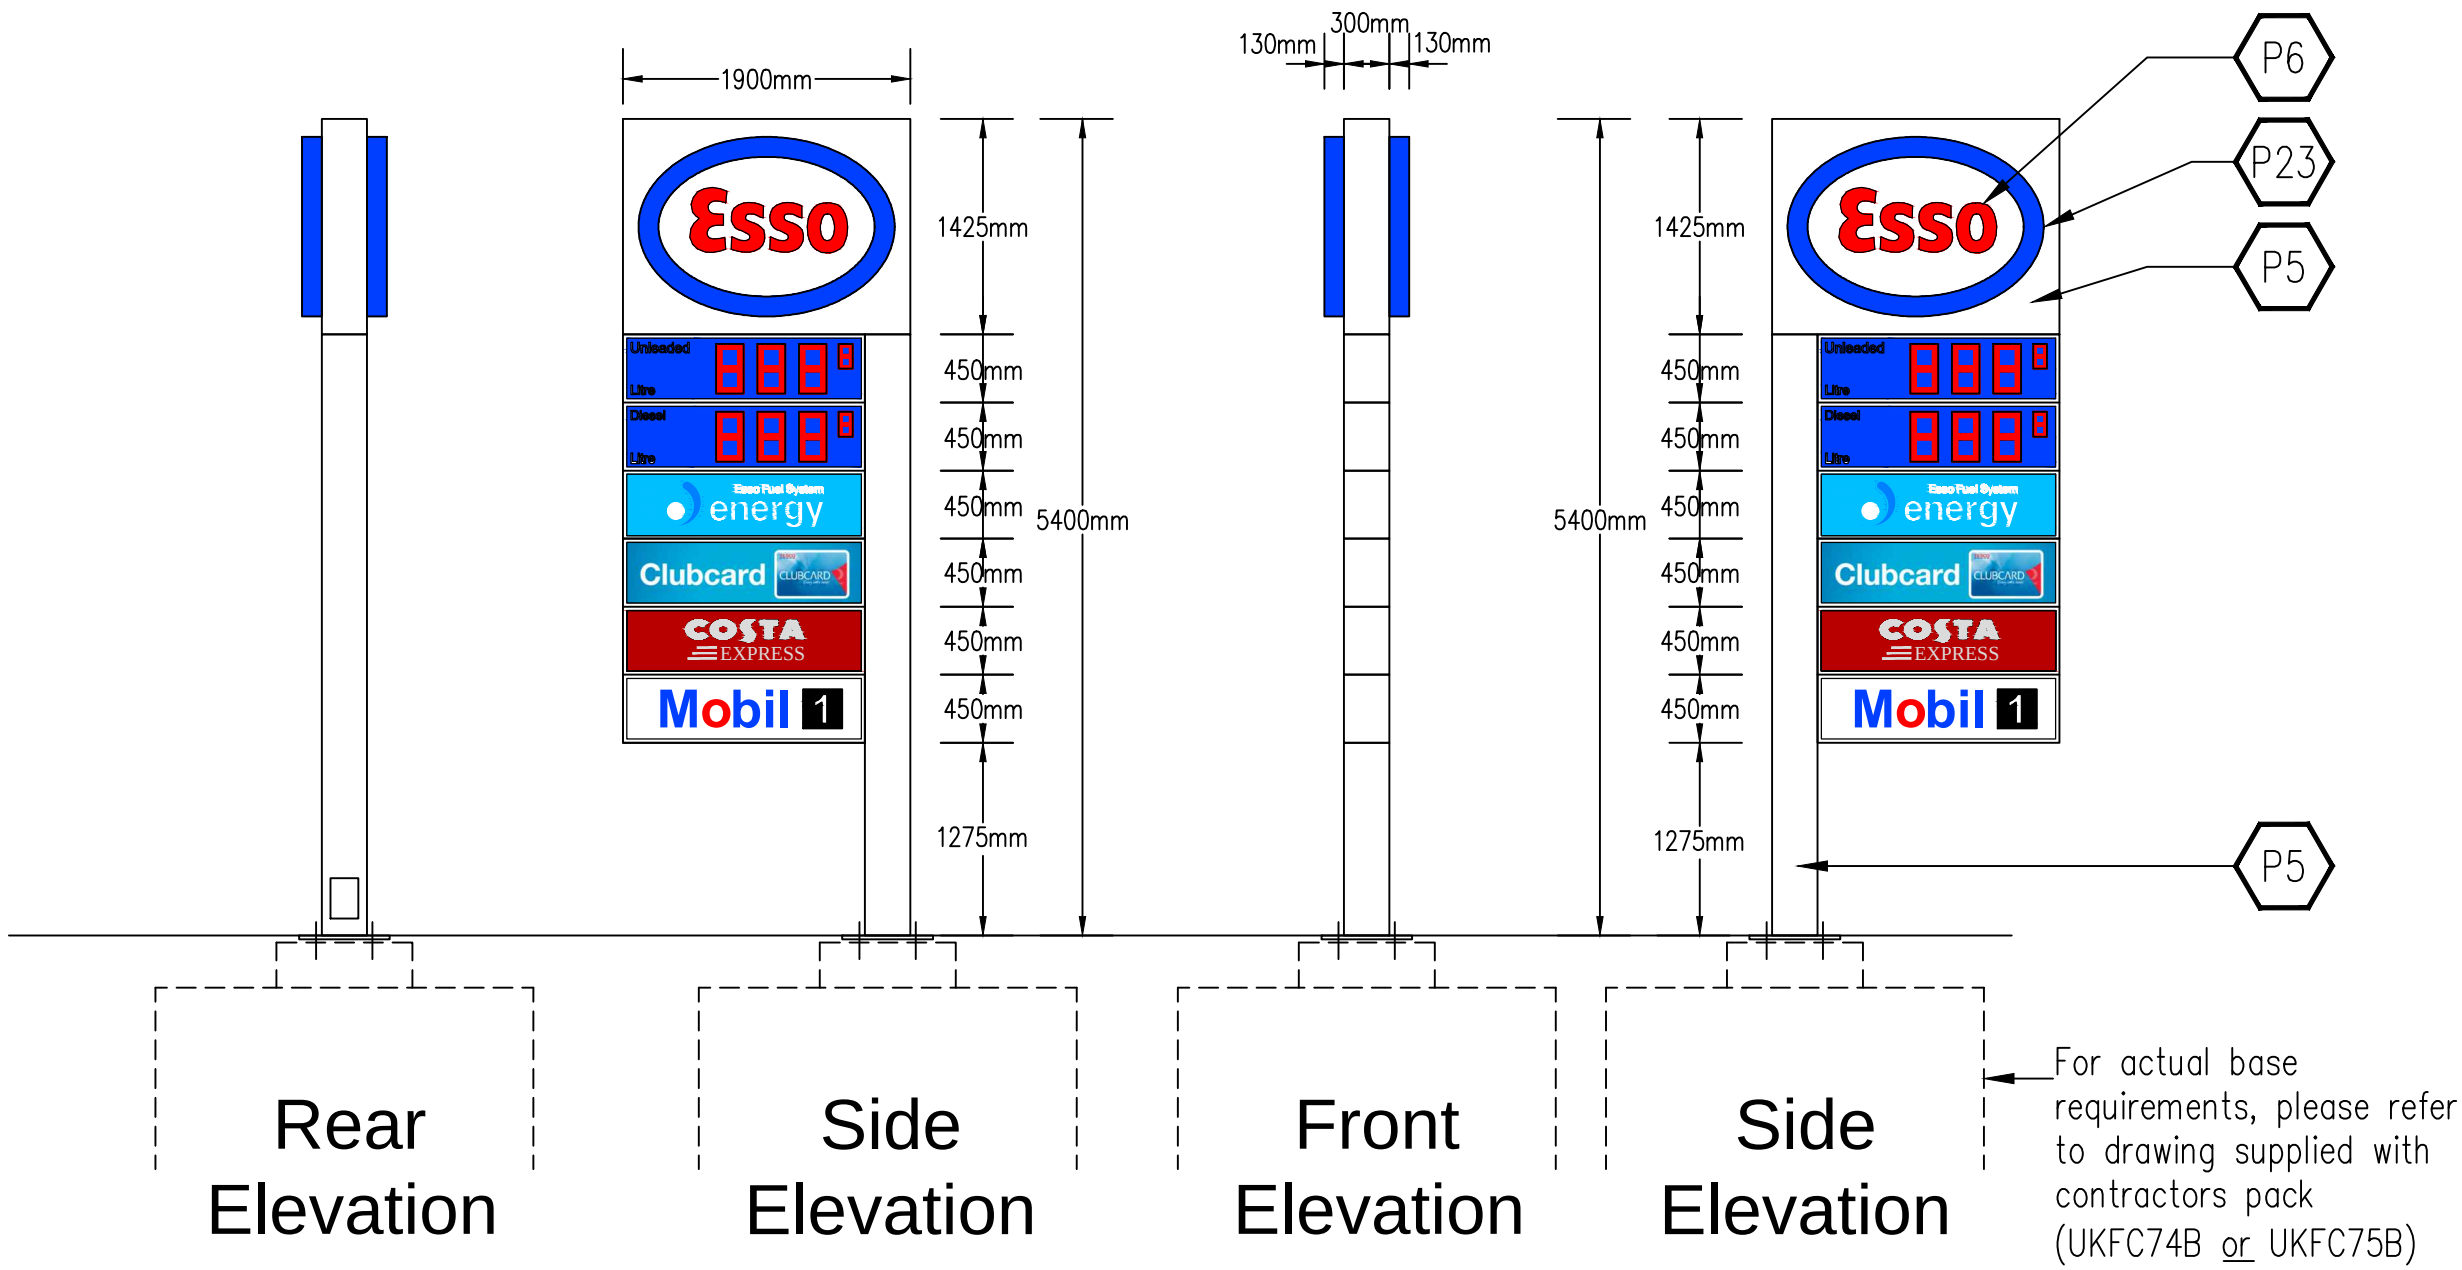

Sign No. MID001

Illuminated Double Sided Main ID Sign (1.9mw x 5.4mh)

revision	date	by	chk

All dimensions to be verified on site, and the Architect informed of any discrepancy. All drawings and specifications should be read in conjunction with the Health and Safety Plan; all conflicts should be reported to the CDM Co-ordinator.

DO NOT SCALE THIS DRAWING

This drawing is the copyright of Bowman Riley Architects Limited.



drawn by CJR	checked by CJR	date Jun 14	scale 1:50@A3
-----------------	-------------------	----------------	------------------

project Westons Service Station 127 London Road, Cowplain, Portsmouth, Hampshire, PO8 8XJ			
drawing title Proposed Image Upgrade NEW MID SIGN			
BRA job no. 7365	ESSO pbl no. 200814	drawing no. MID001	revision /

bowmanrileyarchitects

LEEDS | SKIPTON | WELLINGTON HOUSE - OLEY STREET - SKIPTON - NORTH YORKSHIRE - BD23 1EL - 01756 795 611 - bowmanriley.com

cad reference: G:\P\7365 - ABB - Image Upgrade Project Phase 27365 - 03 Cad\15 - Westons\Westons_200814_MID001C.dwg