




PLANNING

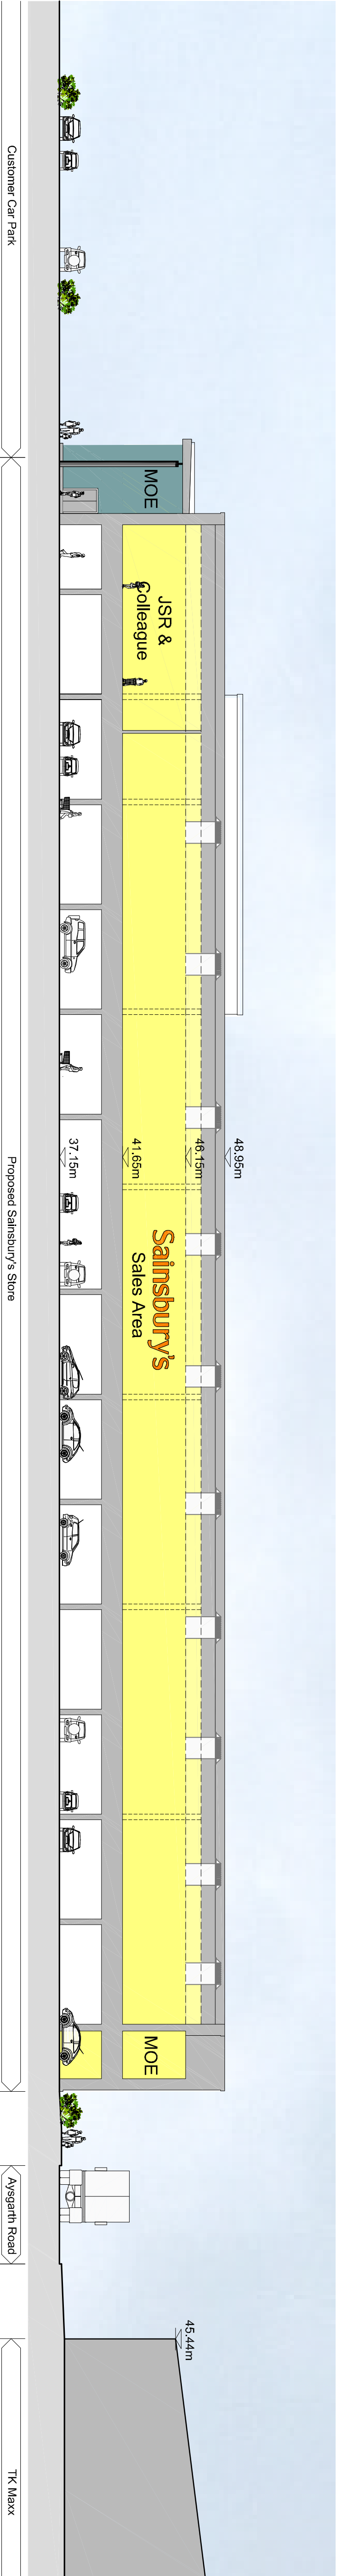

Proposed Section A-A
(Section thru' store)

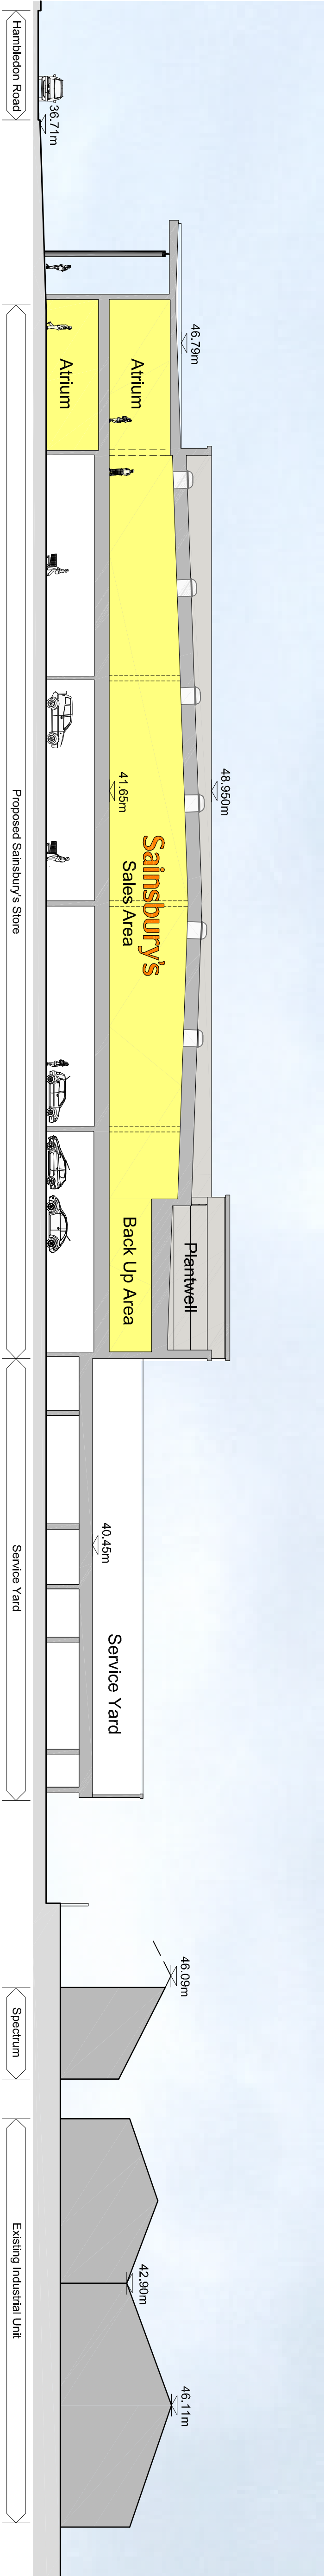

Proposed Section B-B
(Section thru' store)

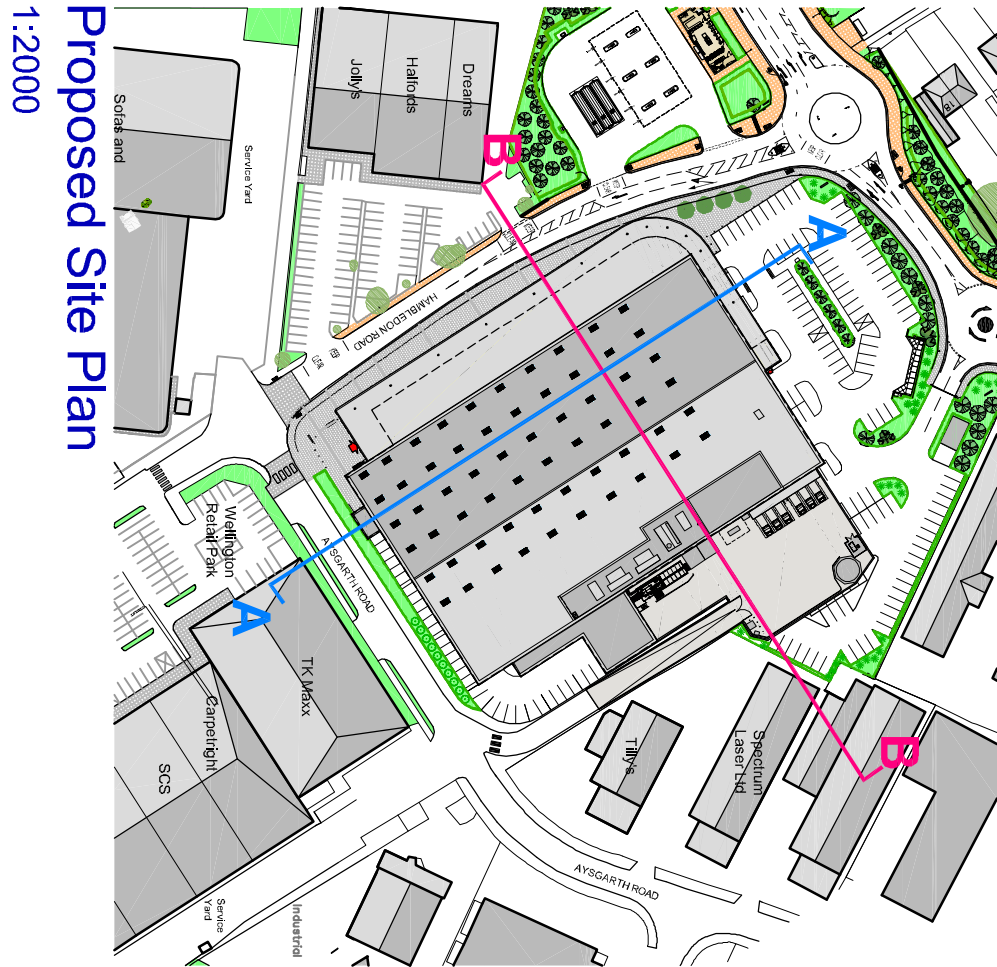

Please note: Proposed ground levels are to be as existing where possible, and are to be finalised at the detailed design stage.

Hambleton Road
Waterlooville
Hampshire, PO7 7UA

Sainsbury's

REV	DATE	BY
A	24-05-11	GA
B	23-06-11	LS
C	14-07-11	MR
D	20-06-12	JW
E	11-11-13	MS

CLIENT	DATE	BY
PRS	24-05-11	GA

PROJECT

Proposed Sections

DRAWING



CHQ.08.8455 - PL107 E