


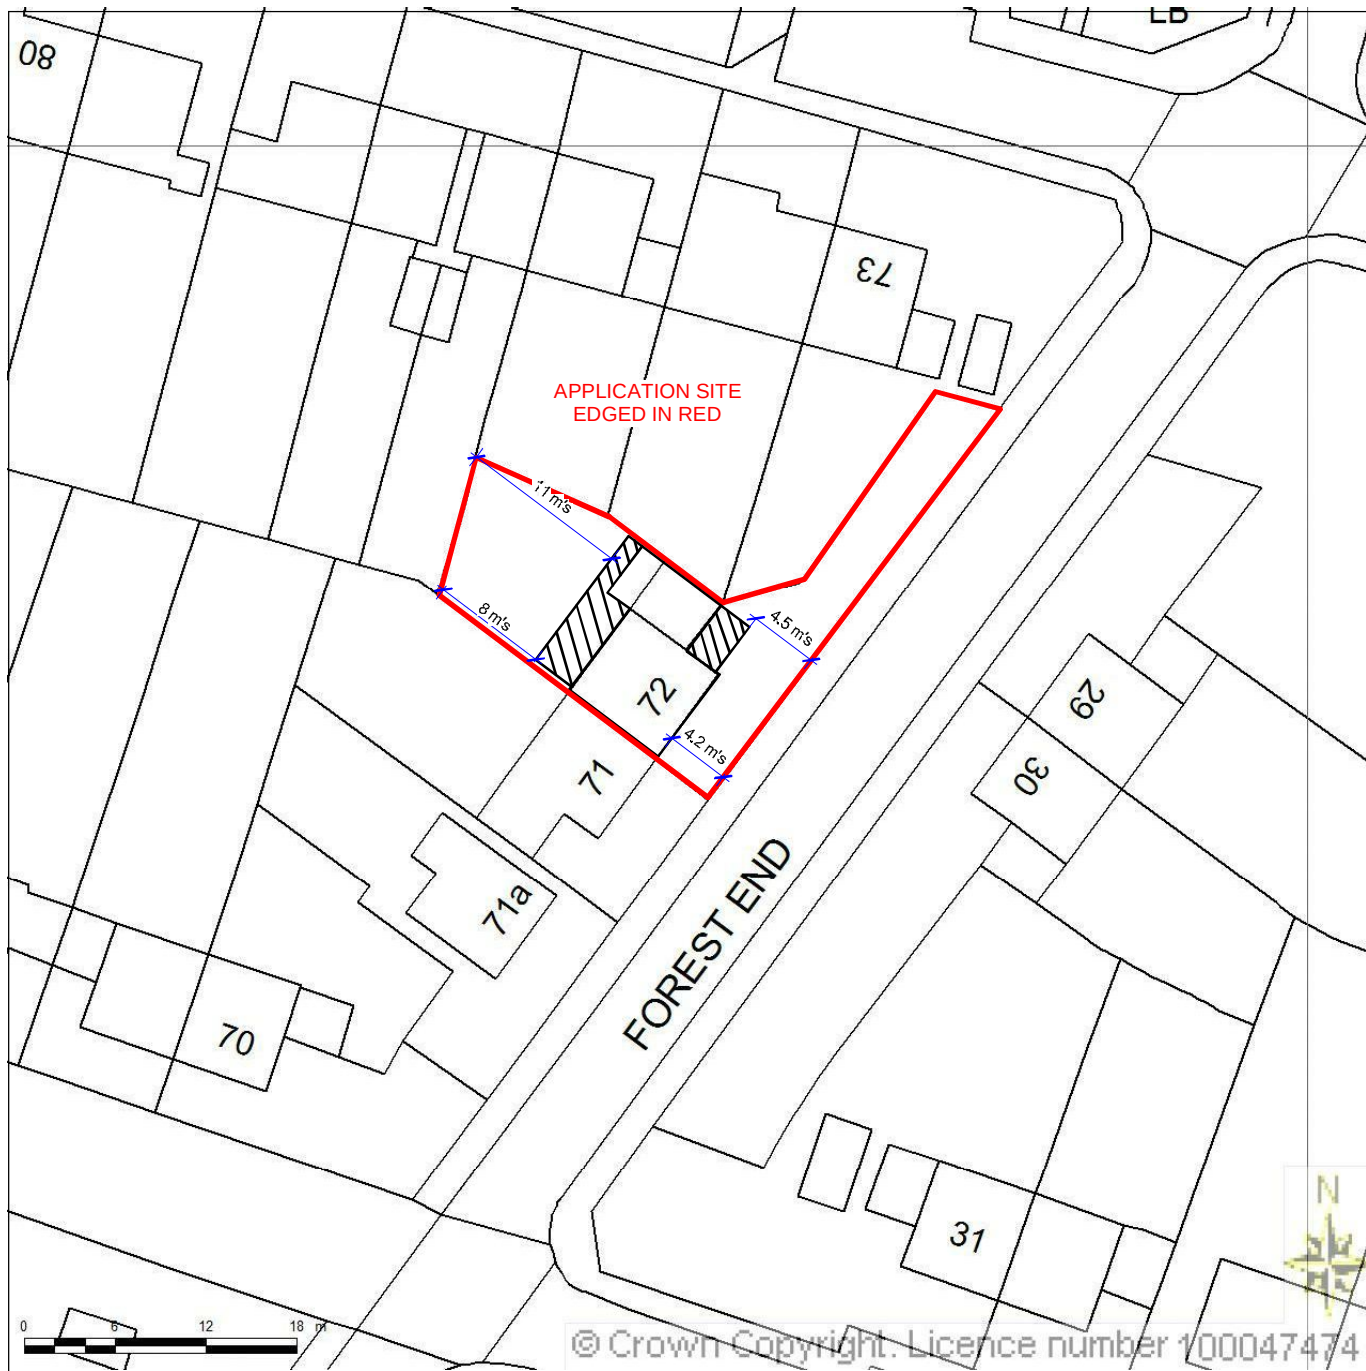


Produced 16 October 2013 from the Ordnance Survey National Geographic Database and incorporating surveyed revision available at this date. Reproduction in whole or part is prohibited without the prior permission of the Ordnance Survey. © Crown Copyright 2013.

The representation of a road, track or path is no evidence of a right of way. The representation of features as line is no evidence of a property boundary.

Property Address:
72 Forest End
Waterlooville
Hampshire
PO7 7AD

Council: Havant

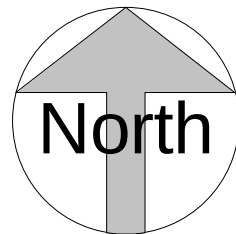

The Planning Service
Office, 135 North Lane
Clanfield, nr Waterlooville
Hampshire PO8 0RL

T: 023 92 597364
F: 0845 519 1103
E: info@theplanningservice.co.uk

Robert Paliotta

**72 Forest End
Waterlooville**

PROPOSED BLOCK PLAN

Project number 124

Date 24/10/2013

Drawn by JJ

Status Planning

P001

Scale 1:500 @ A4