



Proposed Wall Elevation at 1:100 scale


North East entrance

timber sliding gates





Proposed Wall Elevation at 1:100 scale

South East

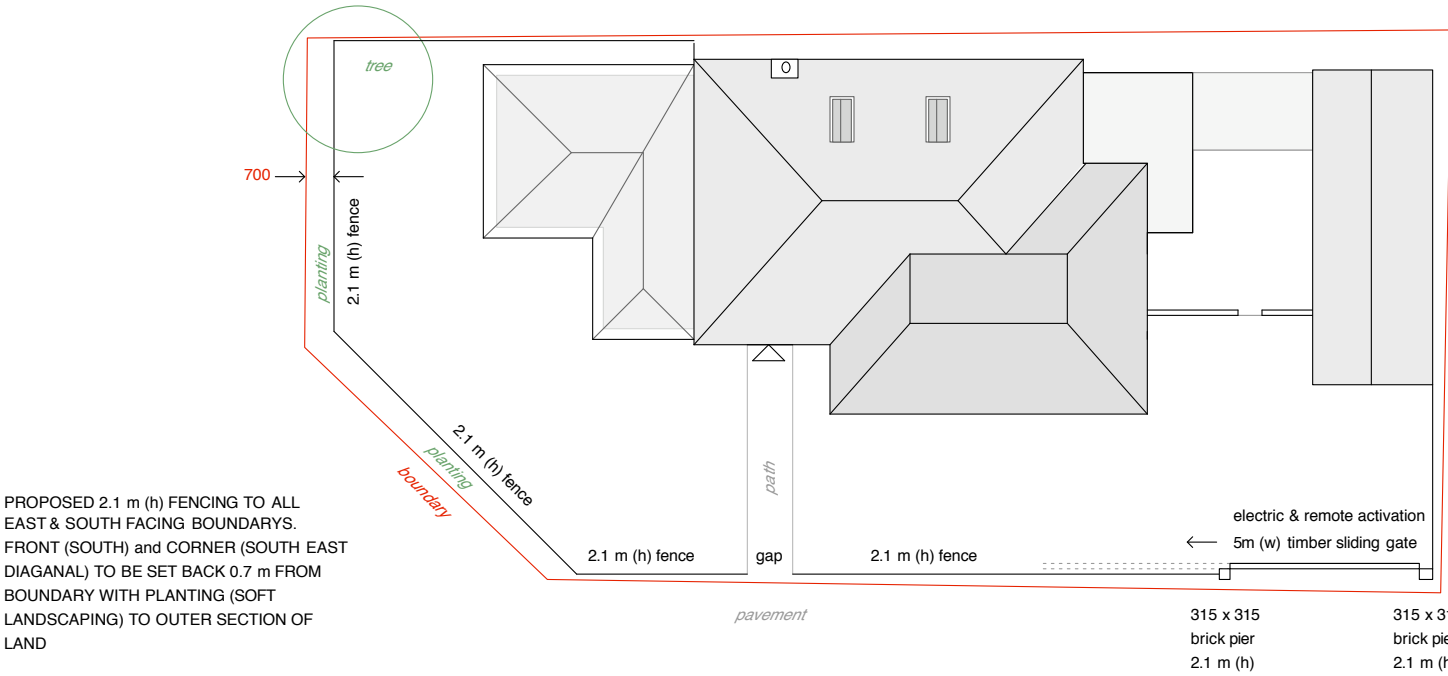


PROPOSED 2.1 m (h) FENCING TO ALL EAST & SOUTH FACING BOUNDARIES. FRONT (SOUTH) and CORNER (SOUTH EAST DIAGONAL) TO BE SET BACK 0.7 m FROM BOUNDARY WITH PLANTING (SOFT LANDSCAPING) TO OUTER SECTION OF LAND

Proposed External Plan at 1:200 scale

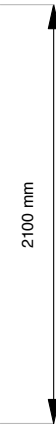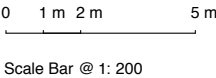

Photograph of Fencing

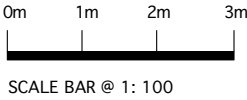

NOTE SOME INFO PROVIDED BY THIRD PARTY, INTERIOR NOT FULLY SURVEYED, ALL DIMENSIONS TO BE CHECKED ON SITE. THESE ARE NOT SURVEY DRAWINGS

CLIENT	Mrs D Patrick	DRAWING	006 Proposed Boundary Treatment		NOTES Drawings are not to be scaled except for planning purposes. Room dimensions are approximate. All dimensions to be checked on site. All dimensions in mm's Drawings are subject to local authority approval. Drawings are subject to engineers design/ specification/ approval.	CORINTHIAN ARCHITECTURAL DESIGN 8 Davys Court, Funtington, Chichester, West Sussex. PO18 9LG 01243 576 078 > contact@corinthianad.co.uk > www.corinthianad.co.uk
SITE	1 Waterloo Close, Waterlooville, Hants	REVISION		STATUS		
PROJECT	Proposed Extensions & Alterations	DATE	31 10 13	SCALE		
					1: 100 / 200 @ A3	