


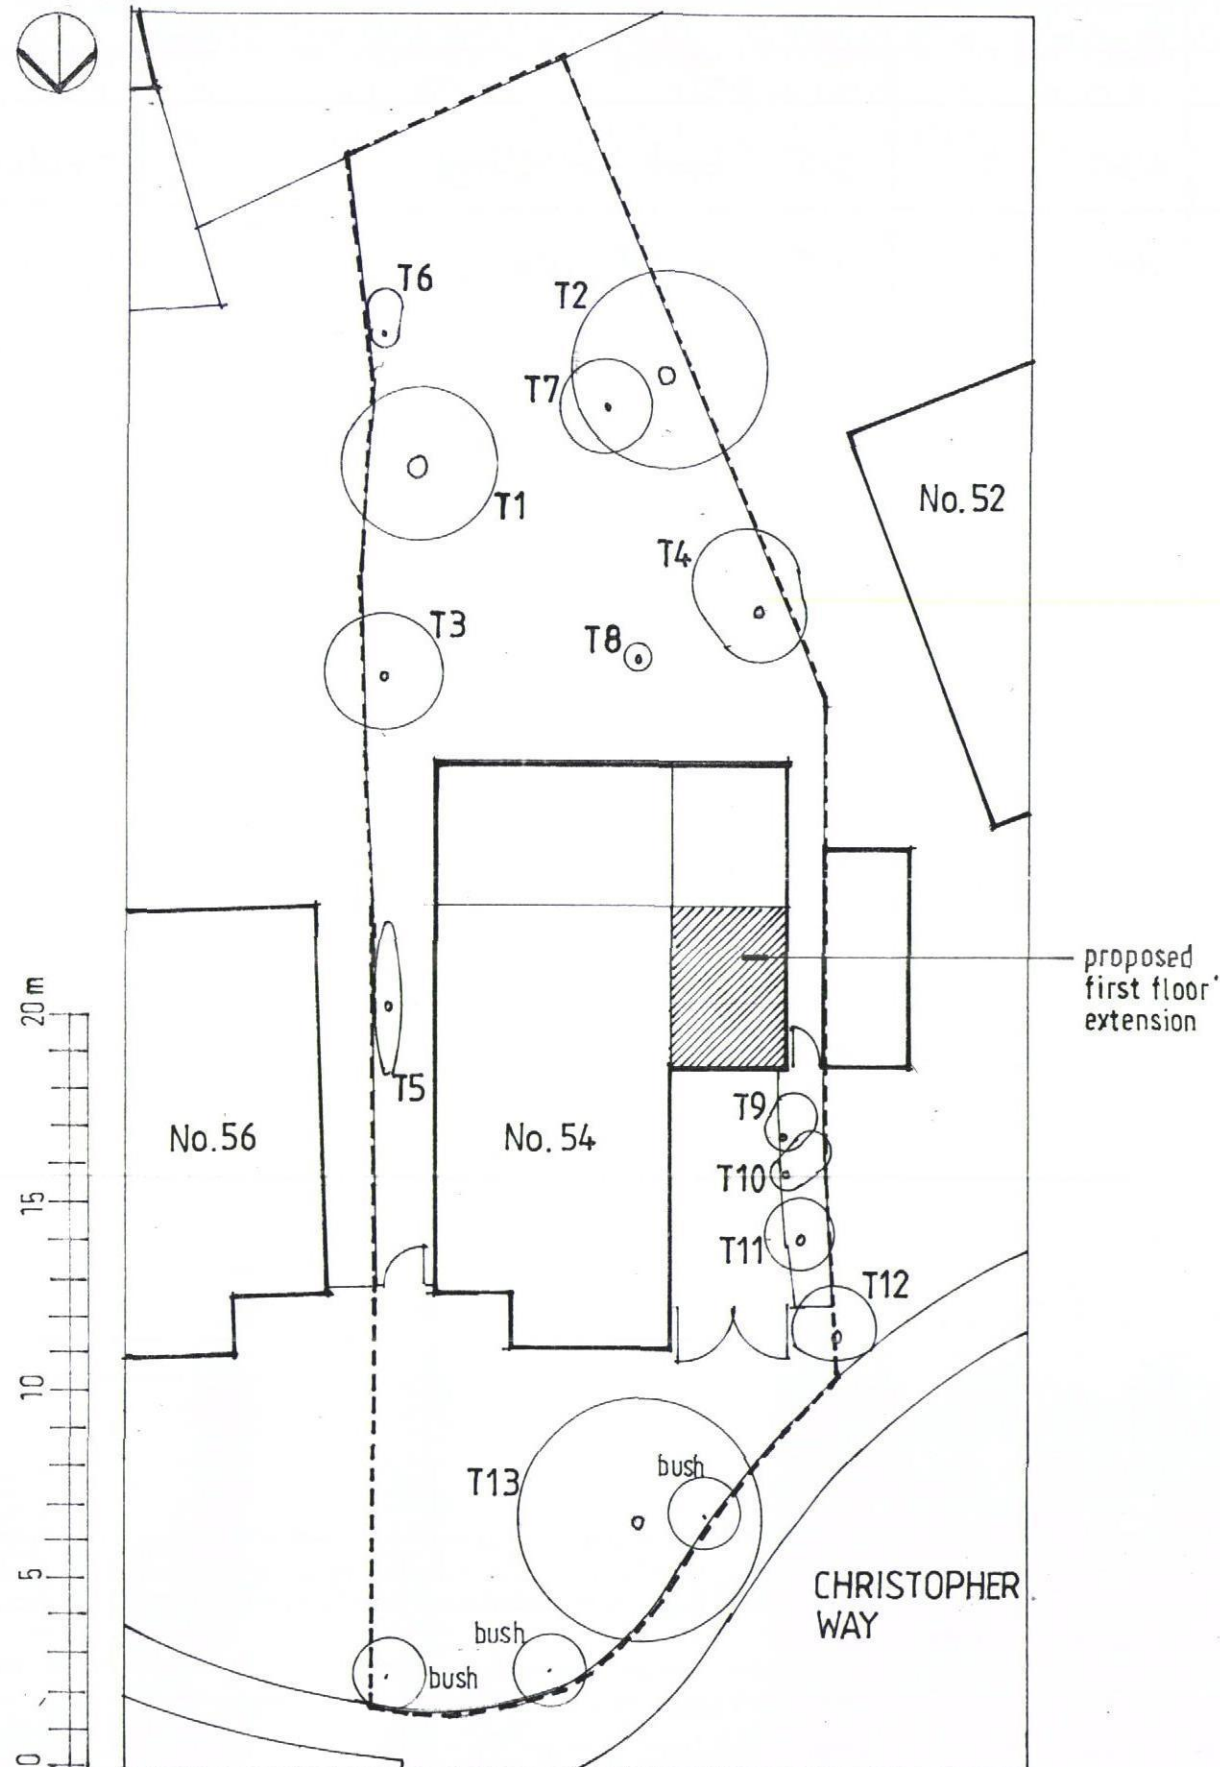

no.	trunk dia mm	height m	spread radius m	condition	type
T1	400	7	2	good	Cedar
T2	430	7	2.5	bark splitting	Cedar
T3	180	3.5	1.5	good (pruned)	Cypress
T4	300	5	2.5 max	heavily lopped	Cypress
T5	150	4	2 max	knarled	evergreen
T6	70	2.5	1 max	multiple trunks	cherry?
T7	100	1.9	1.2	multiple trunks	cherry?
T8	140	2	0.35	some trunks lopped	Cypress
T9	150	3.5	1 max	pruned on drive side	Cypress
T10	170	3.5	1.3 max	pruned on drive side	Cypress
T11	250	4	0.8	4 no. trunks + 1 no. lopped	Cypress
T12	200-350	4	1.2	multiple trunks, some lopped, exposing interior.	Cypress
T13	280	7	3	pruned. moss on bark	deciduous

notes:

Construction & other materials are to be stored on the concrete drive & not on the soil within the rooting areas of T9, T10, T11 & T12. Rooting areas to be protected by temporary fencing as necessary.
No construction or other materials are to be stored within the rooting areas of trees elsewhere on the site.

EXTENSION TO 54 CHRISTOPHER WAY, EMSWORTH, HANTS.

TREE SURVEY 2279:03 scale 1:200 date 2014 DECEMBER