



PROPOSED ELEVATIONS

Plot 1

adp

architects ltd

architects & urban designers


Tel: 0845 365 1475

Email: mail@adp-ltd.co.uk

www.adparchitectltd.co.uk


Richmond Court, 94 Botley Road, Park Gate, Southampton, SO31 1BA

rev:	date:	note:

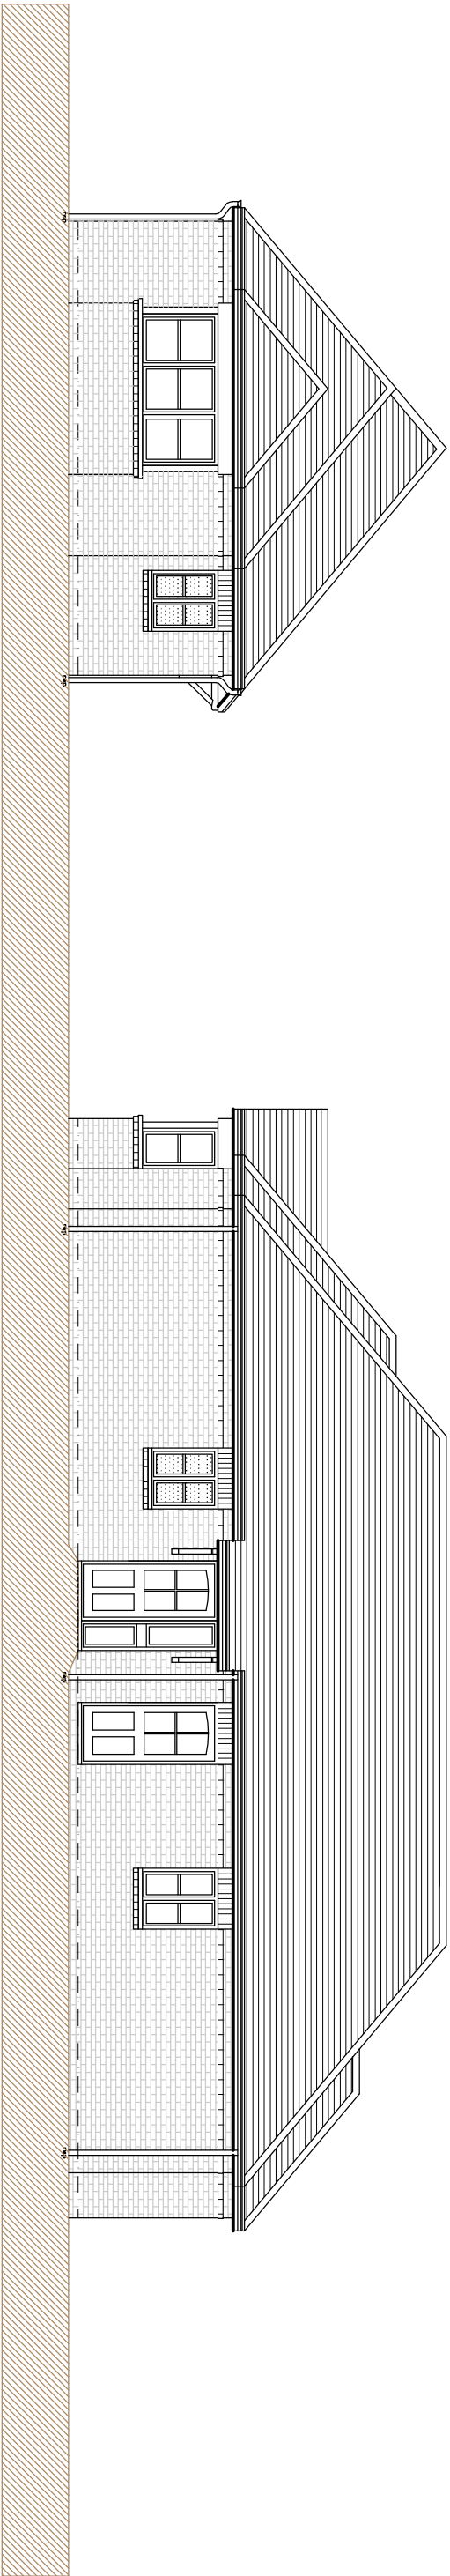

Front Elevation 1:100

Side Elevation

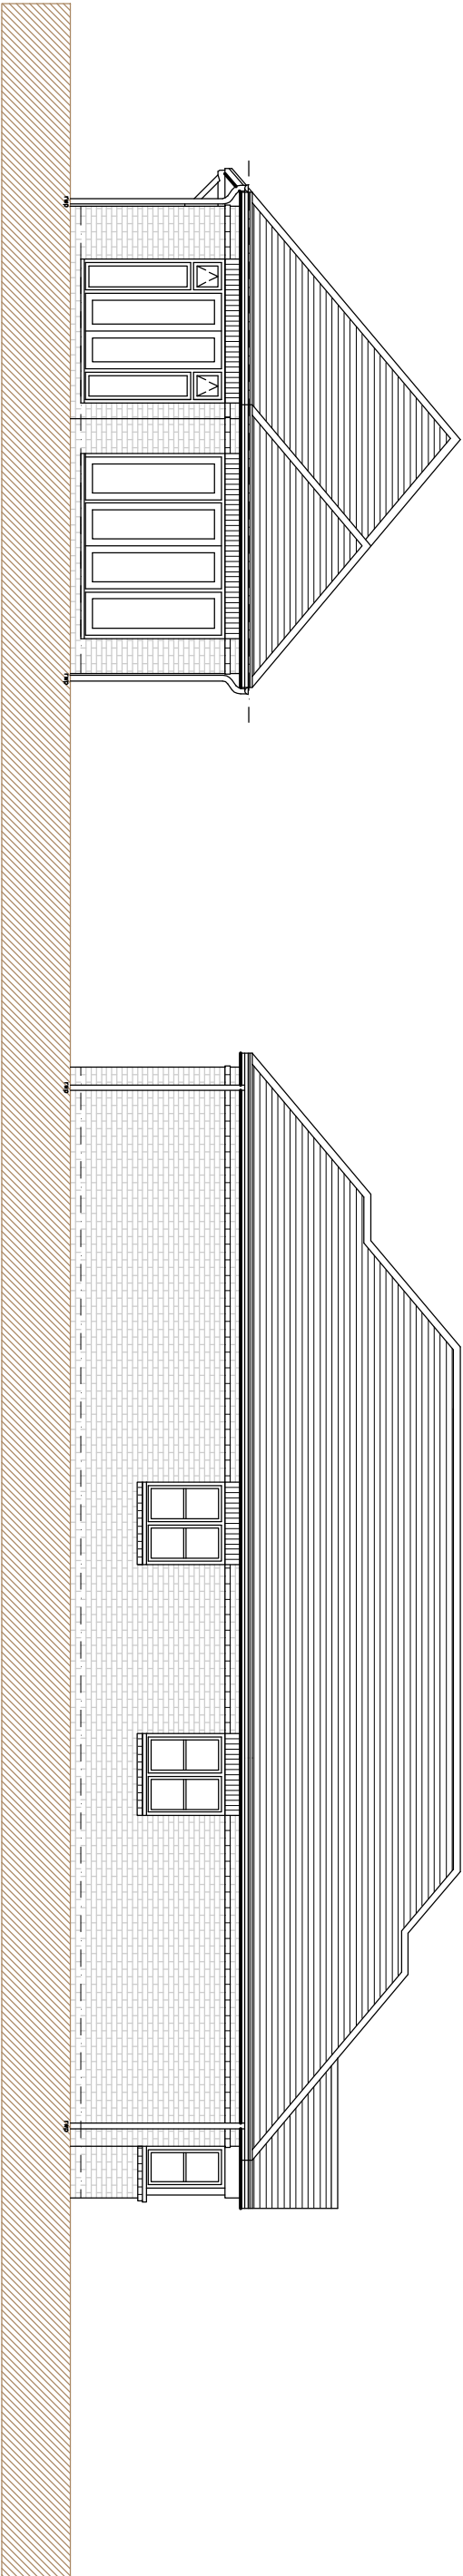

Rear Elevation

Side Elevation

Proposed bungalows α 50 London Road α Cowplain α Driftstone Homes α 1667-03