



Dimensions to be checked on site before commencing work. Any discrepancies shall be reported to the architect immediately.

Do not scale from these drawings except for planning purposes. Use figured dimensions only.


Where applicable this drawing is to be read in conjunction with other consultants' drawings.

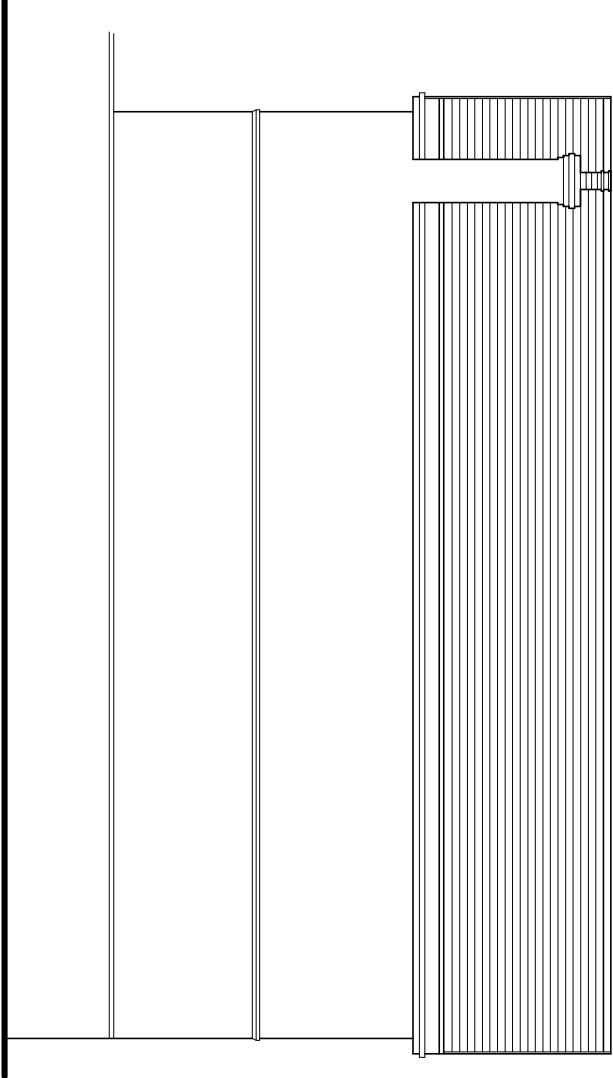


East (side) elevation

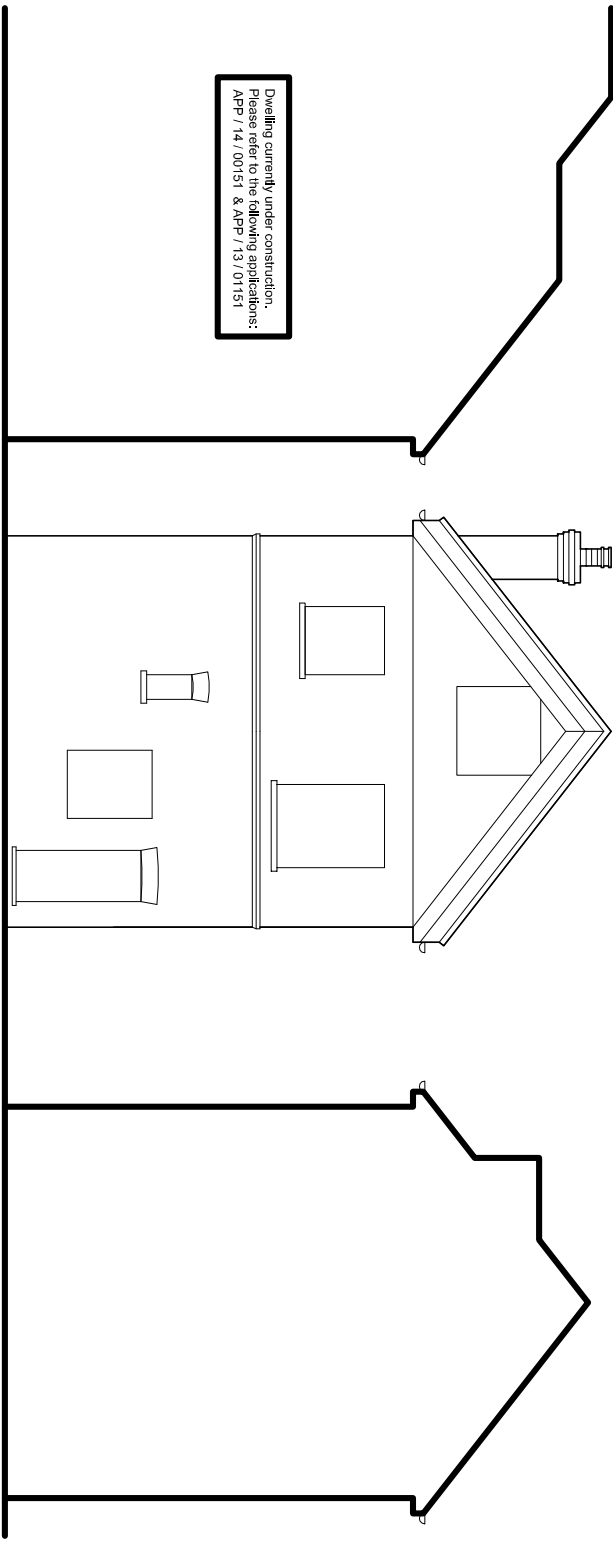


North (rear) elevation

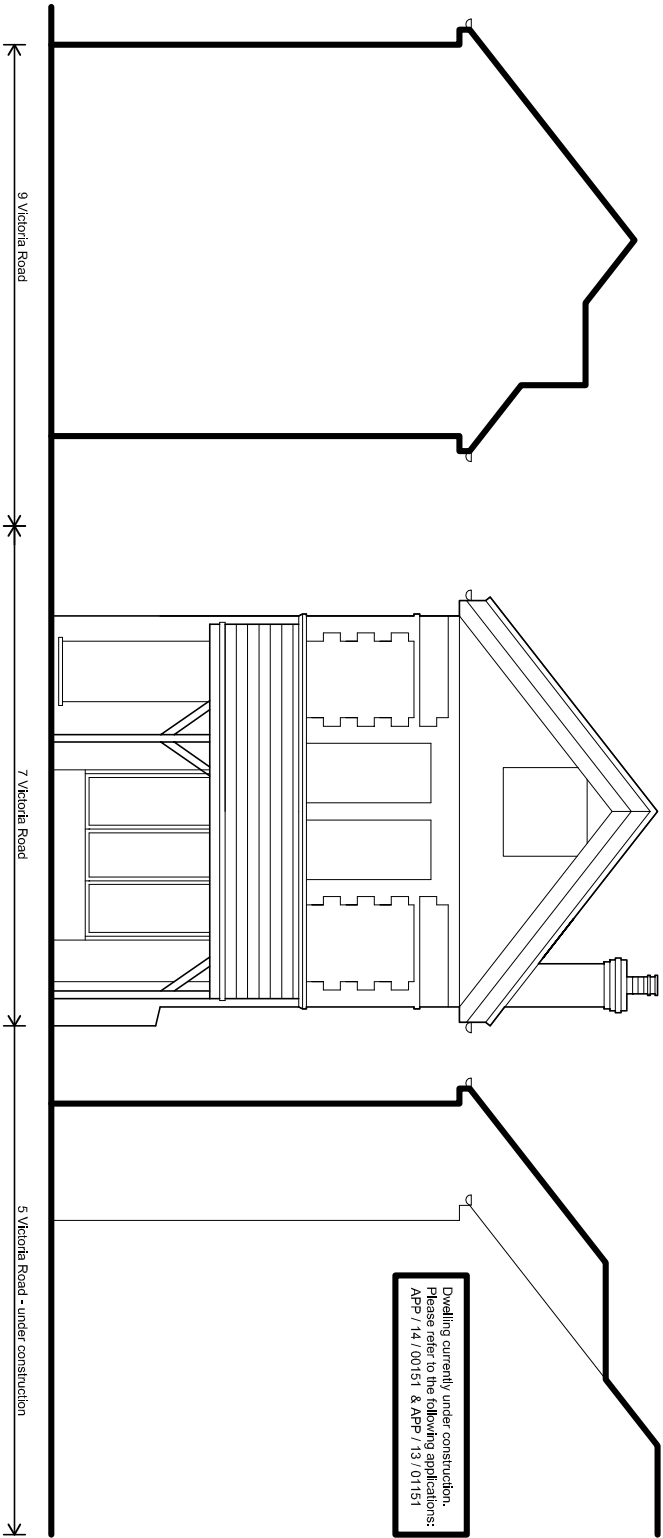

South (front) elevation

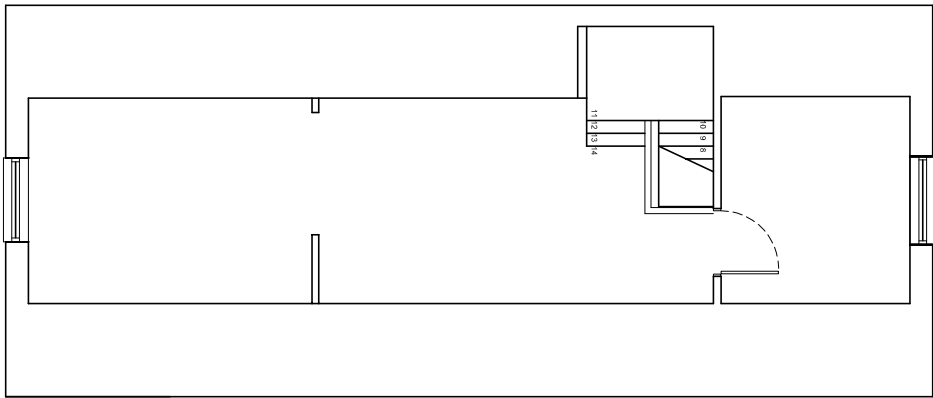

Existing elevations and loft plan scale 1:100

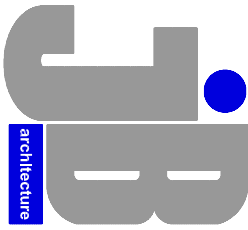

**JIMMY BESSANT ARCHITECTURE**  
TEL: 01243 373620 M: 07769904282  
E: jimmy@jb-architecture.co.uk  
Web: www.jb-architecture.co.uk

For  
**MR & MRS YOUNG**  
Project  
**7 VICTORIA ROAD**  
**EMSWORTH**  
**PO10 7NH**

Title  
**PROPOSED SIDE DORMER**  
**EXISTING PLANS & ELEVATIONS**

| Date       | Drawn          | Scale         | Checked  |
|------------|----------------|---------------|----------|
| JUNE 2014  | JB             | As shown @ A3 | -        |
| Job Number | Drawing Number |               | Revision |
| PD 0114    | 402            |               |          |