


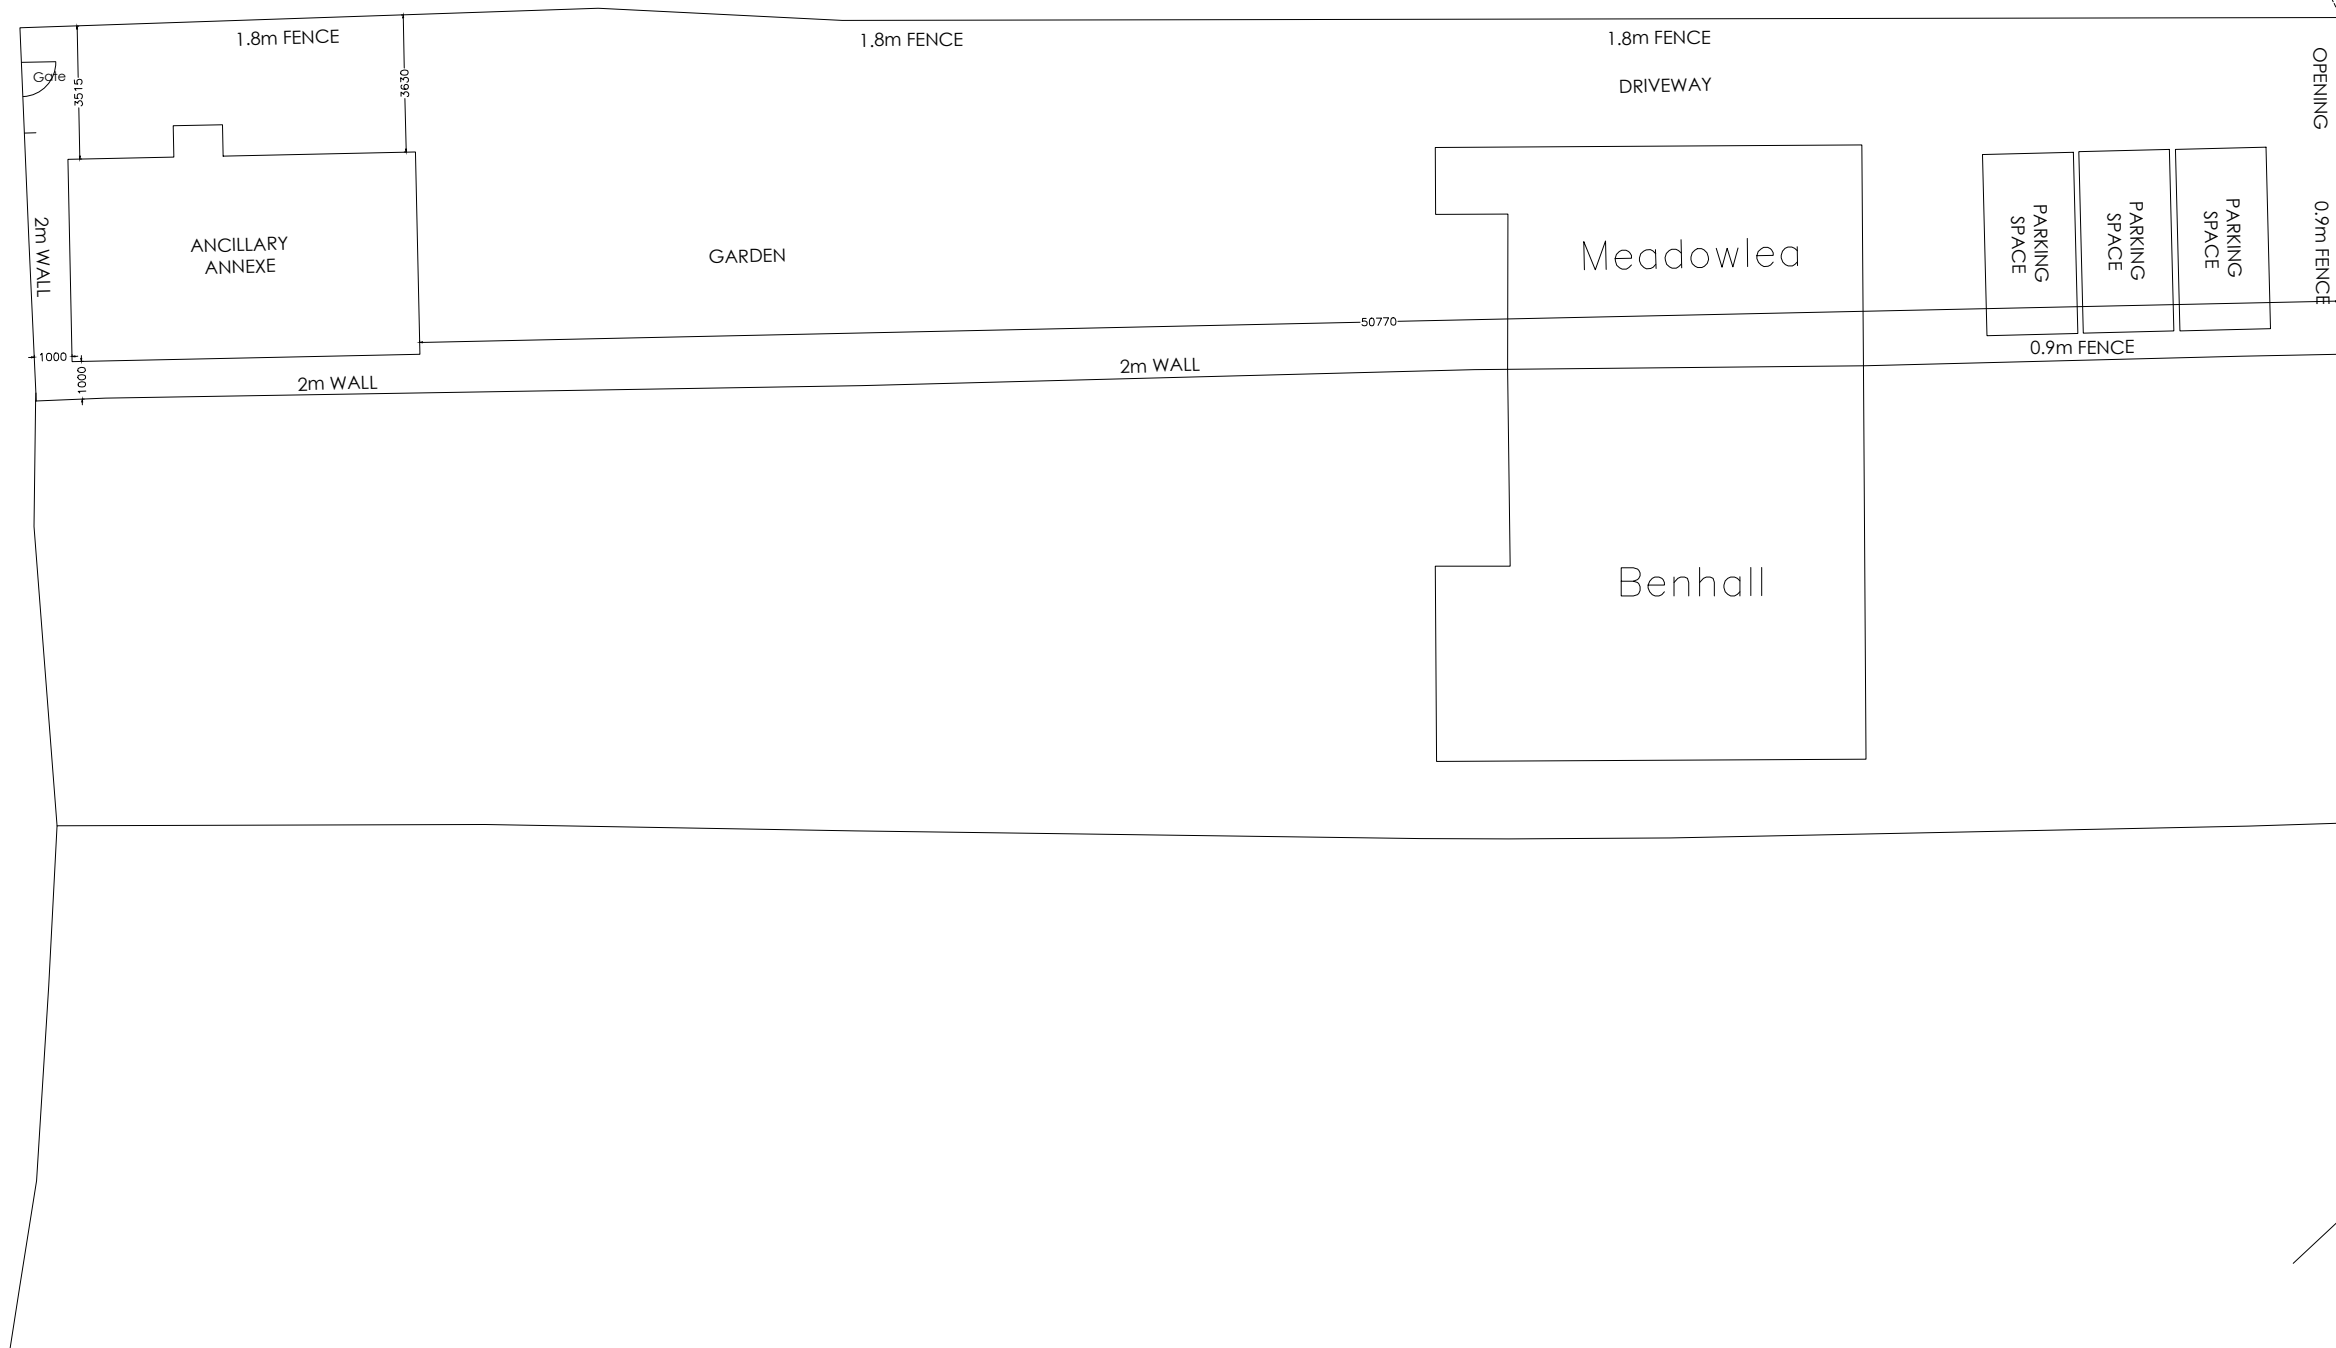

OS Map Licence No. 001116685

Copyright is reserved by GBS Designs and is issued on the condition that it is not copied or disclosed by or to any unauthorised persons without prior consent in writing from GBS Designs.

All dimensions to be checked on site

REV	DESCRIPTION		DRAWN	DATE	Drawing Ref	
-	Initial design		GBS	16.08.13	TREM 05	
A	Walk-in wardrobe introduced		GBS	02.10.13	Scale at A1	Scale at A2
B	New scheme		GBS	15.01.14		
C	Scheme reduced		GBS	17.01.14	N/A	1:200
D	Notes added		GBS	20.03.14	Date	
E	Annexe relocated and layout changed		GBS	15.04.14	16 August 2013	
					Drawn by	
					GBS	

Drawing Title

Ancillary living space at
'Meadowlea'
Hambledon Road
Waterlooville
Hampshire
PO7 6XB



CAD - ARCHITECTURE - DESIGN

6 Shillinglee Waterlooville
Hampshire PO7 5RW

Tel 023 9225 8315
www.gbsimages.co.uk