
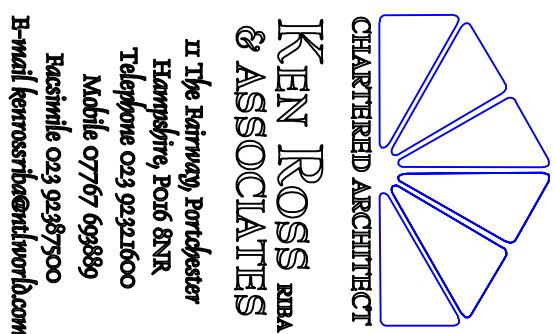
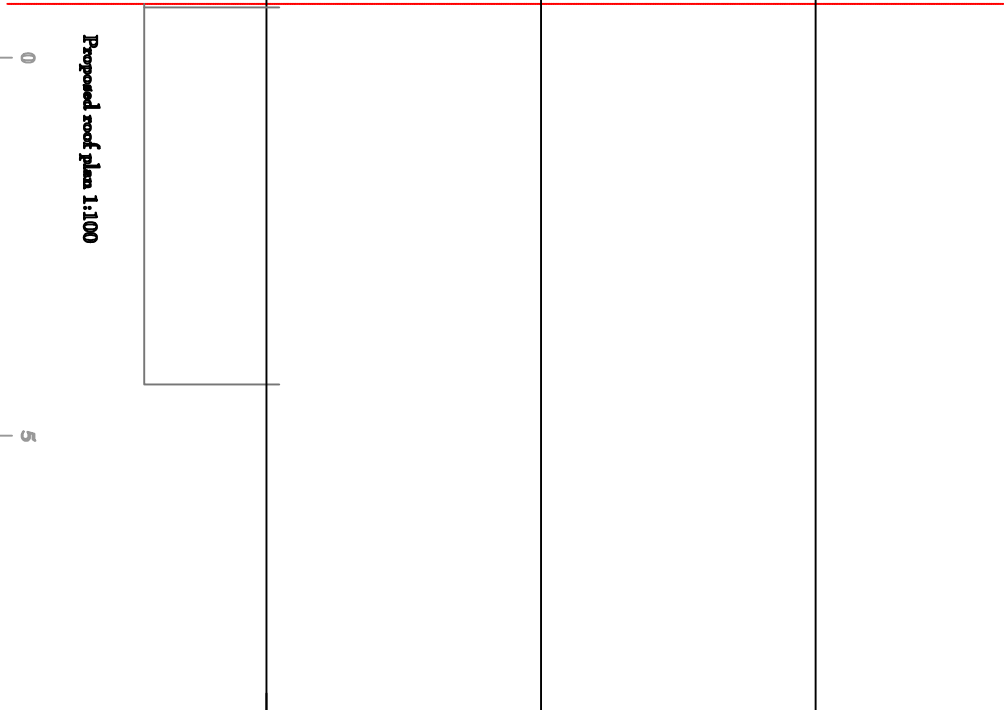
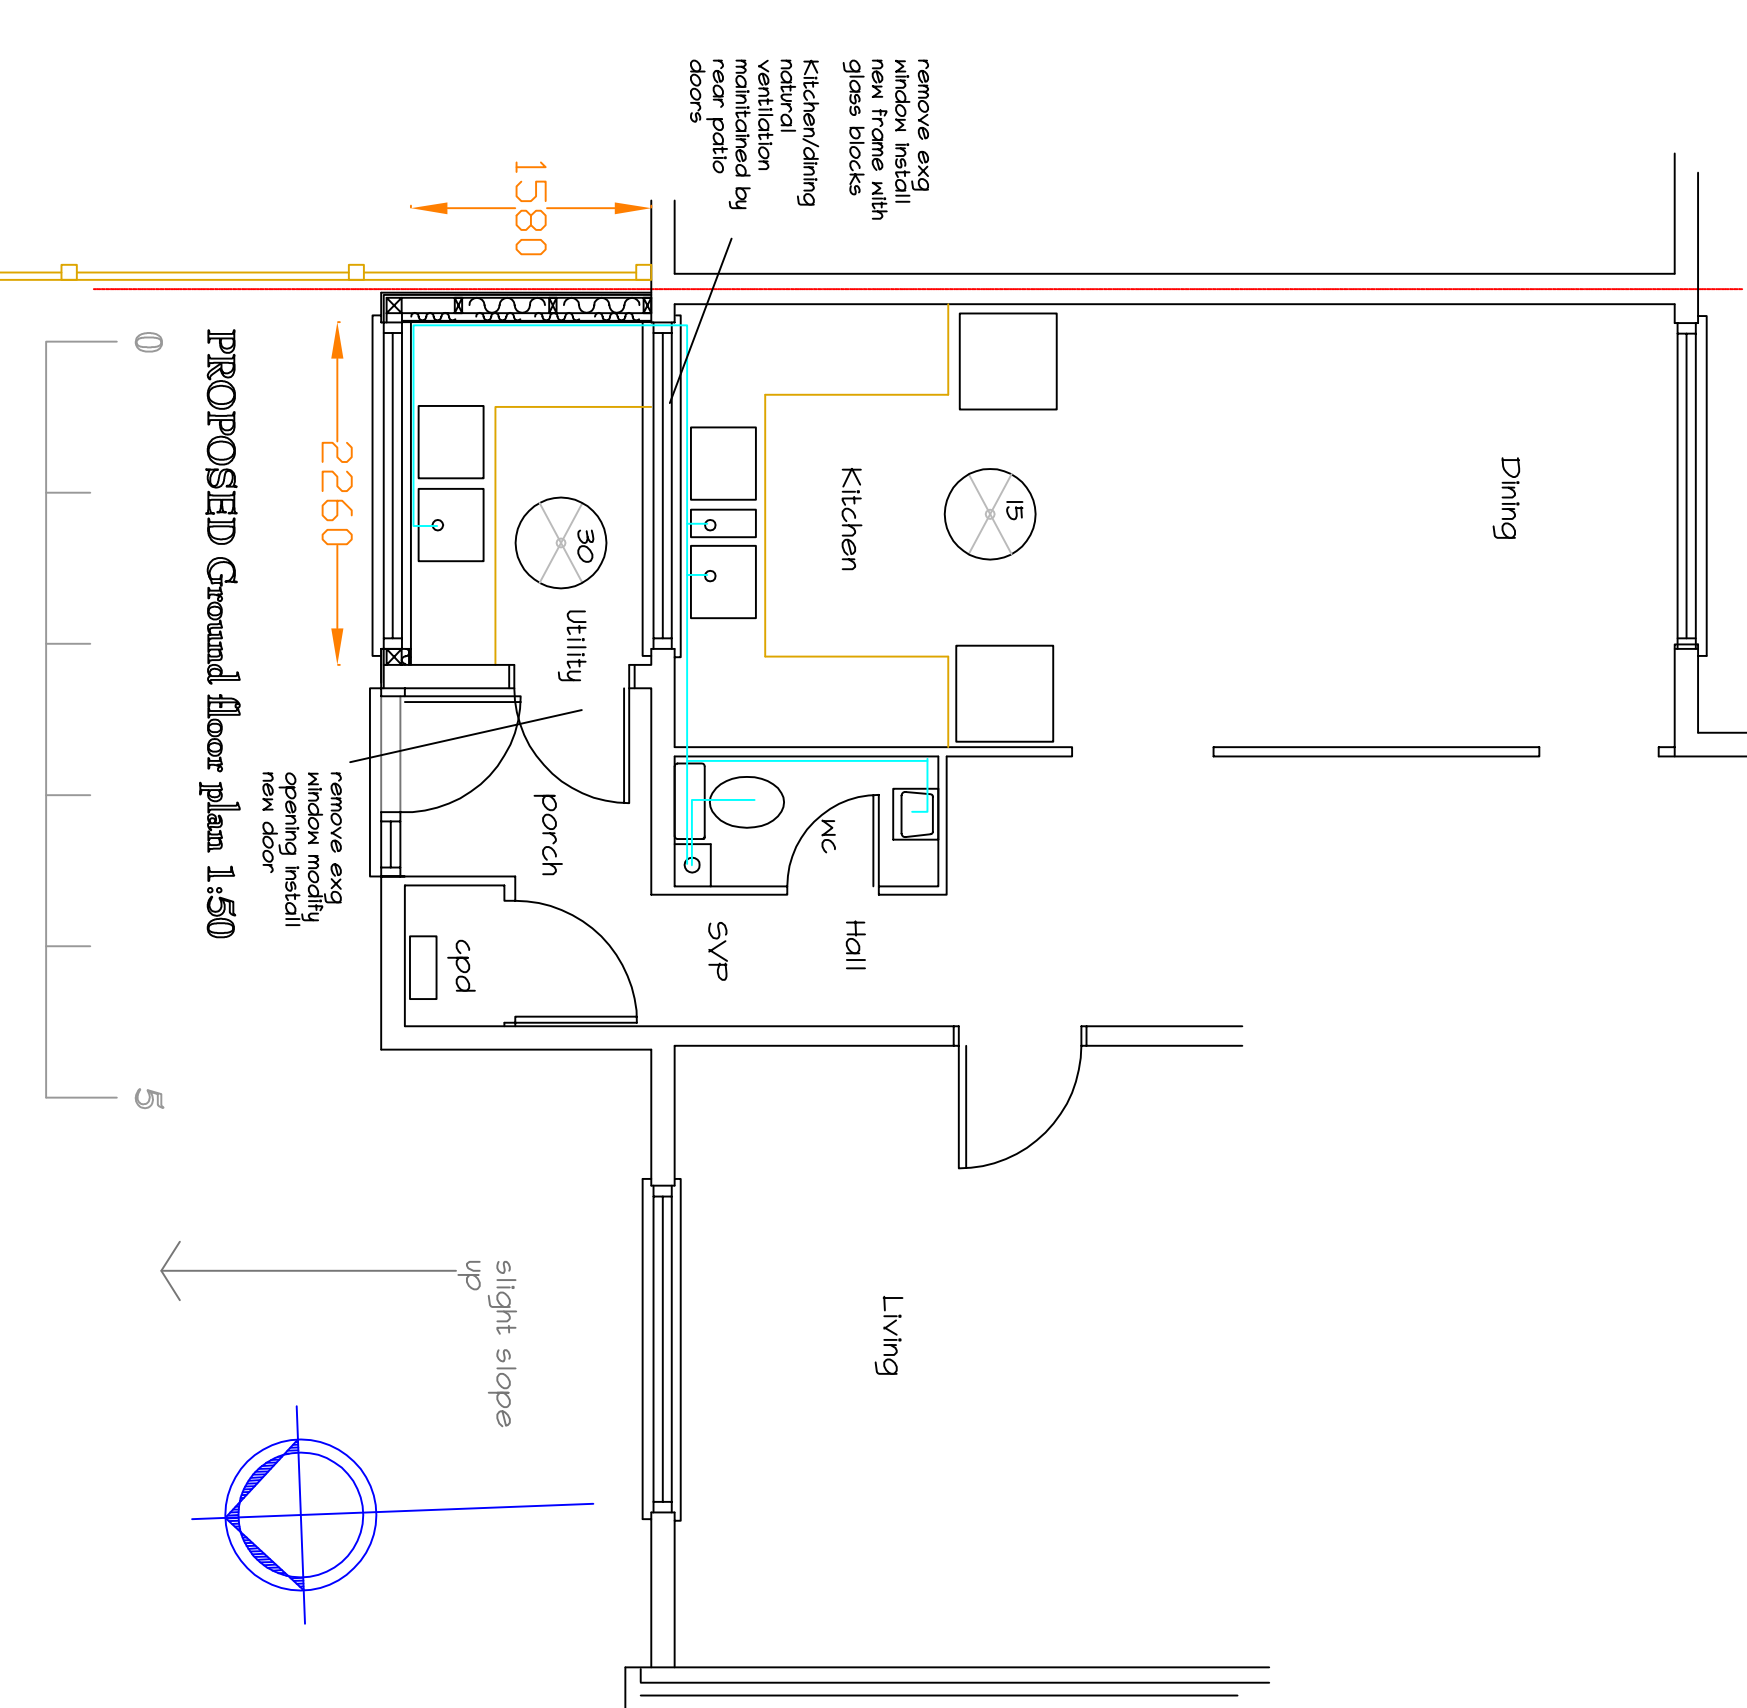
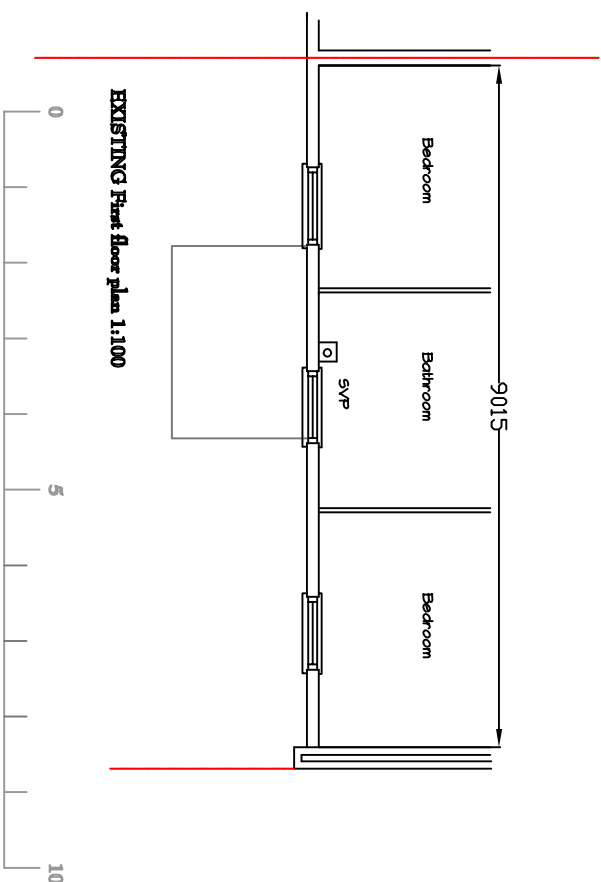
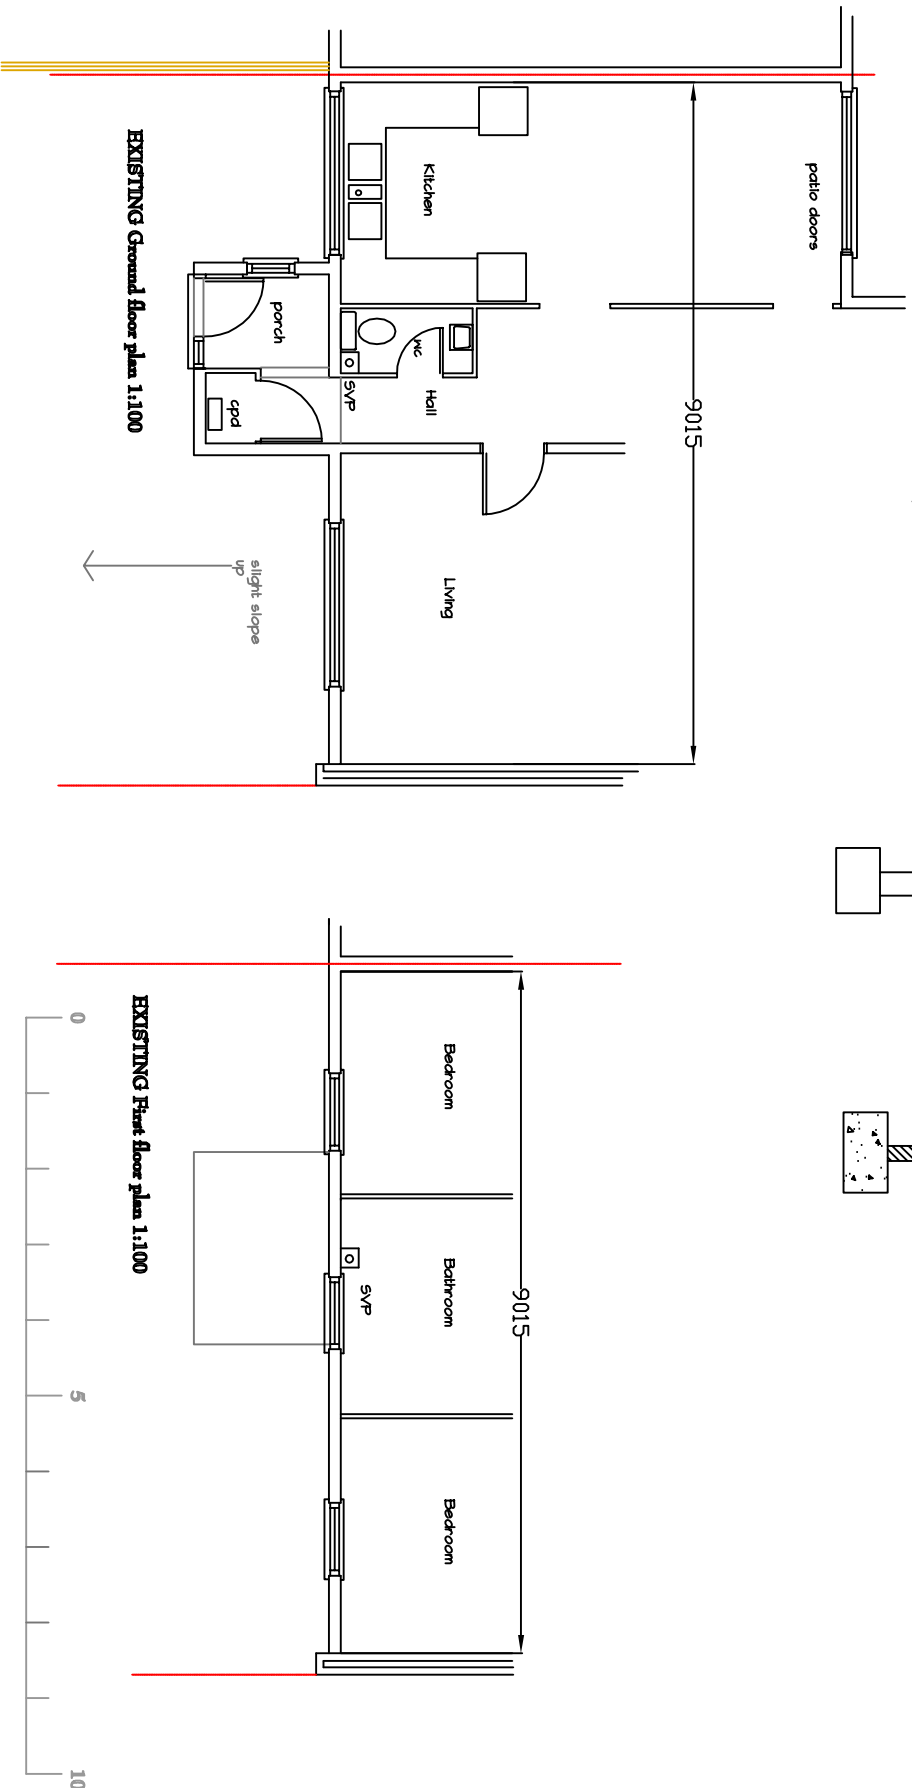
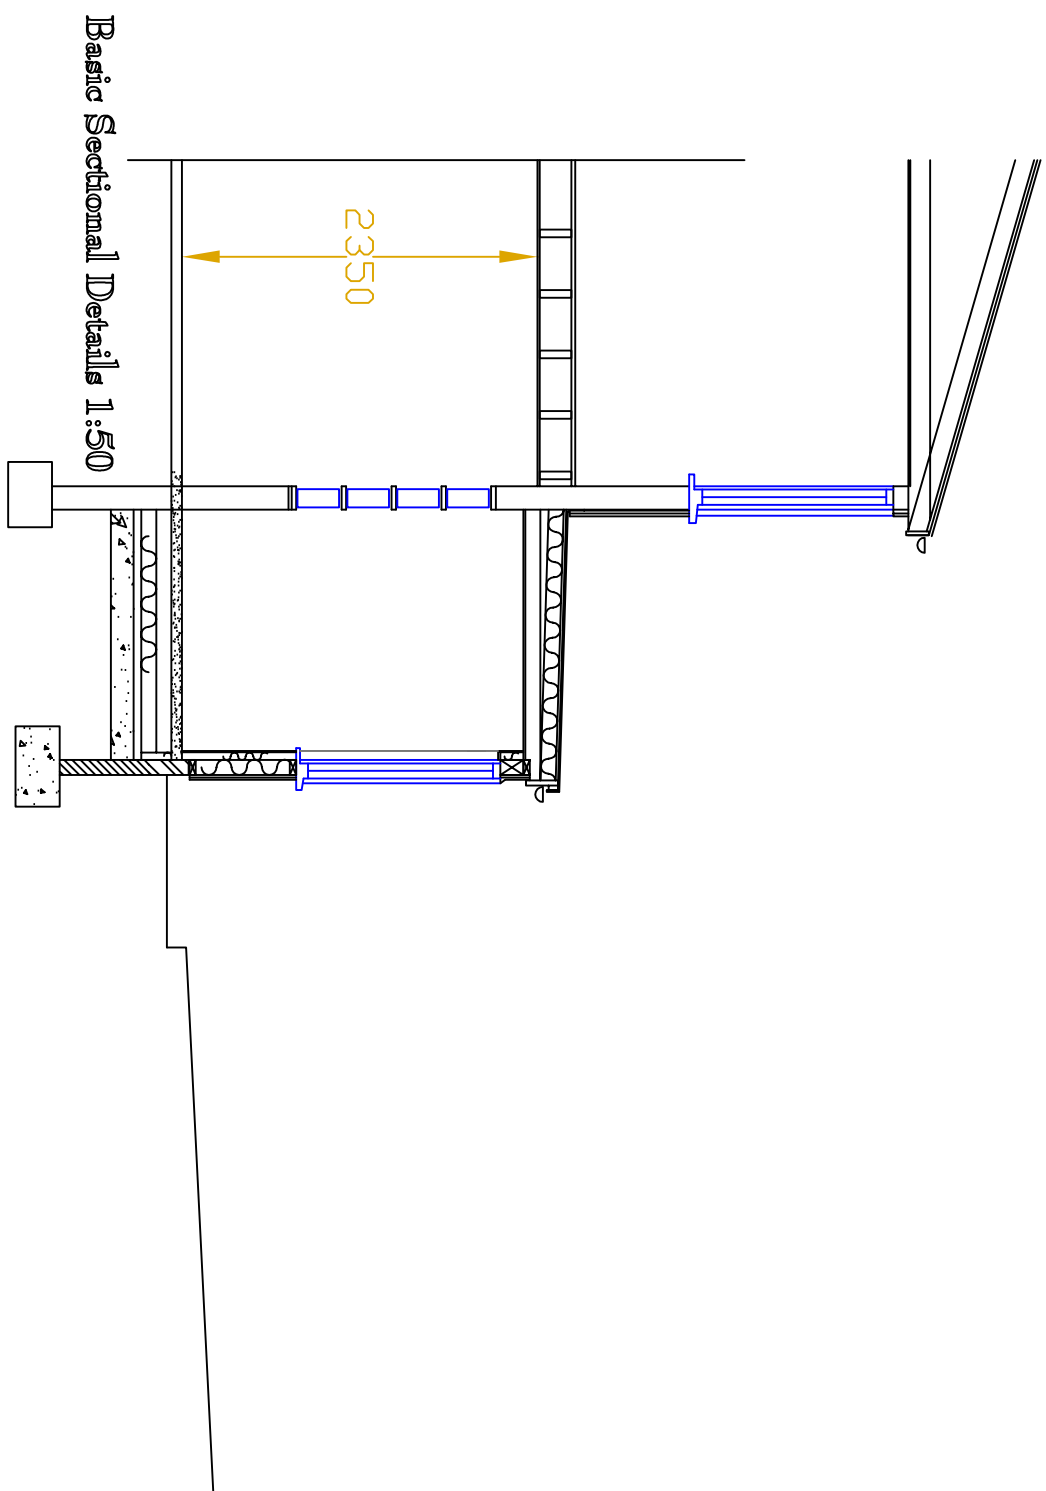


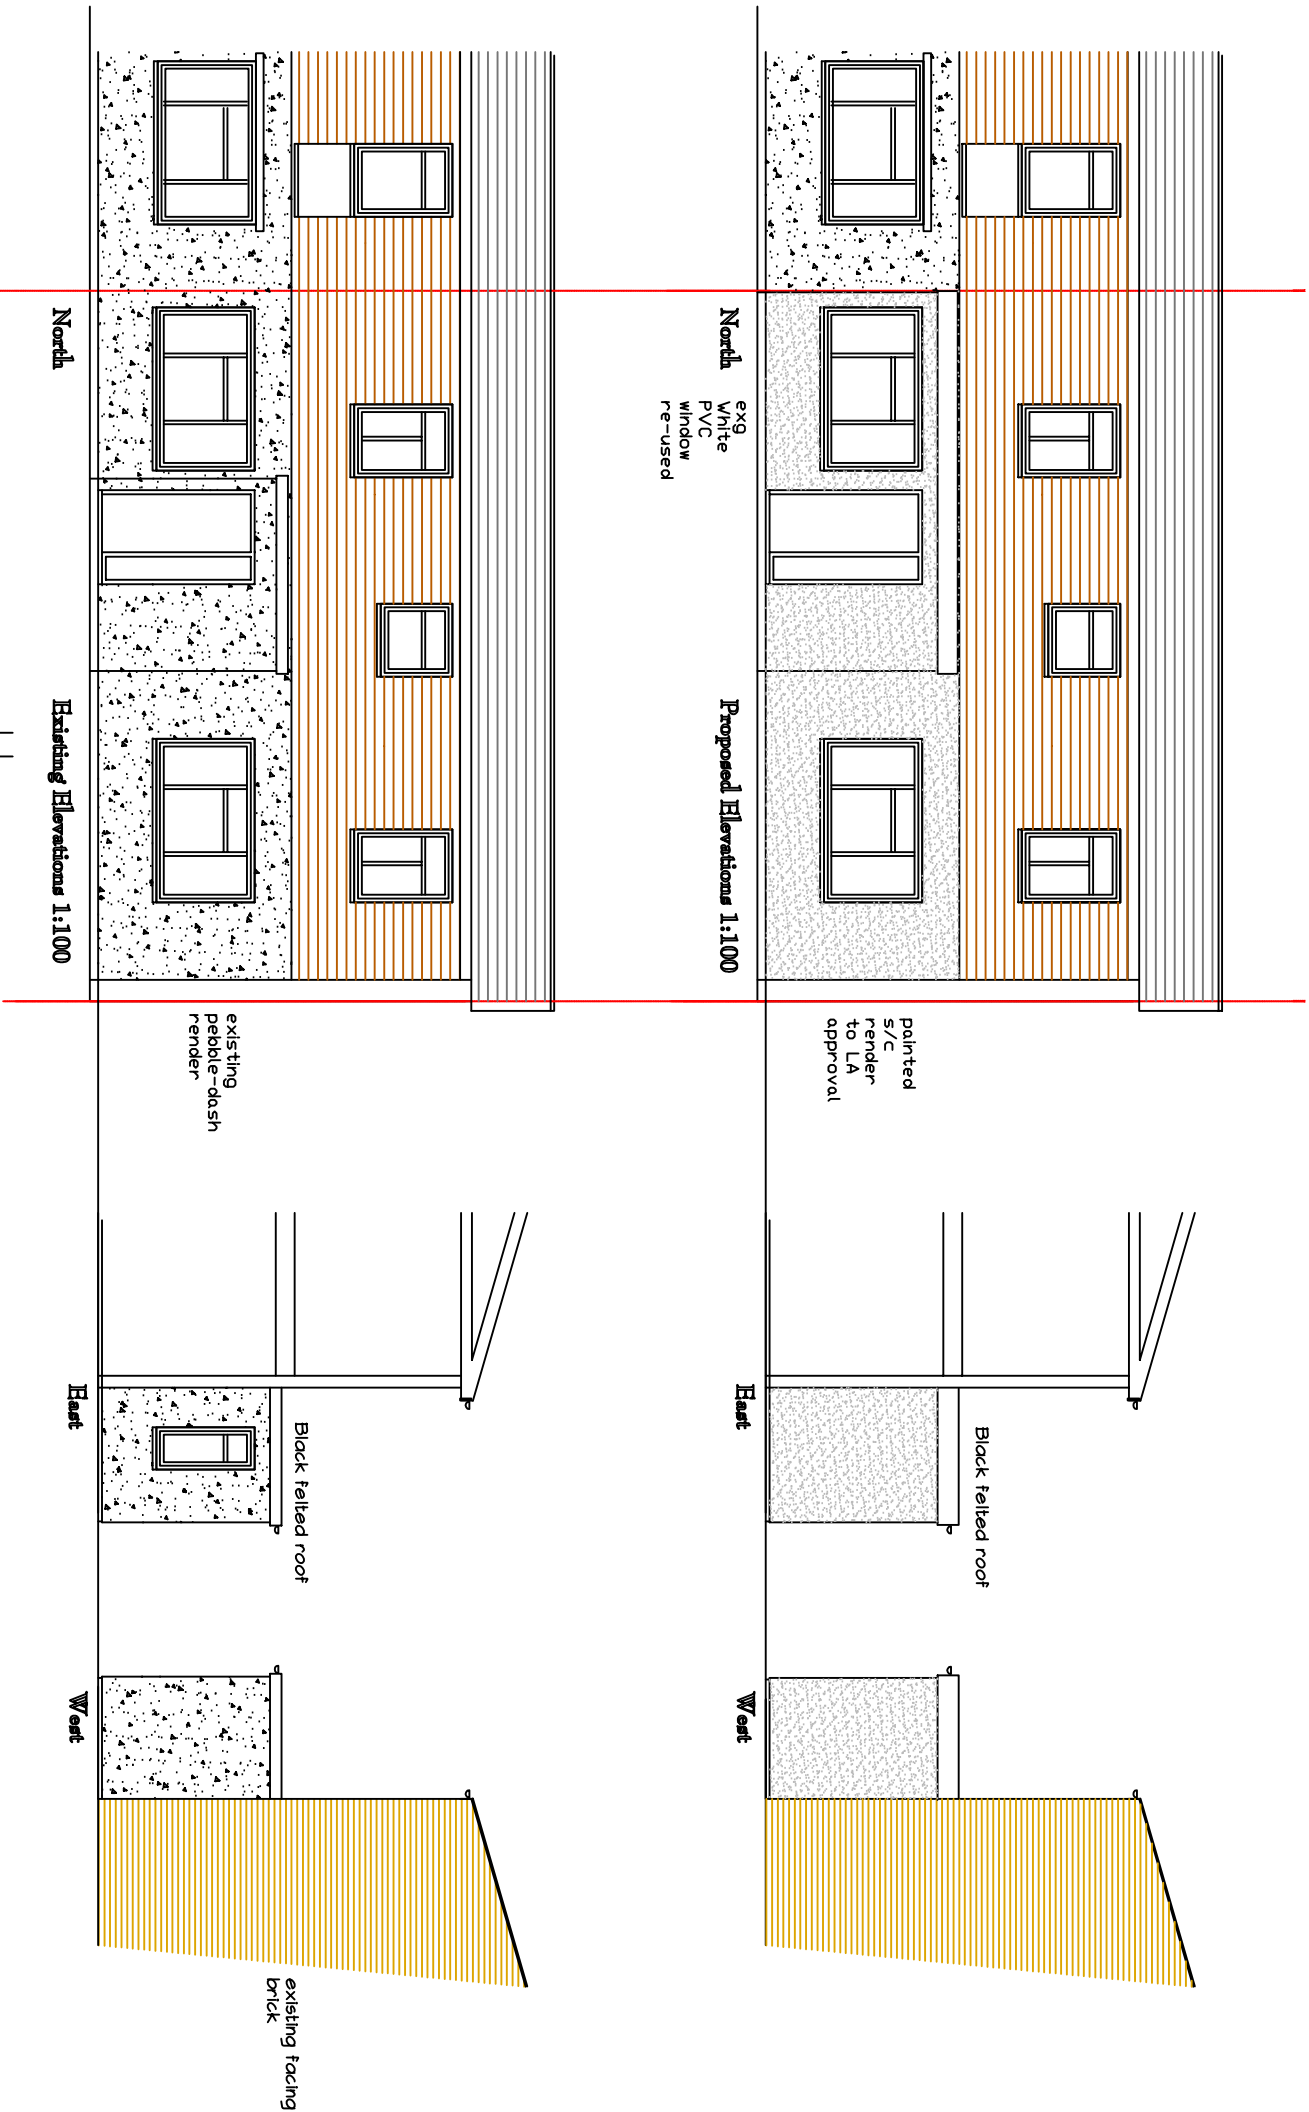

CHARTERED ARCHITECT
KEN ROSS RIBA
& ASSOCIATES
11 The Barning Portchester
Hampshire, PO6 8NR
Telephone 023 9231600
Mobile 07767 69889
Residence 023 9237500
E-mail kentruss@btinternet.com

Proposed forward extension at
29 Curlew Gardens Waterlooville PO8 9UD
for Michael & Mary Kemp
Drawing Number: Kemp/W aterlooville/2015/01
April 2015

Sheet Size A2 landscape
Drawing copyright: Ken Ross RIBA & Associates
Drawing prepared for a Planning application only