
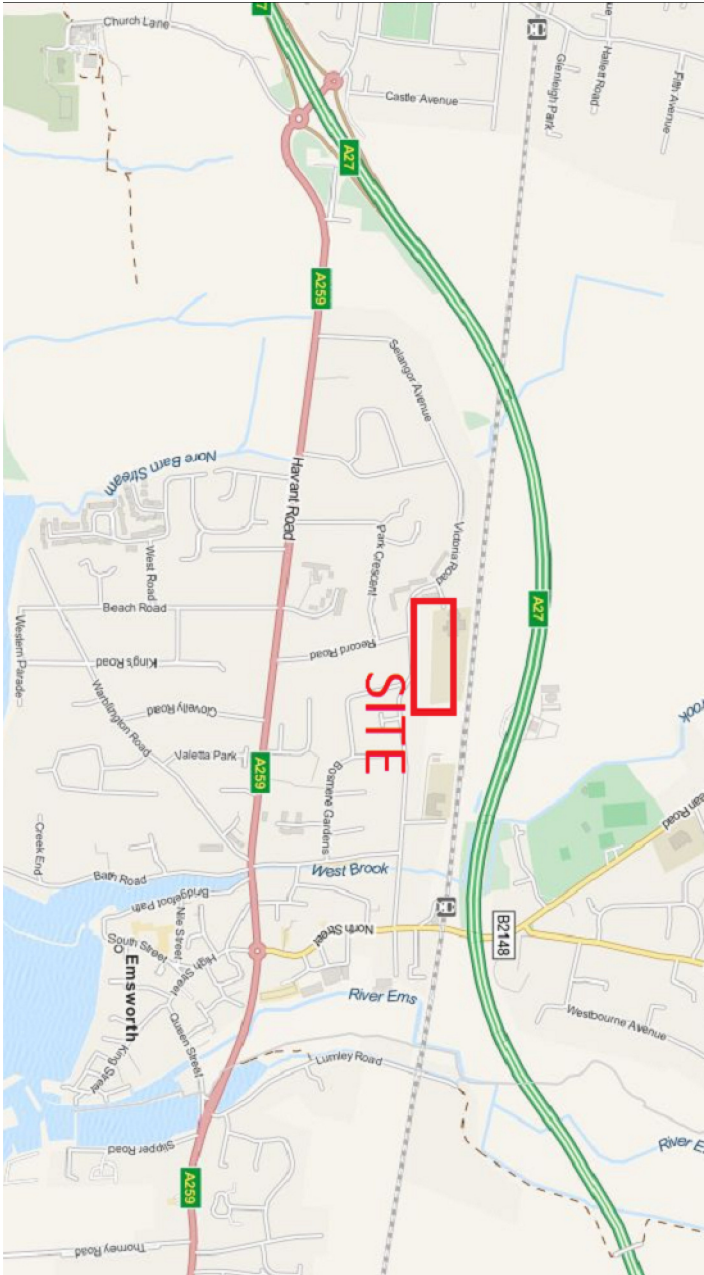
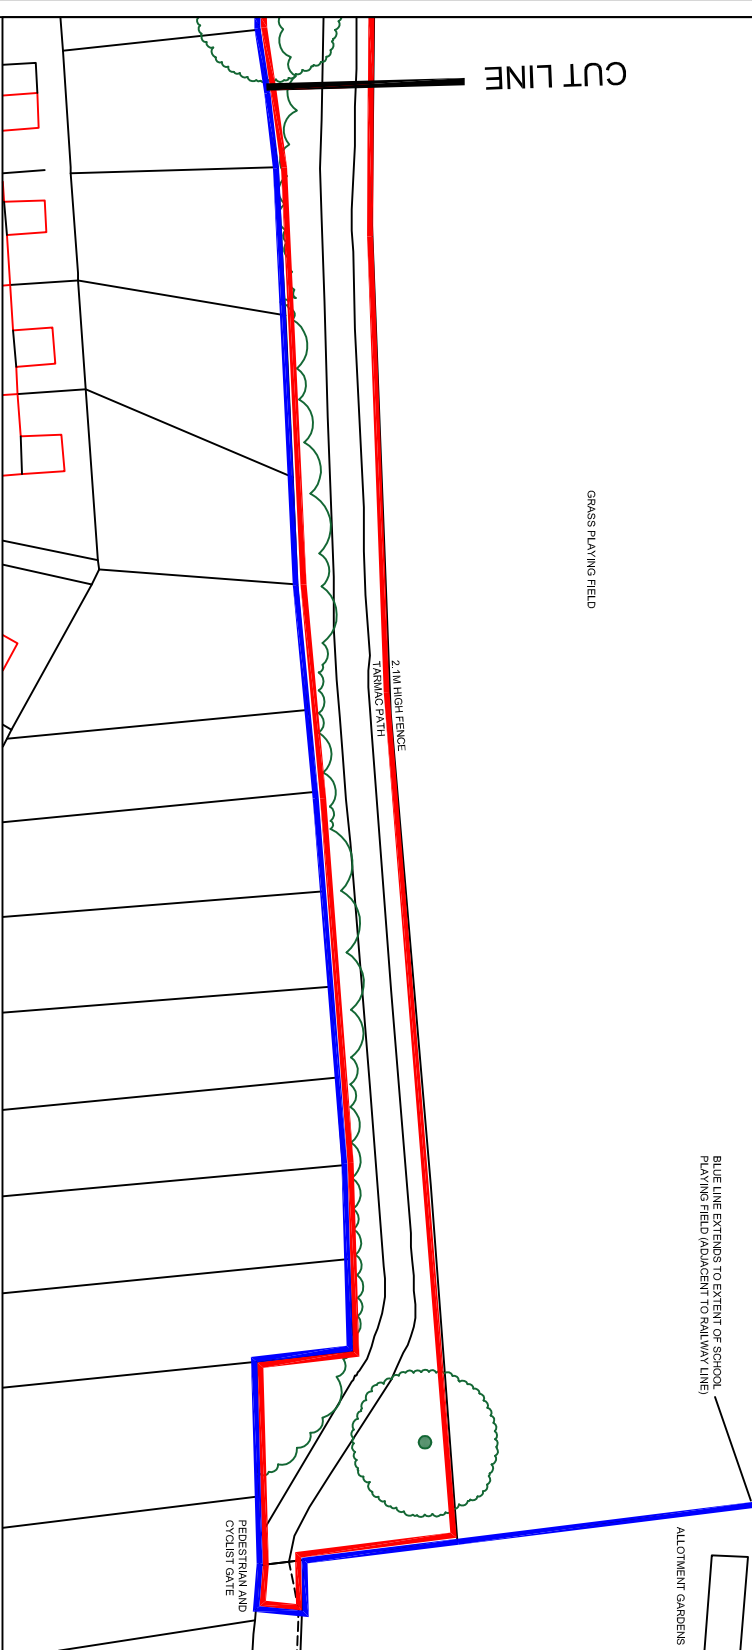


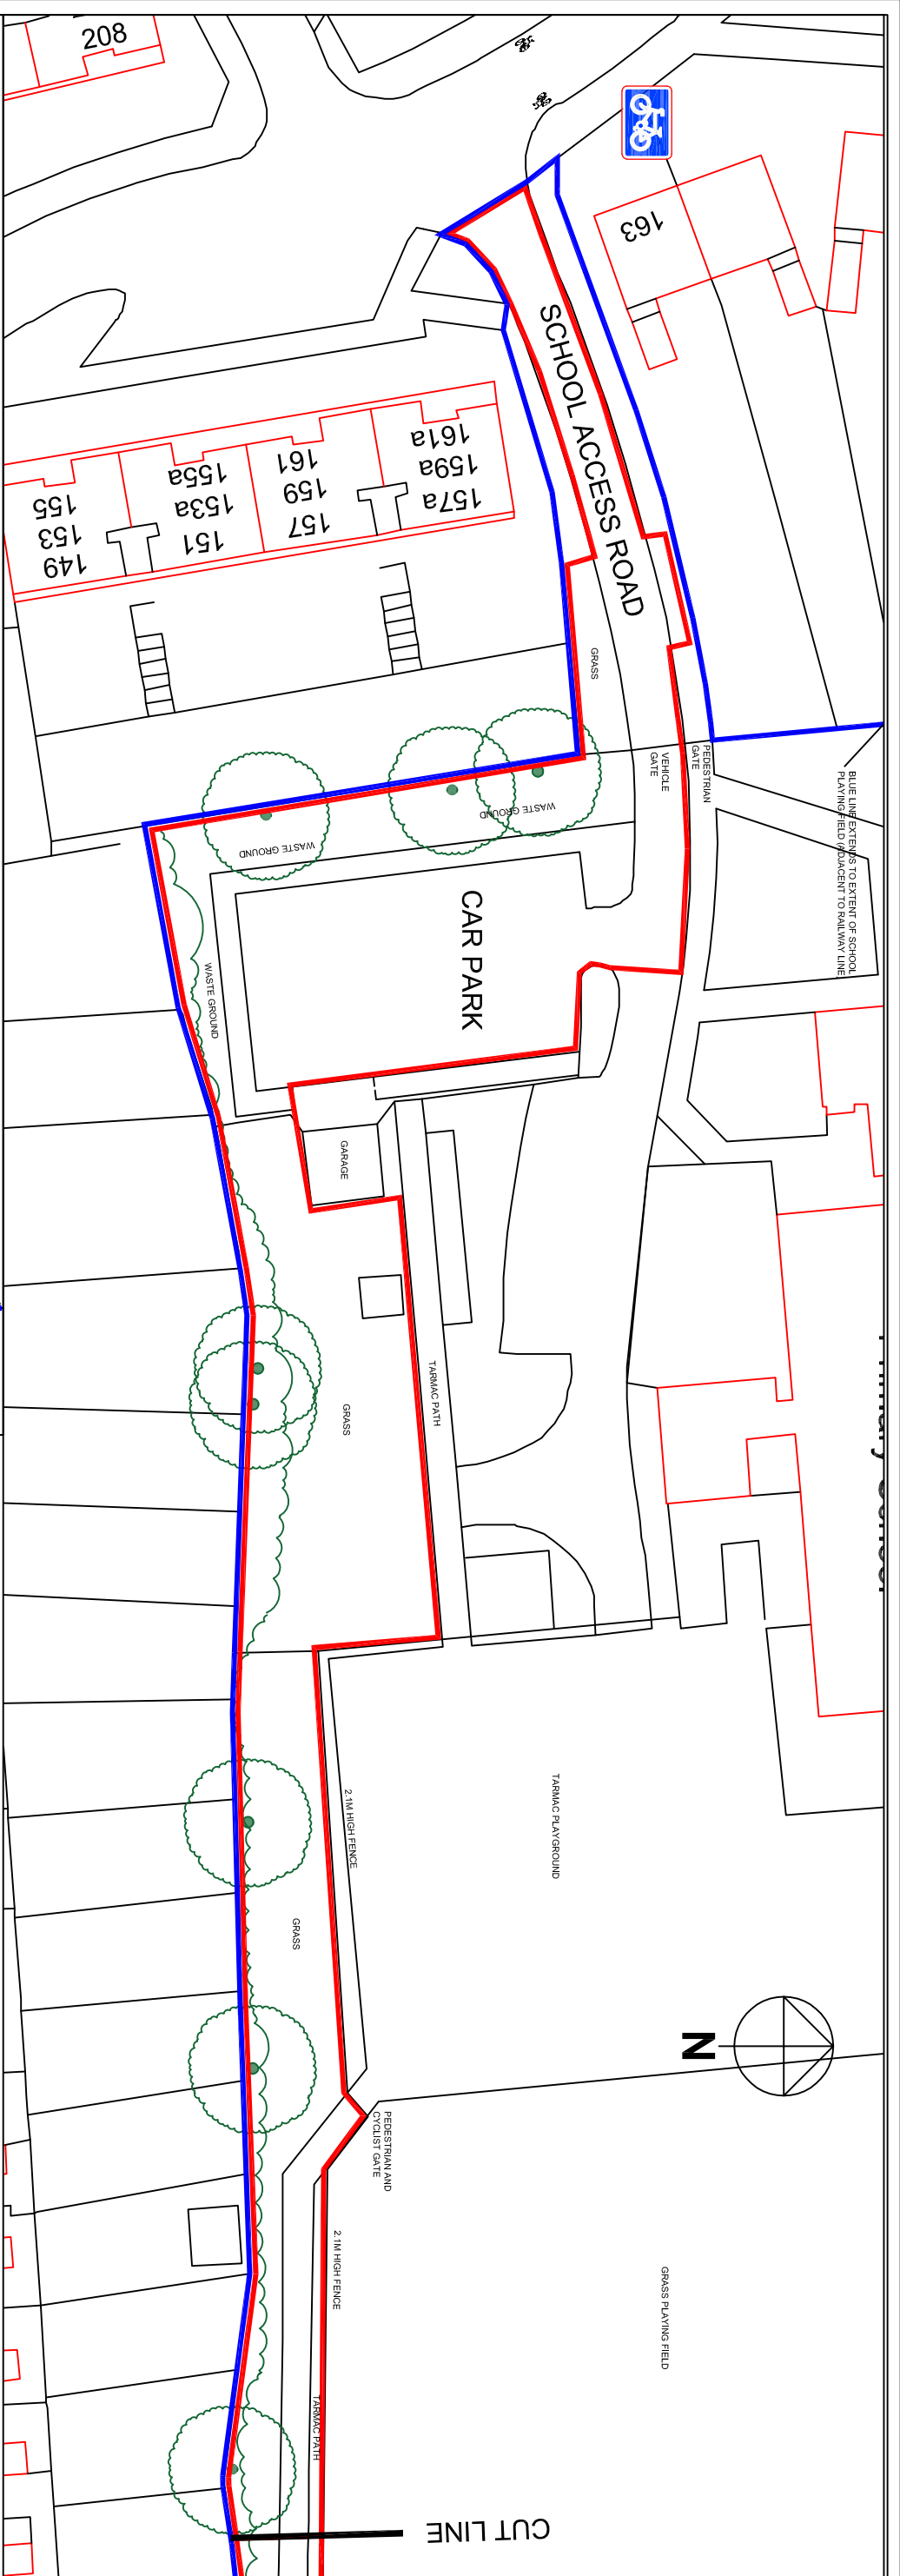

LOCATION PLAN (NOT TO SCALE)

“REPRODUCED FROM THE ORDNANCE SURVEY MAPPING WITH THE PERMISSION OF THE CONTROLLER OF HER MAJESTY’S STATIONERY OFFICE. CROWN COPYRIGHT © UNAUTHORISED REPRODUCTION INFRINGES CROWN COPYRIGHT AND MAY LEAD TO PROSECUTION OR CIVIL PROCEEDINGS”.
“HAMPSHIRE COUNTY COUNCIL, 076651”.

REV.		AMENDMENT		DATE		DRAWN		CHKD		APPD		CLIENT		CONSULTANT		DRAWING TITLE	
												STUART JARVIS BSc DipP FCIHT MRP, DIRECTOR OF ECONOMY, TRANSPORT & ENVIRONMENT, THE CASTLE, WINCHESTER.		Economy and Communities Neighbourhood Quality		Public Service Plaza Civic Centre Road Havant, Hants, PO9 2AX Telephone: (023) 9247 4174 Email: customer.services@havant.gov.uk Internet: www.havant.gov.uk	
																DRAWN	
																SJM	
																SJM	
																CHECKED	
																XXX	
																XXX	
																JOB No.	
																CNS2326	
																SCALE @ A3	
																1:500 @ A3	
																DATE	
																12 JAN 15	
																SHEET No.	
																1 of 1	
																HCC CADRE	
																DRG No.	
																2014/07 - 522	
																REV	
																SURF	