


DRAWING SCALE: 1:50



- FACING BRICKWORK WITH DETAILING
- MEDIUM DENSITY BLOCKWORK
- DENSE CONCRETE BLOCK MINIMUM 1850kg/Mcu
- LIGHTWEIGHT BLOCKWORK - CELCON SOLAR OR SIMILAR
- TYPE A WALL - SEPARATING WALL - METAL STUD FRAME - PART E
- TYPE B WALL - SEPARATING WALL - UPGRADE OF EXISTING SOLID MASONRY WALL WITH PLASTER - PART E
- TYPE C WALL - STANDARD TIMBER FRAME STUD WALL
- TYPE D WALL - INTERNAL STUD WALL SUBJECT TO PART E
- TYPE E WALL - SEPARATING STUD WALL - NEW BUILD
- UPGRADED WALL FOR THERMAL RESISTANCE
- UPGRADED WALL FOR SOUND RESISTANCE

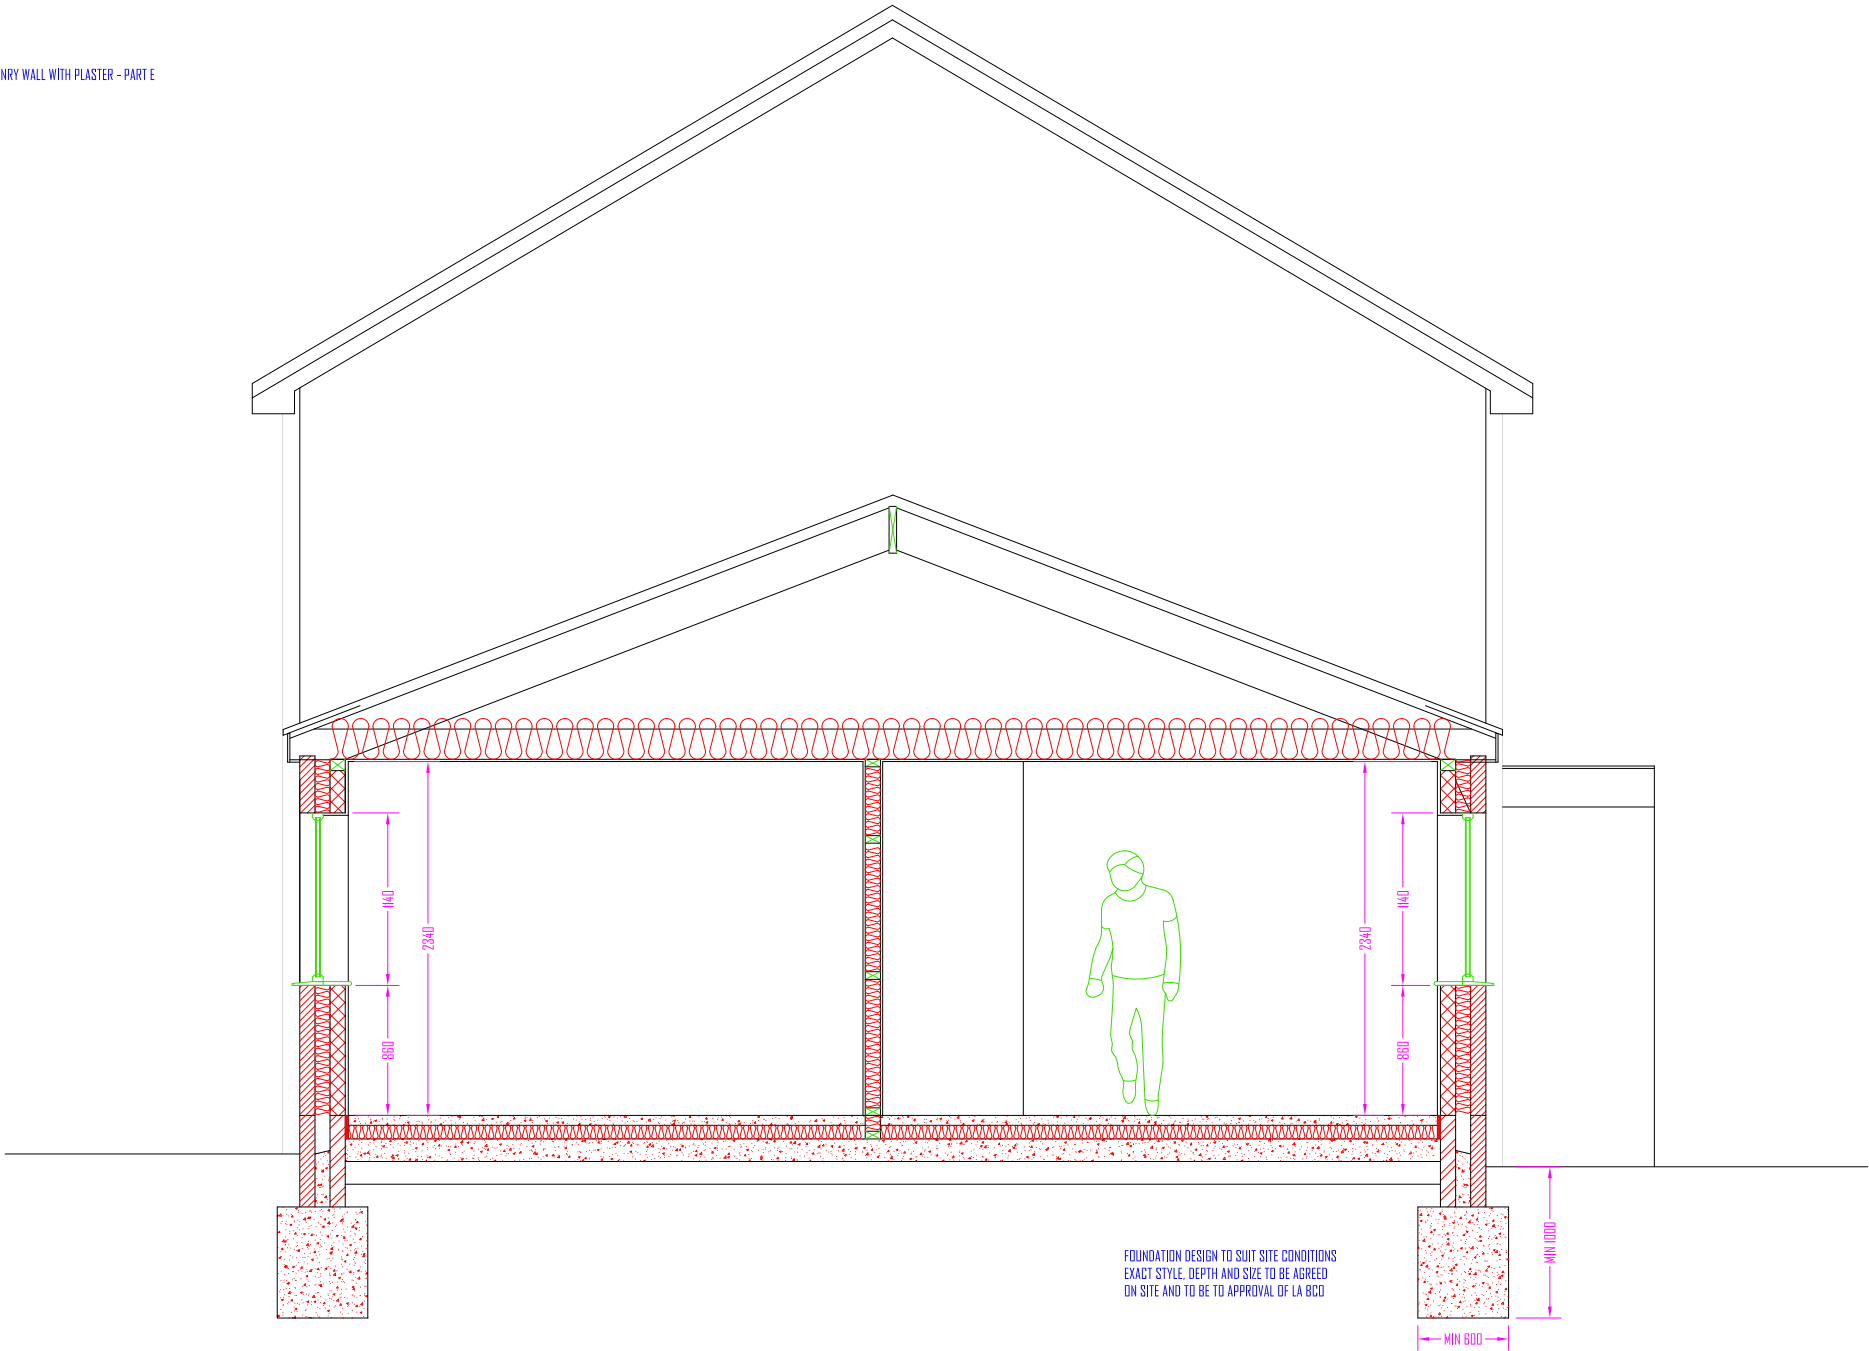

FOUNDATION DESIGN TO SUIT SITE CONDITIONS
EXACT STYLE, DEPTH AND SIZE TO BE AGREED
ON SITE AND TO BE TO APPROVAL OF LA BCO

PROPOSED TYPICAL SECTION 1:50 @ A3

IF IN DOUBT - ASK
COPYRIGHT AZTECH ARCHITECTURE LTD
RESPONSIBILITY IS NOT ACCEPTED FOR ERRORS MADE BY OTHERS IN SCALING FROM THIS DRAWING
ALL DIMENSIONS, LEVELS AND ANGLES TO BE CHECKED ON SITE BY CONTRACTOR
ALL BOUNDARIES ARE ASSUMED AND WE ACCEPT NO LIABILITY FOR BOUNDARY INACCURACY
YOU ARE REMINDED OF YOUR RESPONSIBILITIES UNDER THE 'PARTY WALL ETC. ACT' 1986 WHERE APPLICABLE

AZTECH
ARCHITECTURE LTD

T: 017 907 1465 / 0208 535 0385 / 07973 11 44 27
T: 07916 142 691
W: www.123plans.co.uk E: mail@123plans.co.uk

CLIENT: MLNE

SITE:

20 NUTWICK ROAD, HAVANT, PO9 2UG

SCHEME:

SINGLE STOREY EXTENSION TO SIDE
TO BE READ IN CONJUNCTION WITH: AZ-1798-S001

DRAWING NUMBER: AZ-1798-0006

REVISION:

X

DATE: 27TH FEBRUARY 2016