
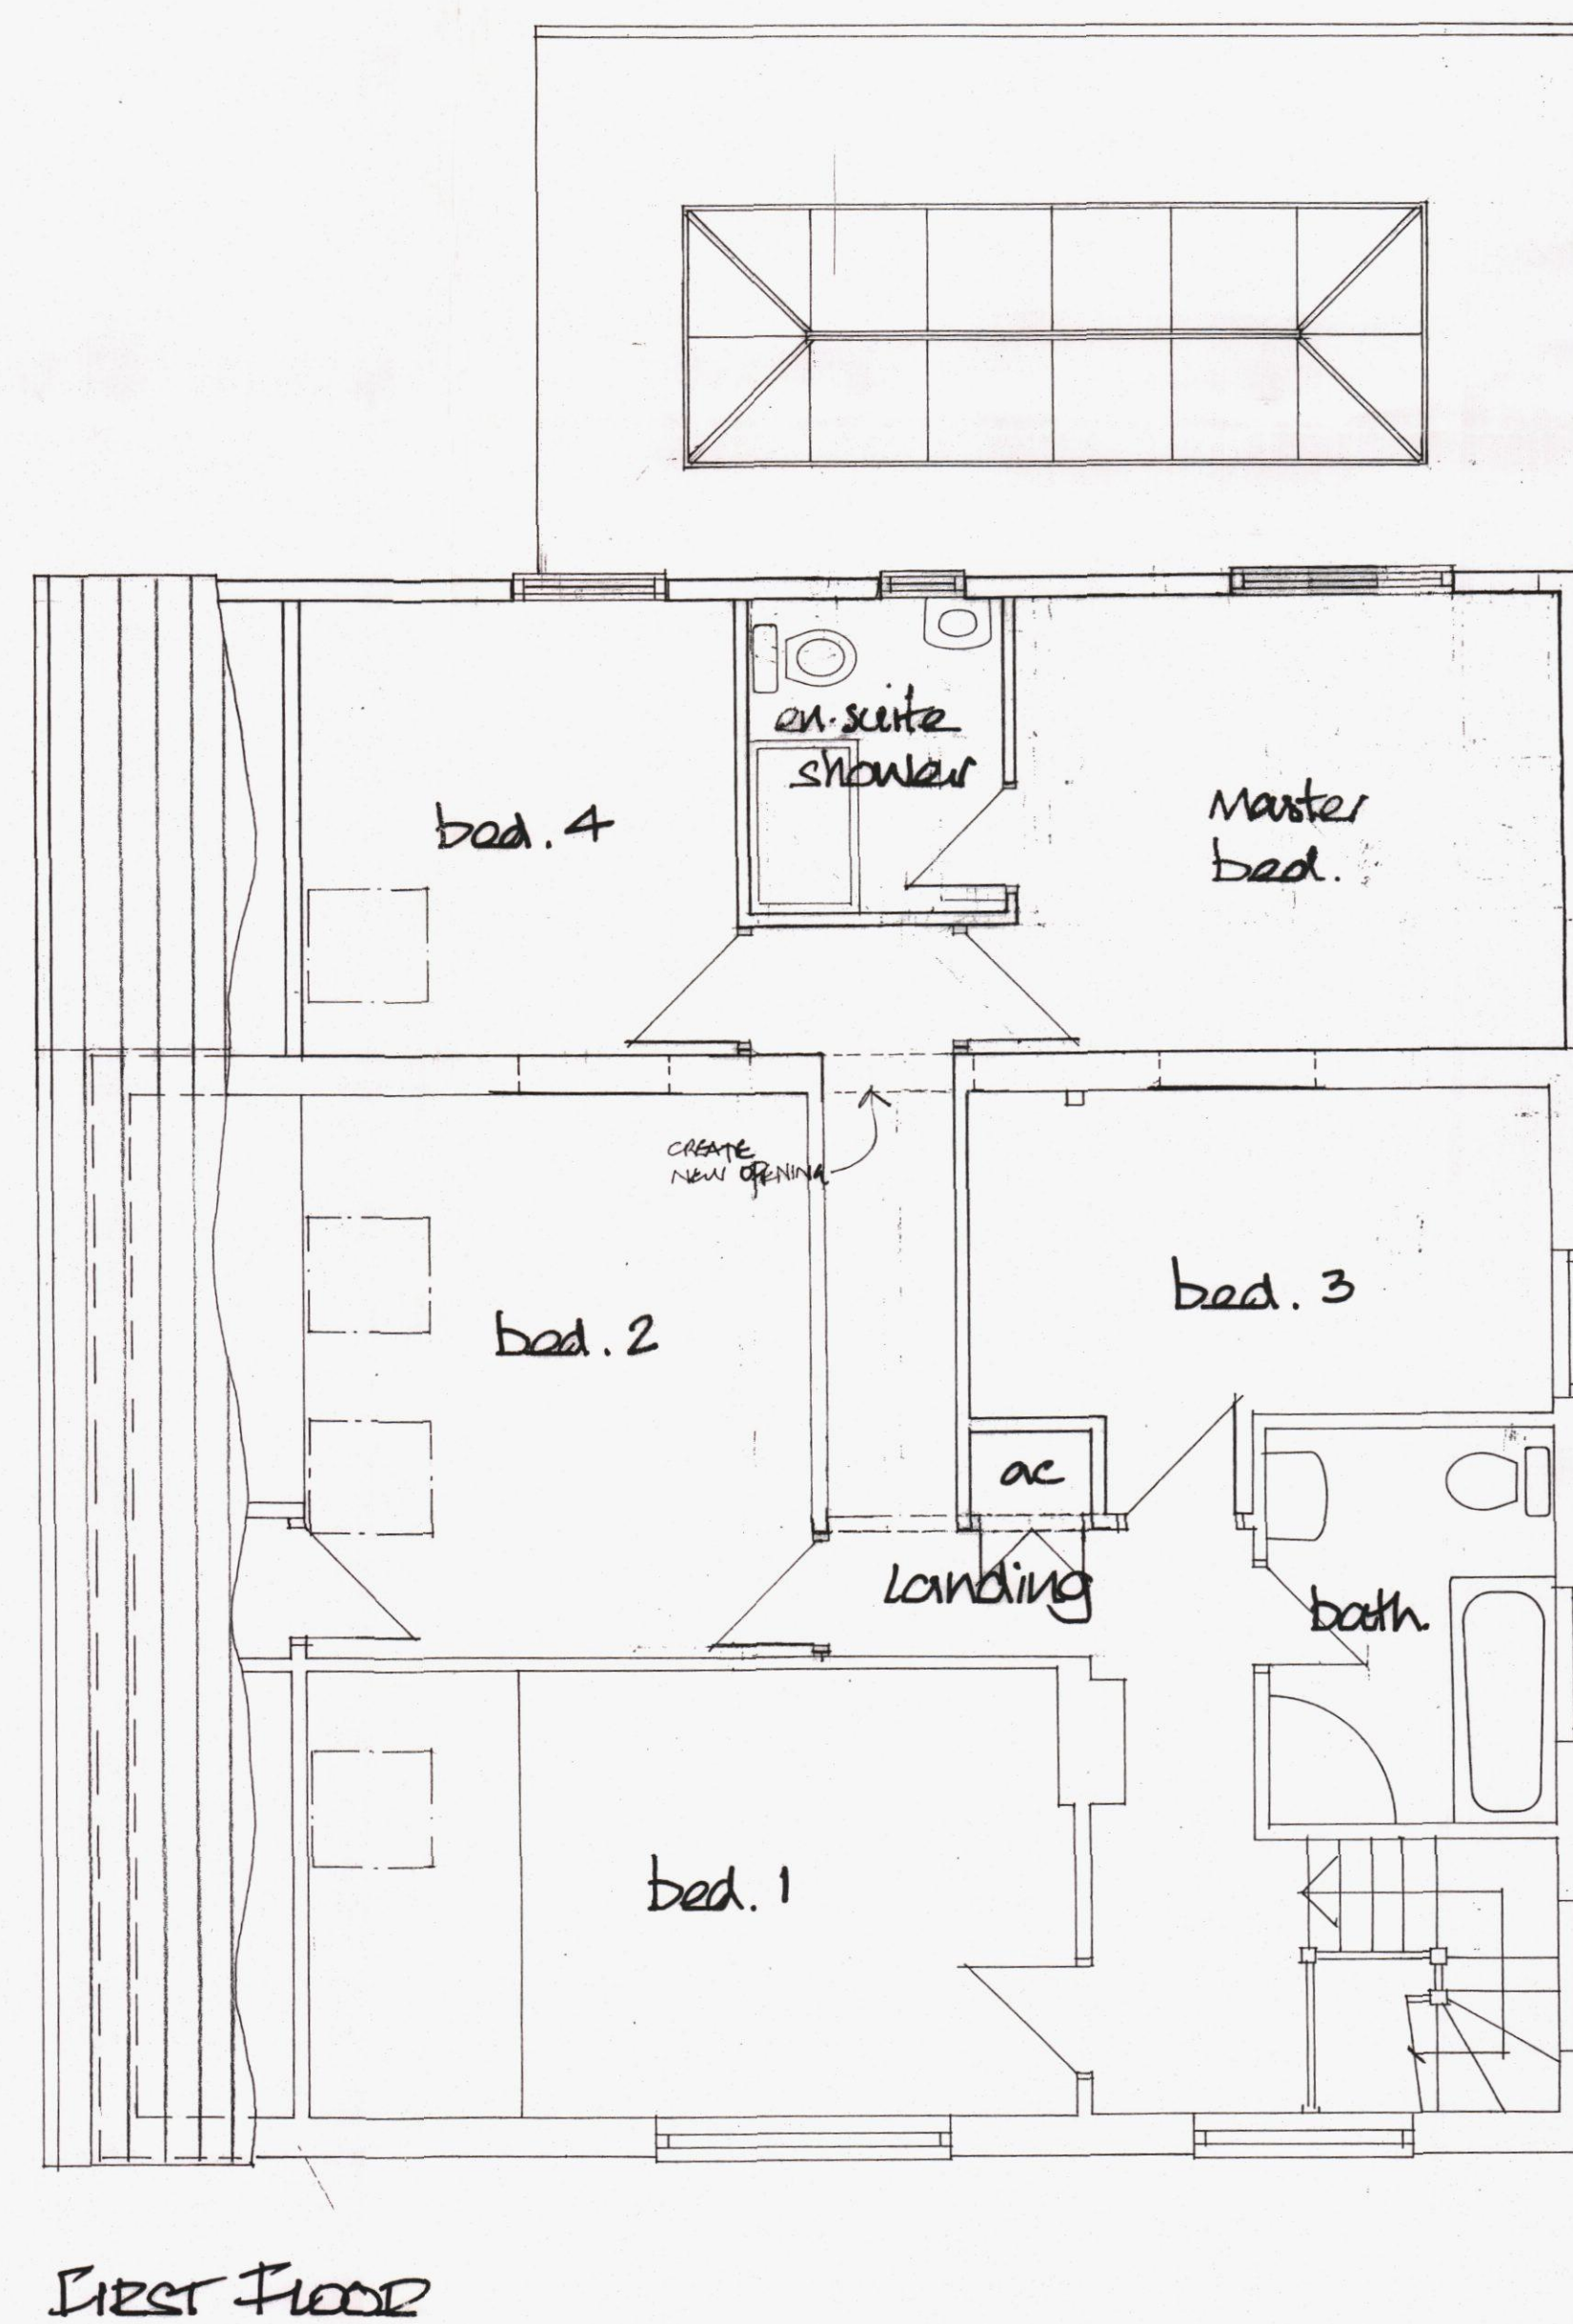
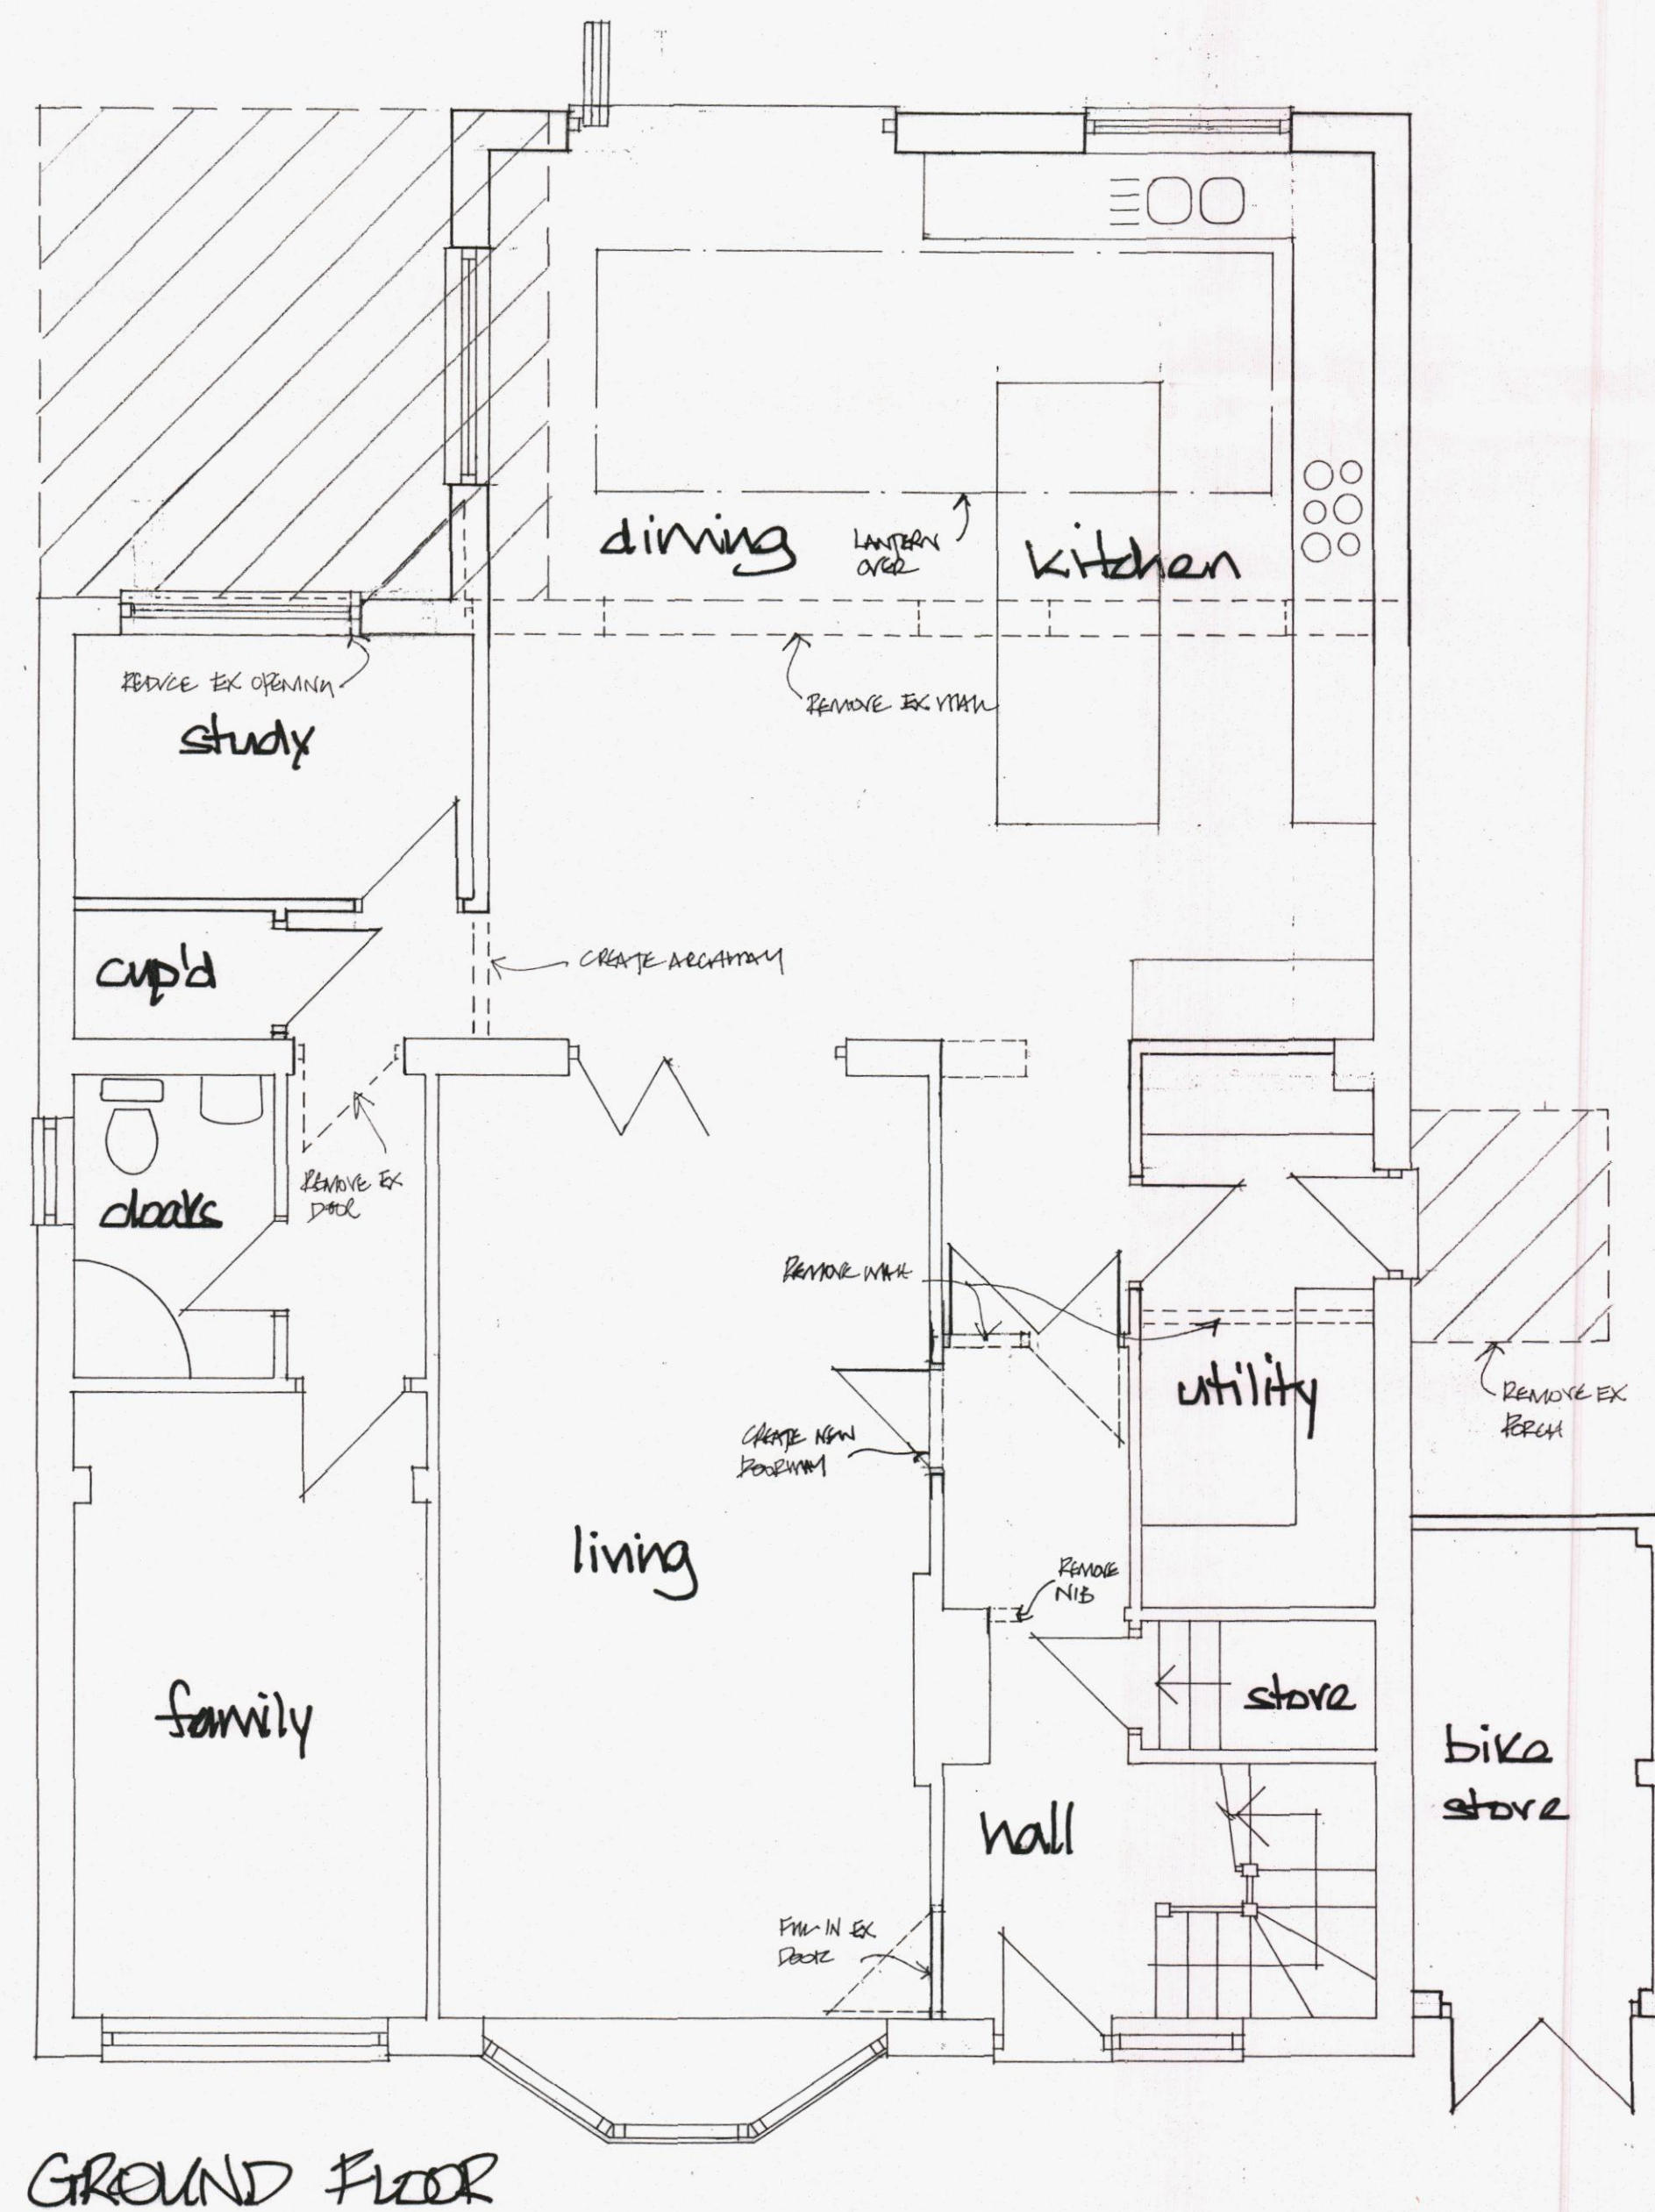


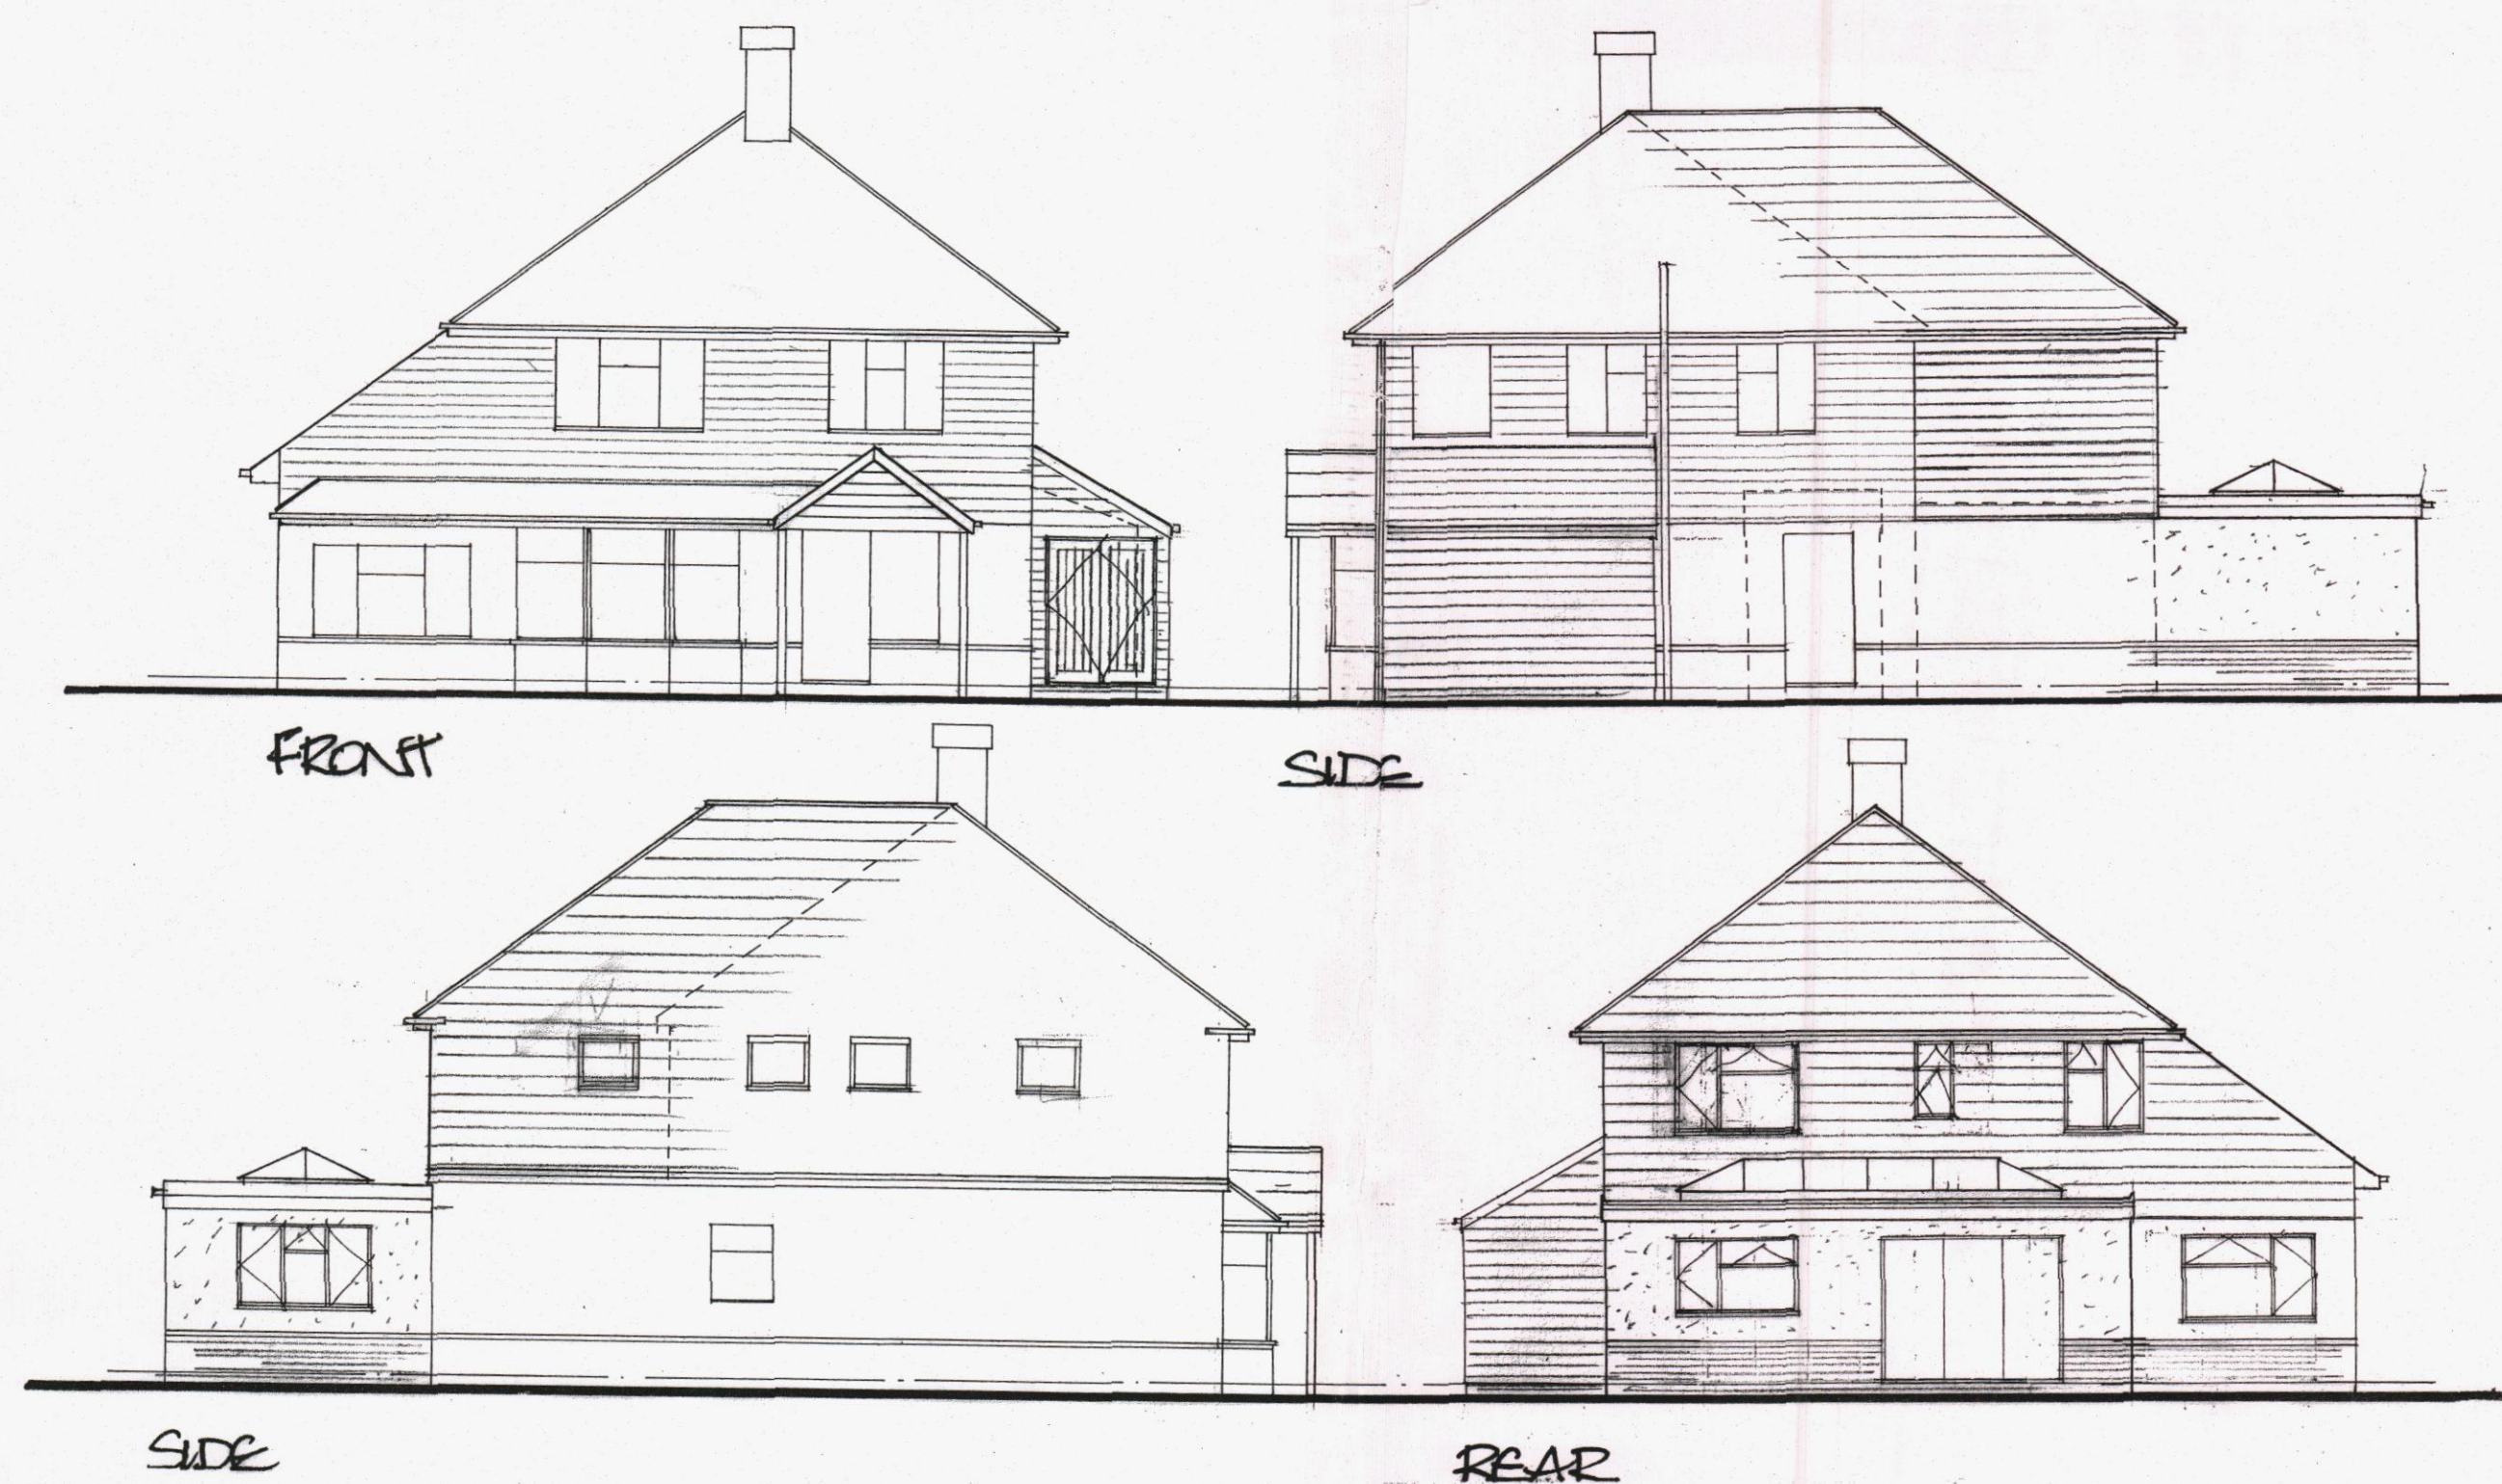

RECEIVED
- 1 DEC 2014
HAYWARD BOROUGH
COUNCIL

W.C.	W.C.	IT	CLIENT CHANGES		A
DEREK TREAGUS ASSOCIATES ARCHITECTURAL SERVICES No.3 The Townhouse, 20 Nelson Road, Southsea, Hampshire PO5 2AS Tel. 07955 624094 Email: derek.treagus@btinternet.com					
Project	REAR EXTENSIONS TO 29 SOUTHLEIGH ROAD, WARBLINGTON, HAVANT.				
Client	Mr & Mrs M Whittaker				
Subject	Planning Drawing				
Date:	Oct 2014		Scale: 1:100, 1:50 @ A1		
Rev:	A		Drg No. 14/ 345/01		
• Copyright reserved. • All dimensions are to be site confirmed and should not be scaled unless for Planning purposes. • Verify all queries with the office.					