

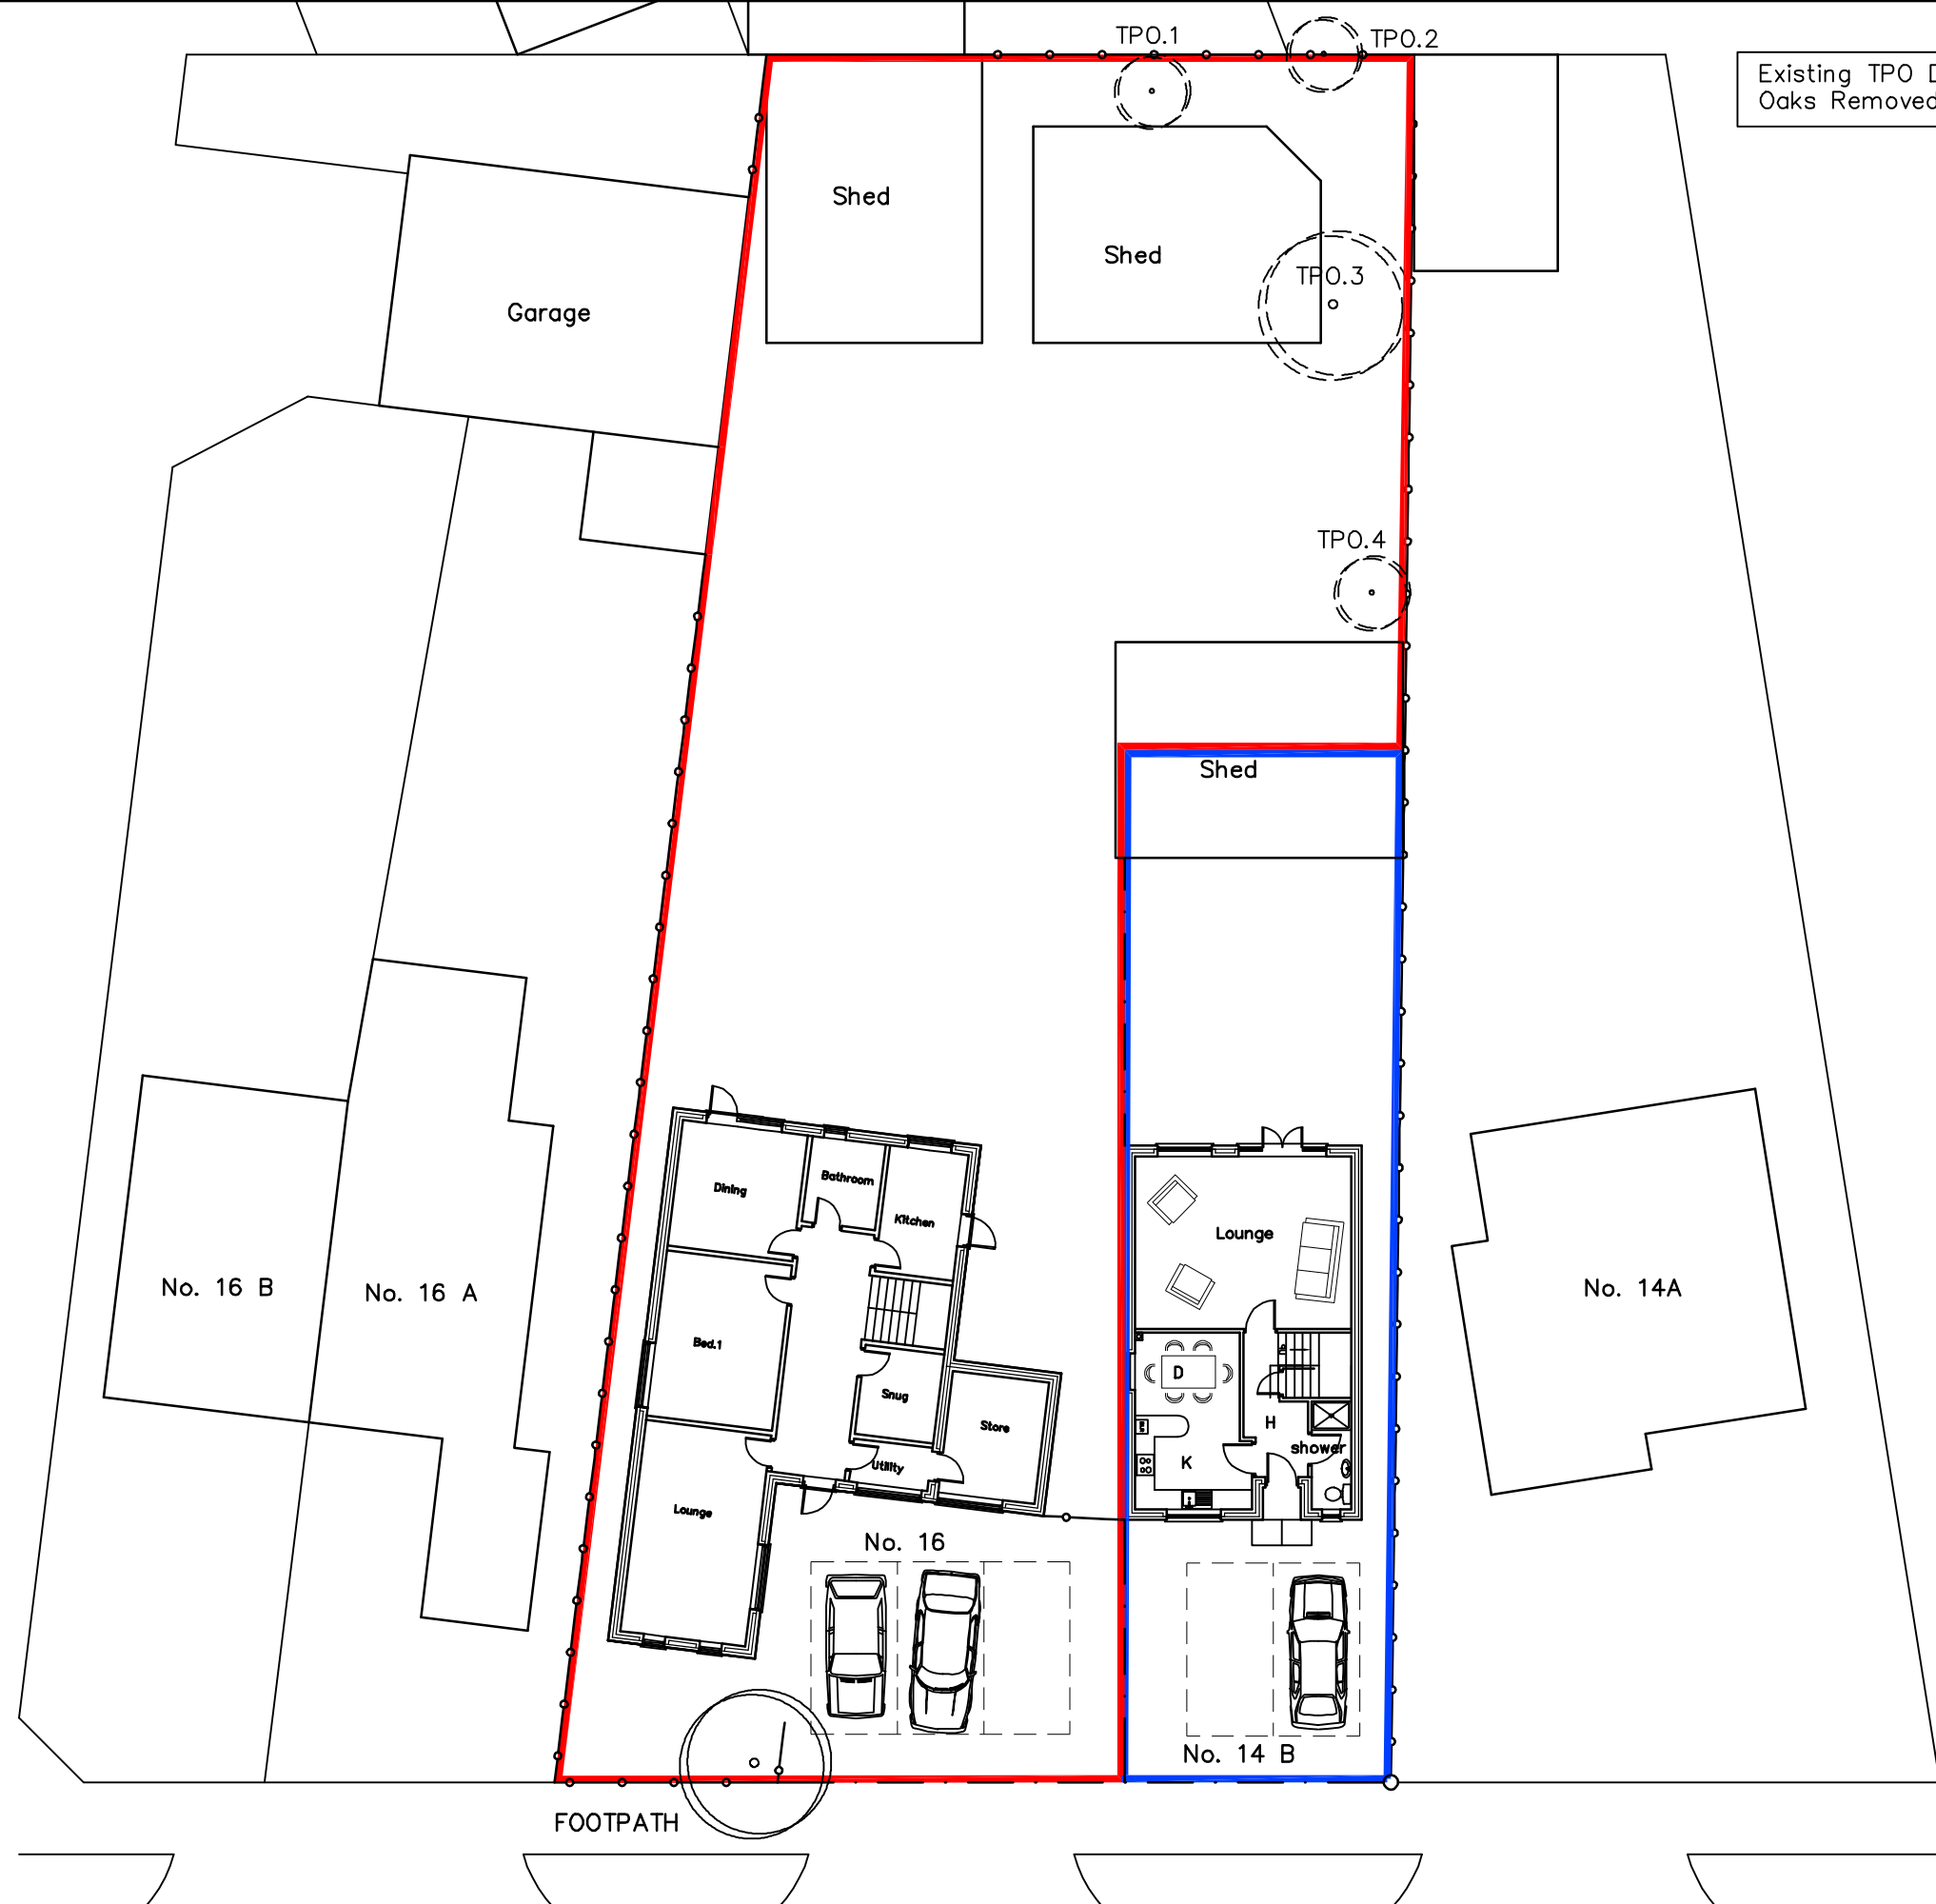


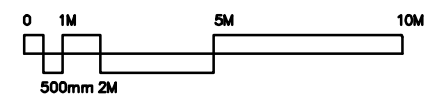

Existing TPO D&D
Oaks Removed.

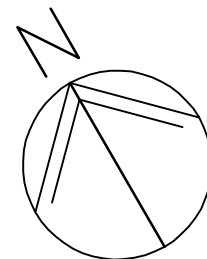

16 LATCHMORE
FOREST GROVE
P08 8XG

EXISTING
SITE PLAN

Martin Critchley
Chartered Architect
7 North Street
Havant, Hampshire, PO9 1PW
023 92 474 919
critchleyarchitect@hotmail.com

Scale A1 = 1:100 A3 = 1:200
Date 14/10/14
Drawn JHL

Revisions
A. Shed added. 15/10/14
B.
C.

LATCHMORE FOREST GROVE

0356-211^A