



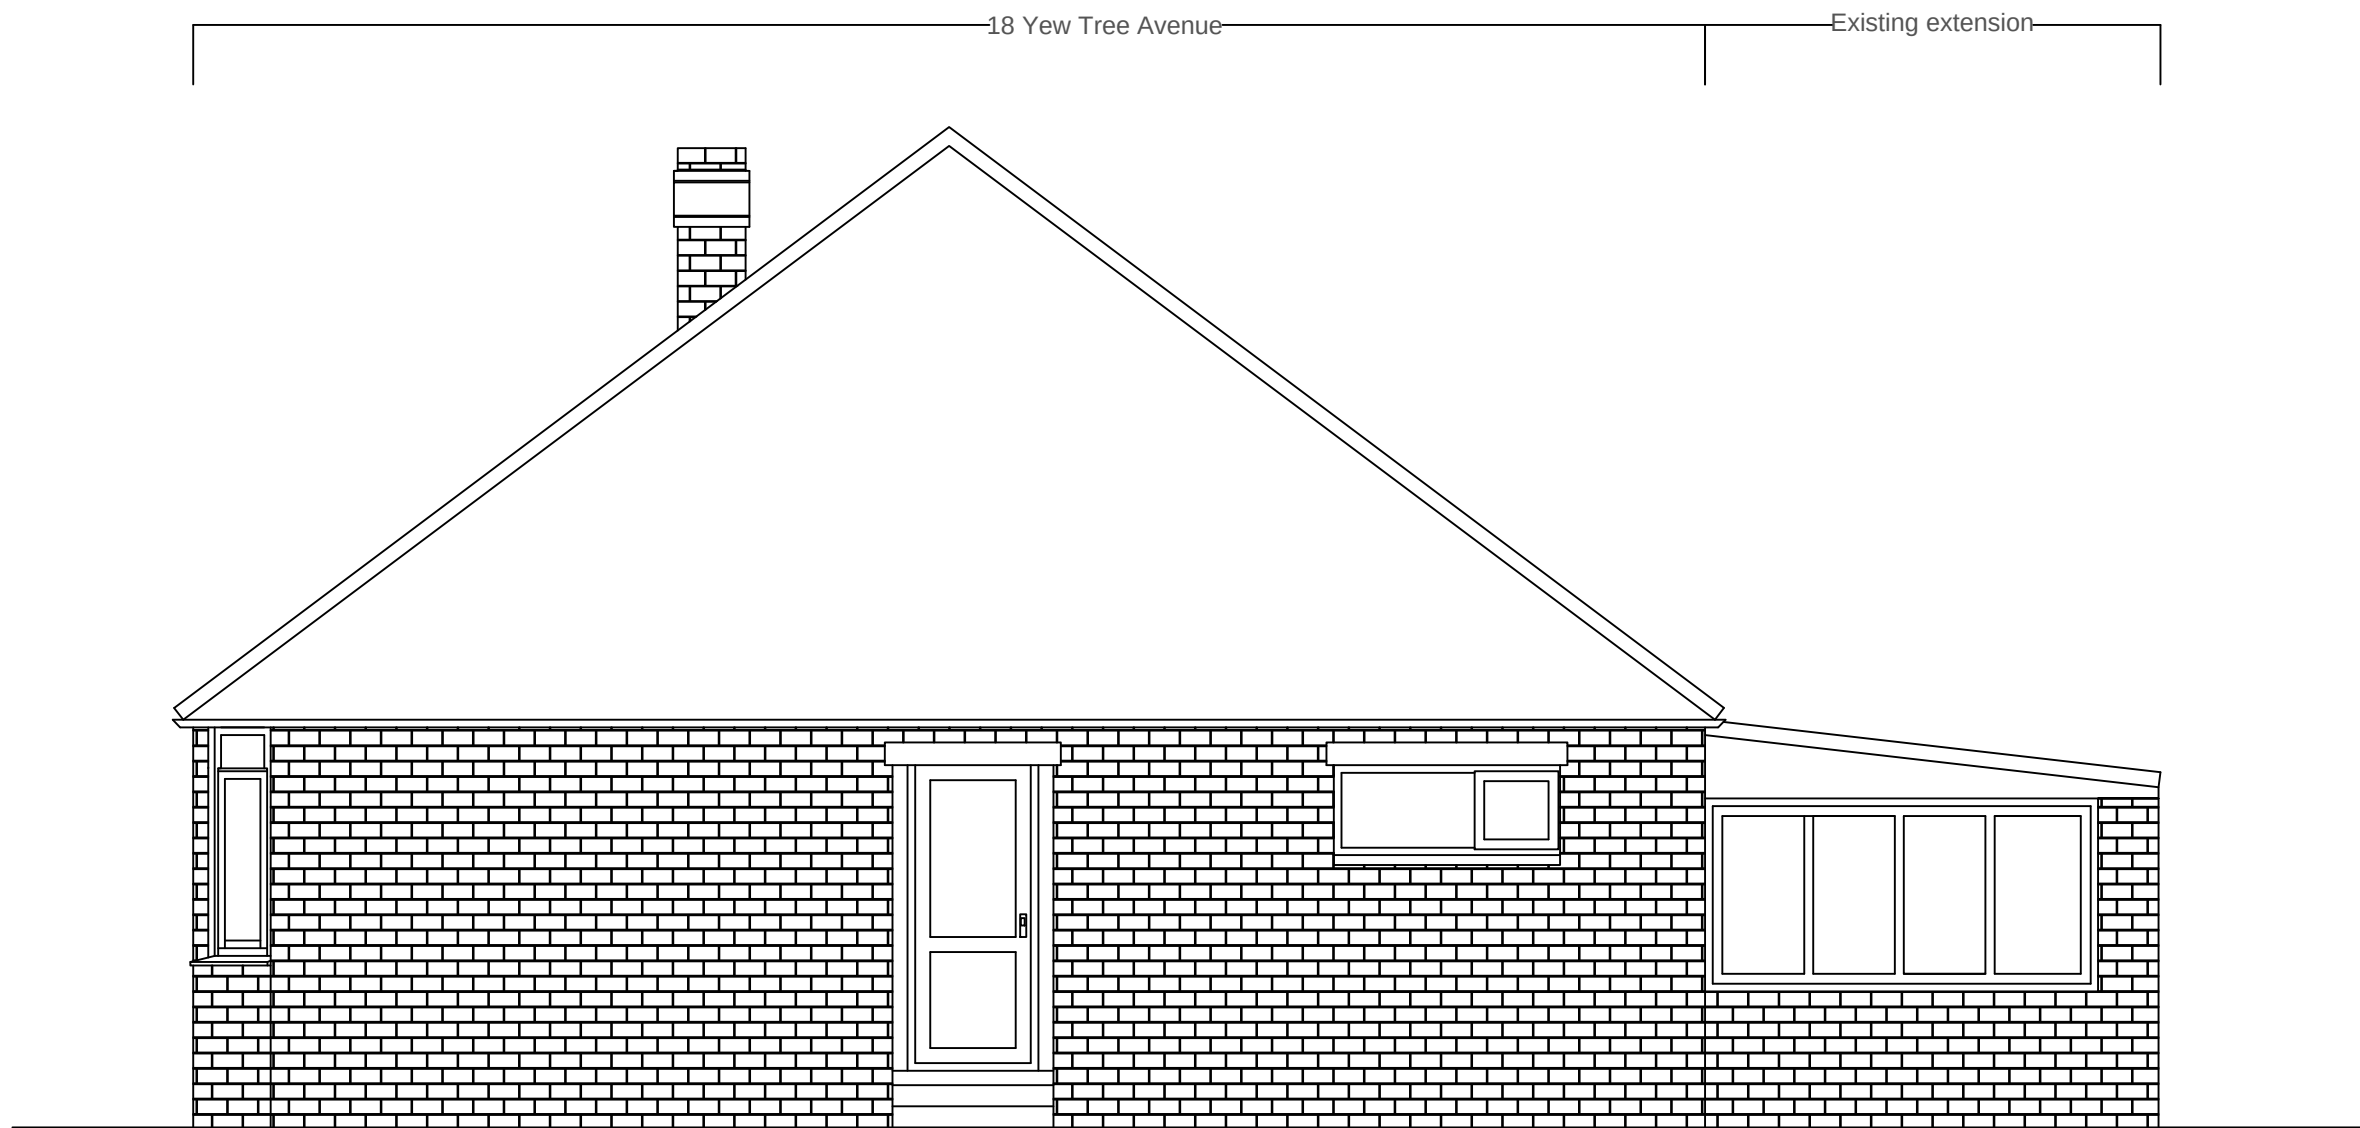

EXISTING SIDE ELEVATION

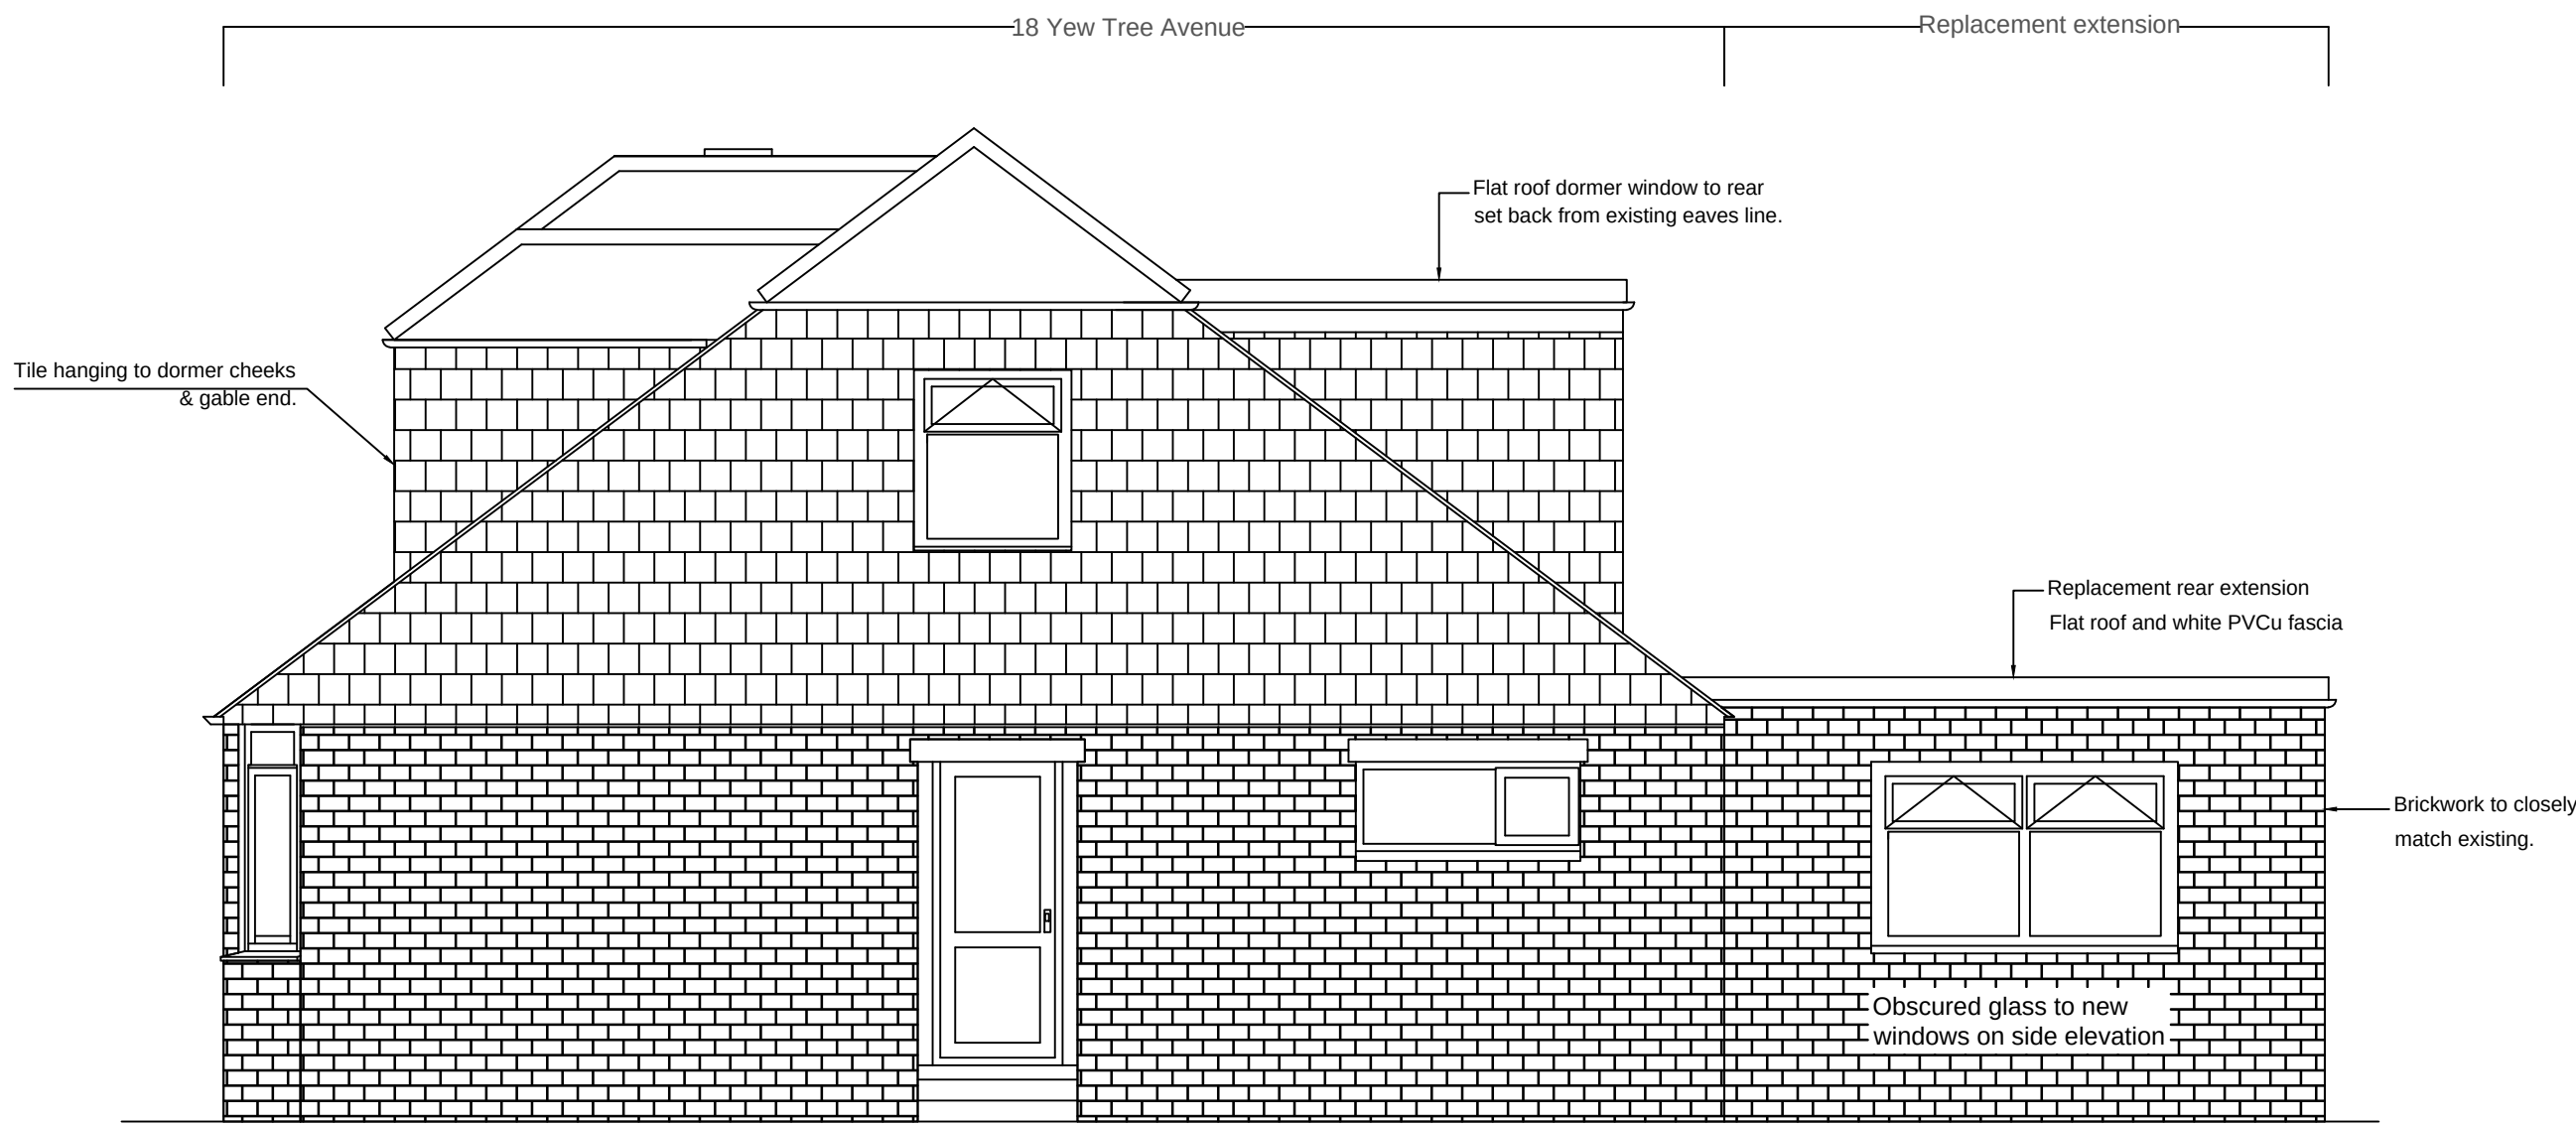

PROPOSED SIDE ELEVATION

-	-	-
Rev. No	Amendment	Date

Project:		18 Yew Tree Avenue	
Title:		Existing & Proposed Side Elevation	
Drwg No:	A-105	Rev. No:	A
Scale:	1:100@A1	Drawn by:	TRH
Date:	21.08.14	Checked by:	