

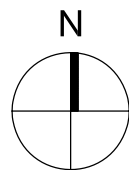


Location Plan 1:1250

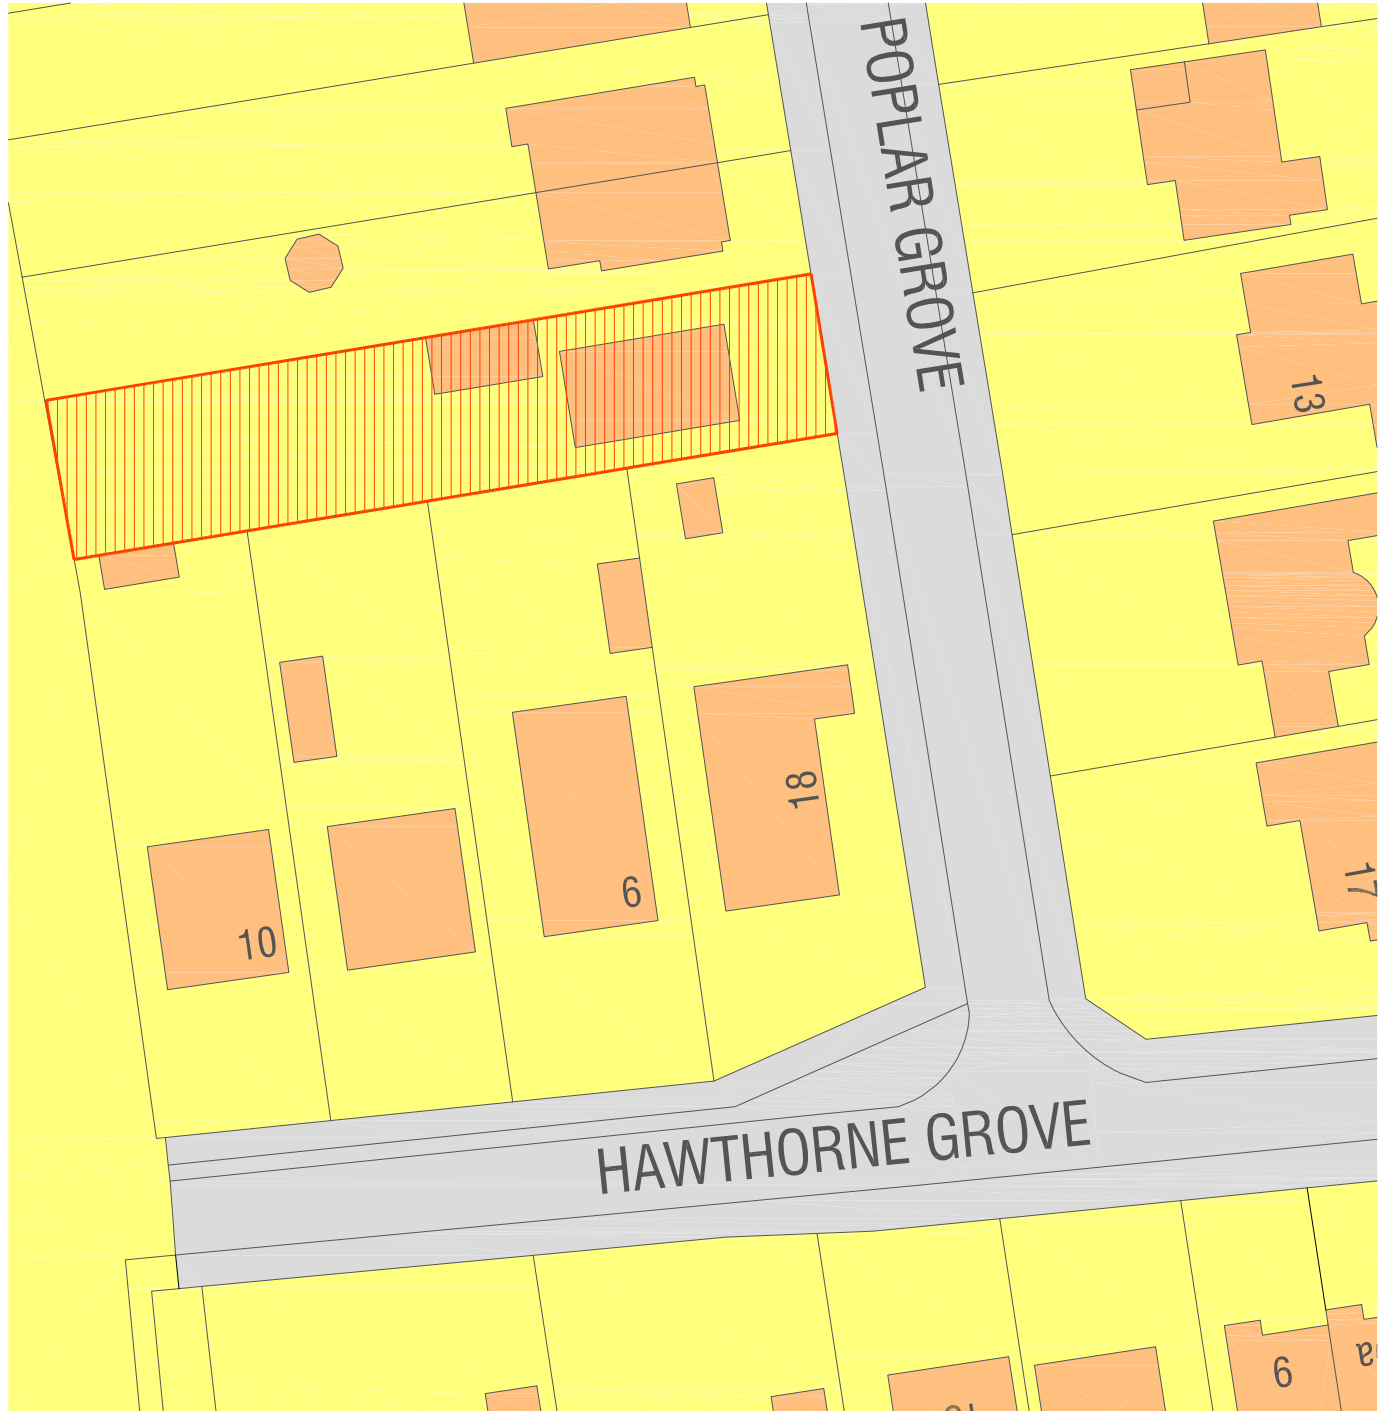

Block Plan 1:500

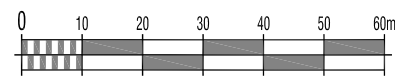

Rev	Date	Description	By	PM
A	11.02.15	First Issue	CJ	MD

REVISIONS