
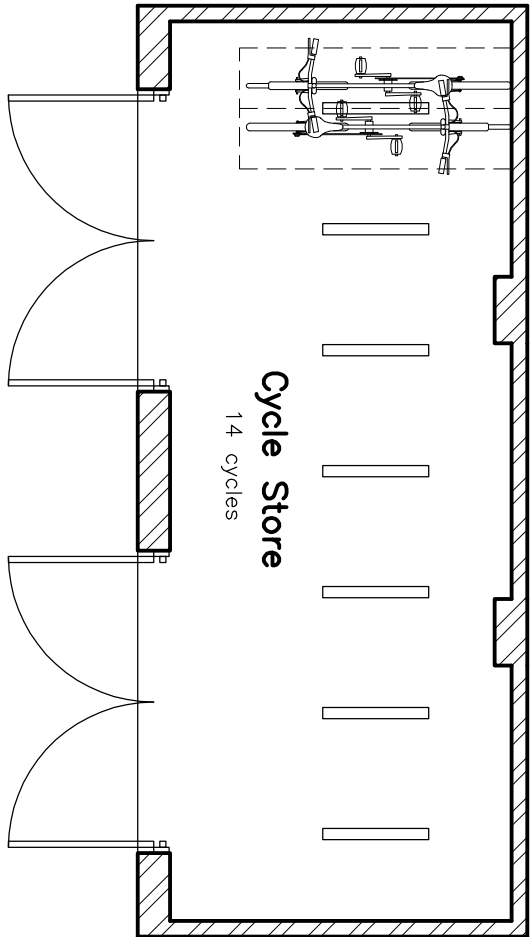
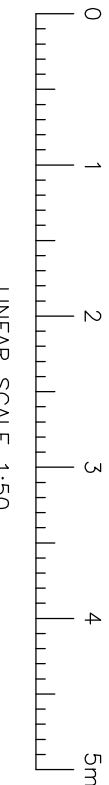
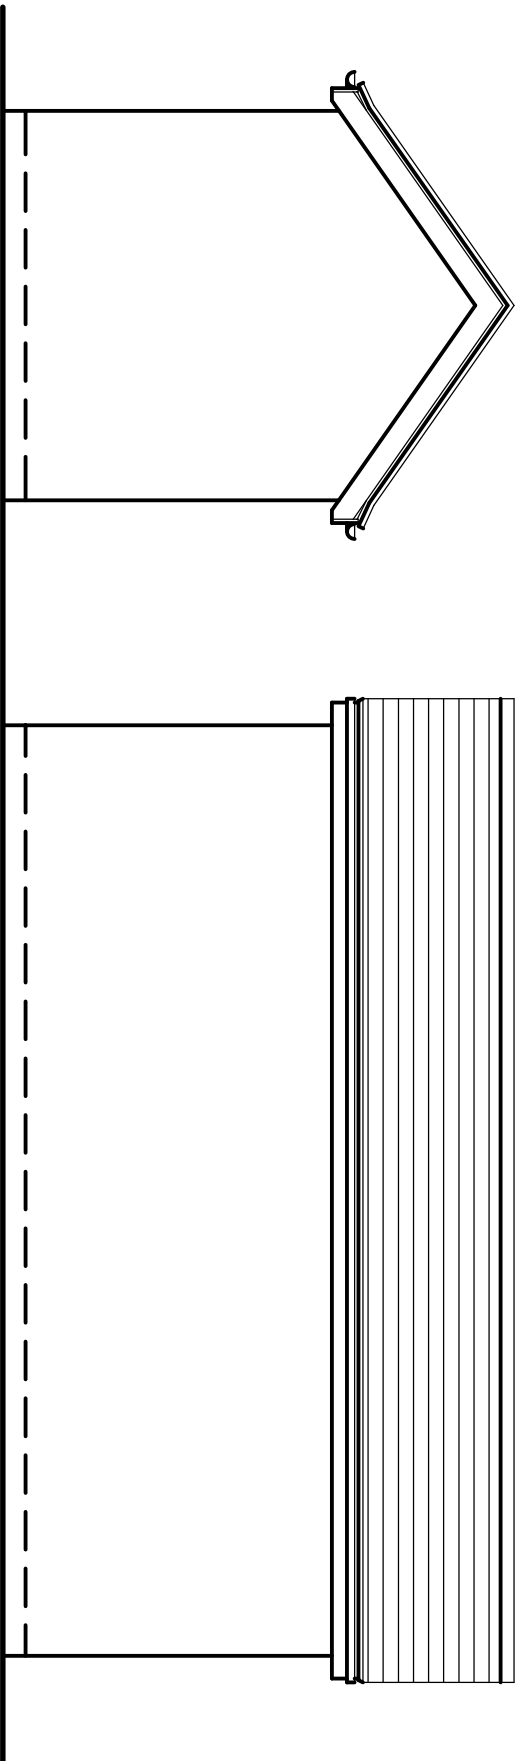


Drawing For Planning Purposes Only


All dimensions and details on this drawing are for planning purposes and should not be used for fabrication and erection purposes. DO NOT scale from this drawing, except for planning only. For all other purposes, use figured dimensions if available. Any discrepancies should be highlighted without delay.

Note: This drawing has been produced with information from a topographical survey carried out by others. Attention is therefore drawn to the fact that the survey data is assumed to be accurate and ADP Architects Ltd cannot be held accountable for any discrepancies discovered on site. IF IN DOUBT ASK FOR CONFIRMATION.

CYCLE STORE - APARTMENTS P

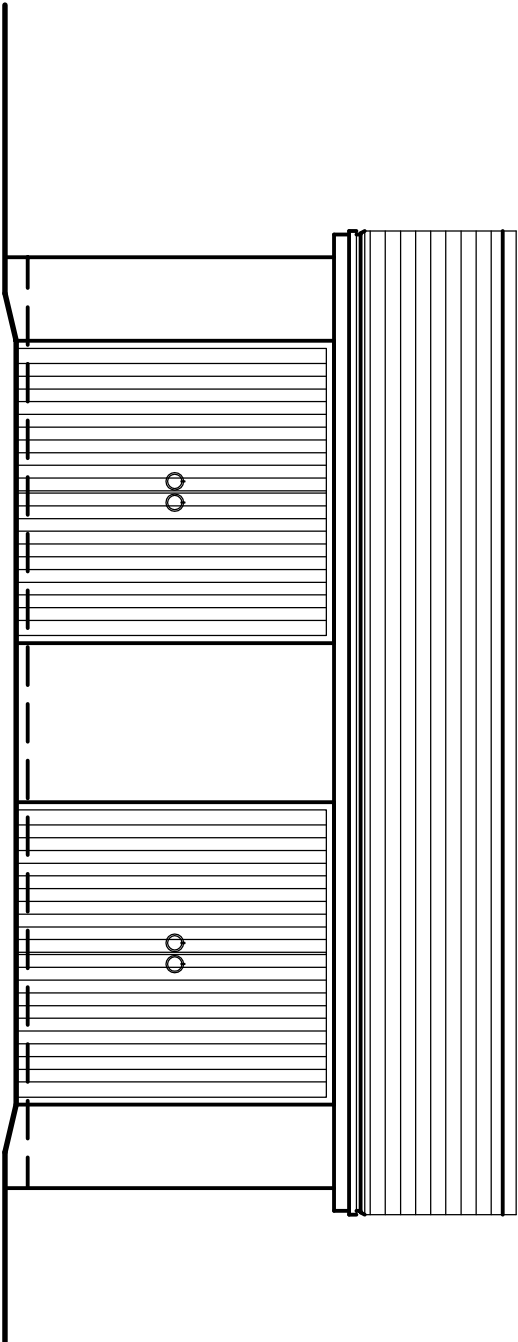

rev.	date:	note:

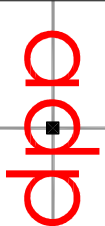

architects & urban designers

Tel: 0845 365 1475
Email: mail@adp-ltd.co.uk
www.adparchitectltd.co.uk

Richmond Court, 94 Botley Road, Park Gate, Southampton, SO31 1BA