




PROPOSED FLOOR PLAN 1:50

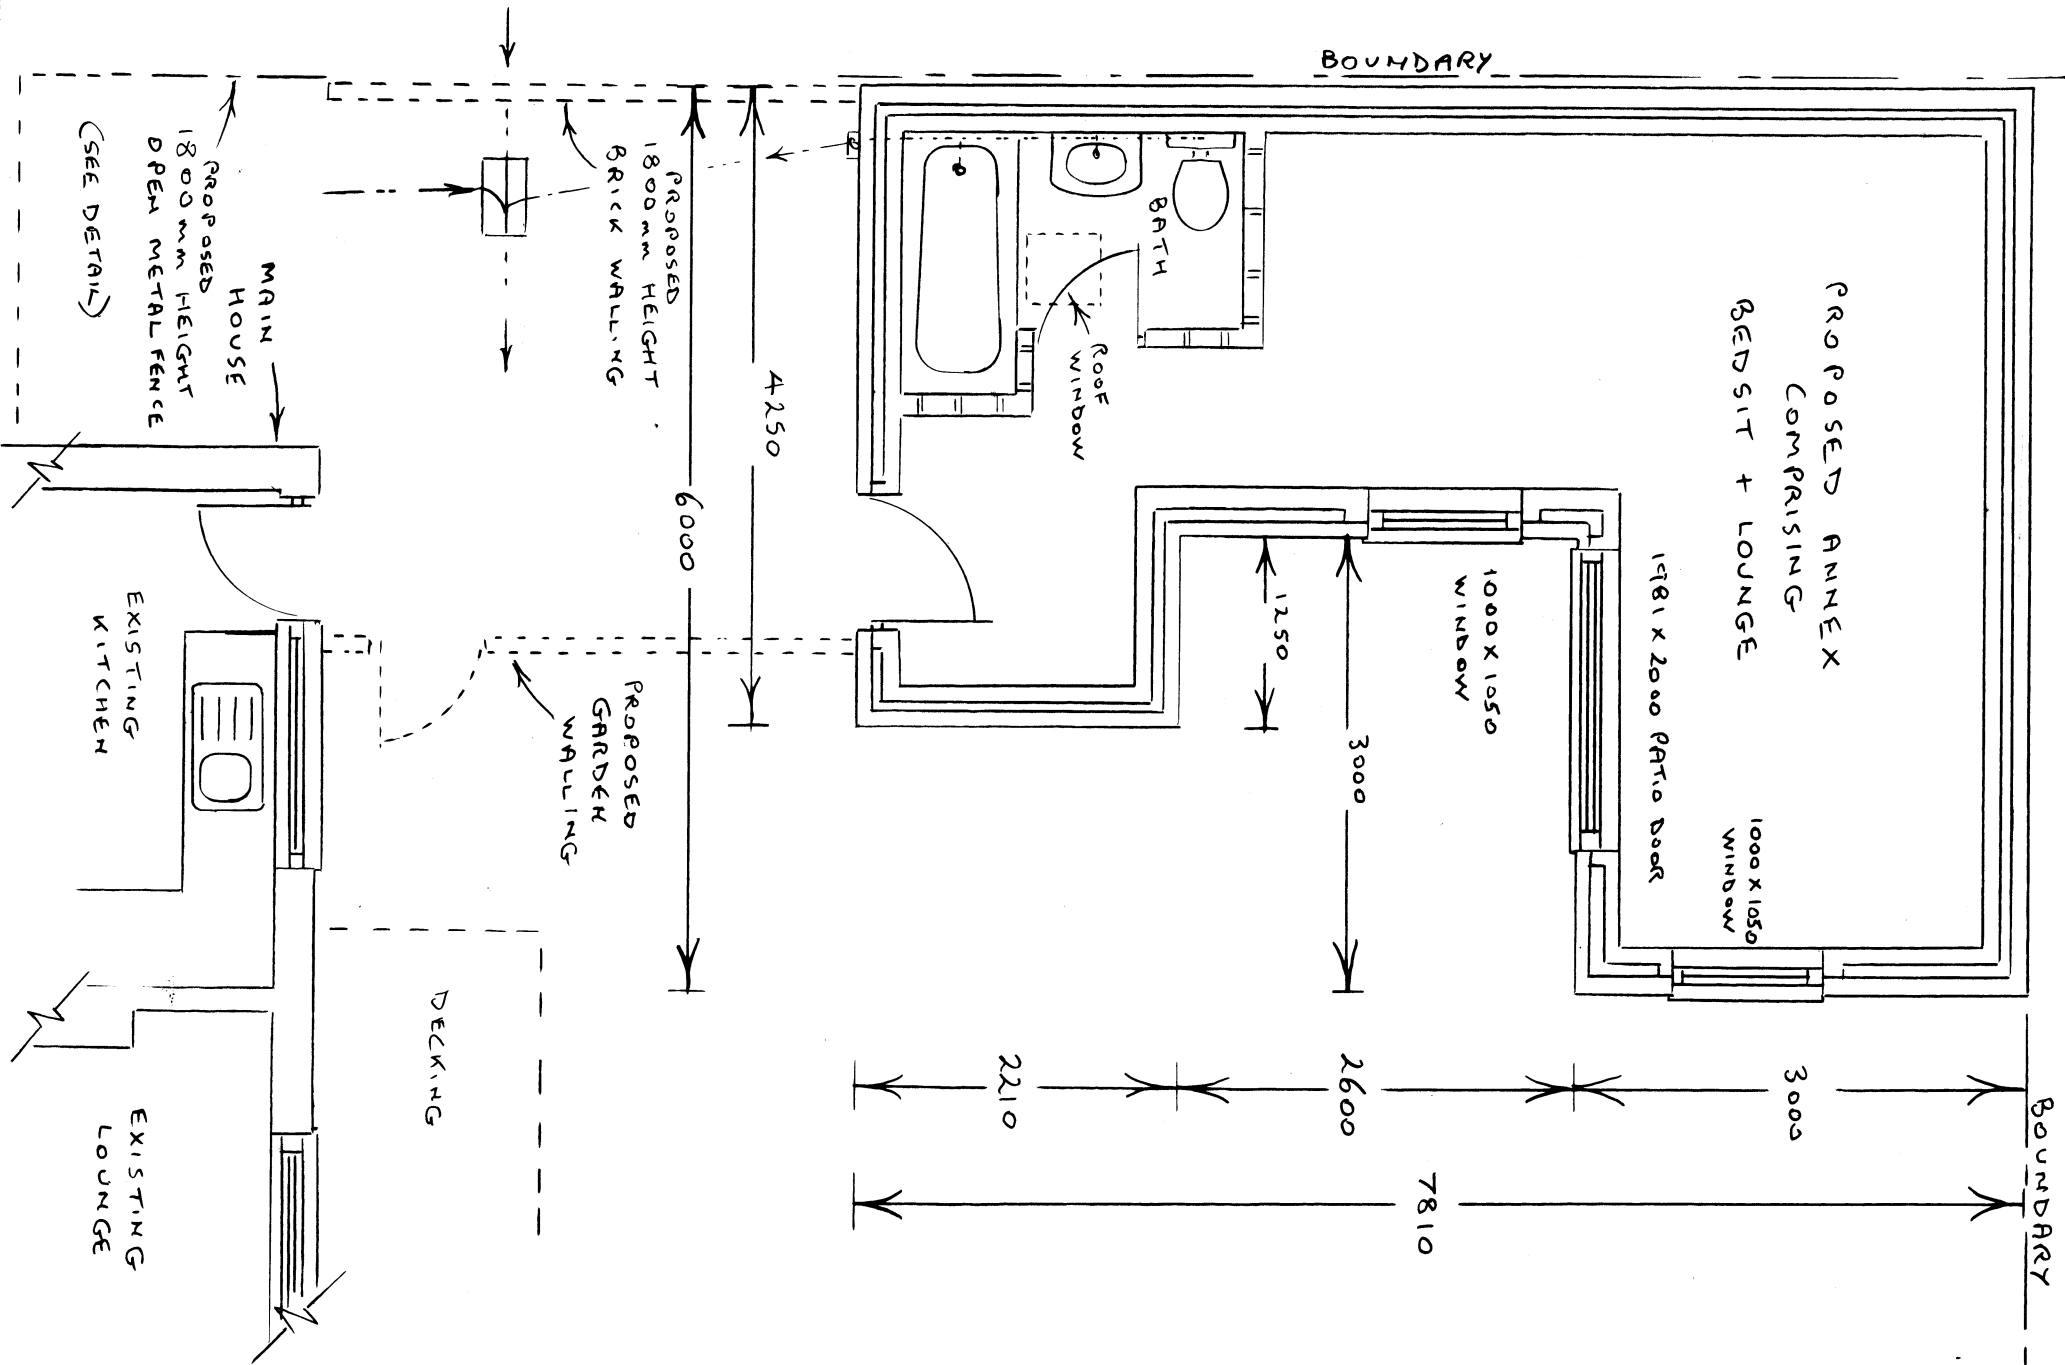

EXISTING FLOOR PLAN 1:50

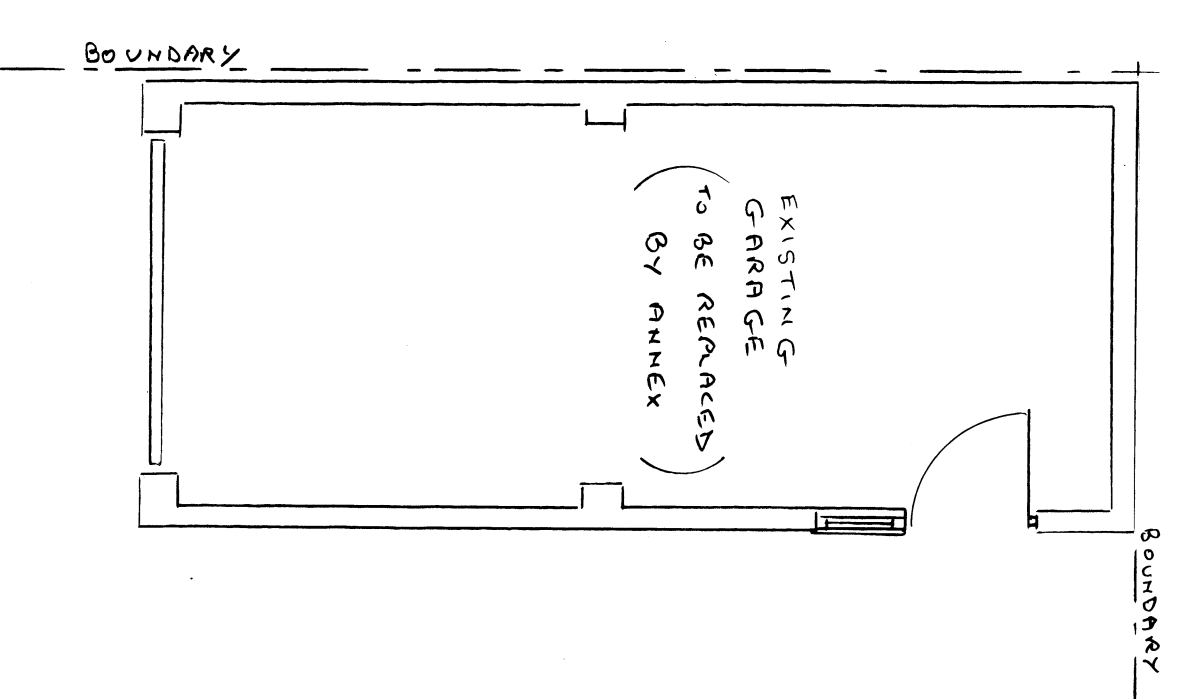

PROPOSED ELEVATIONS 1:100

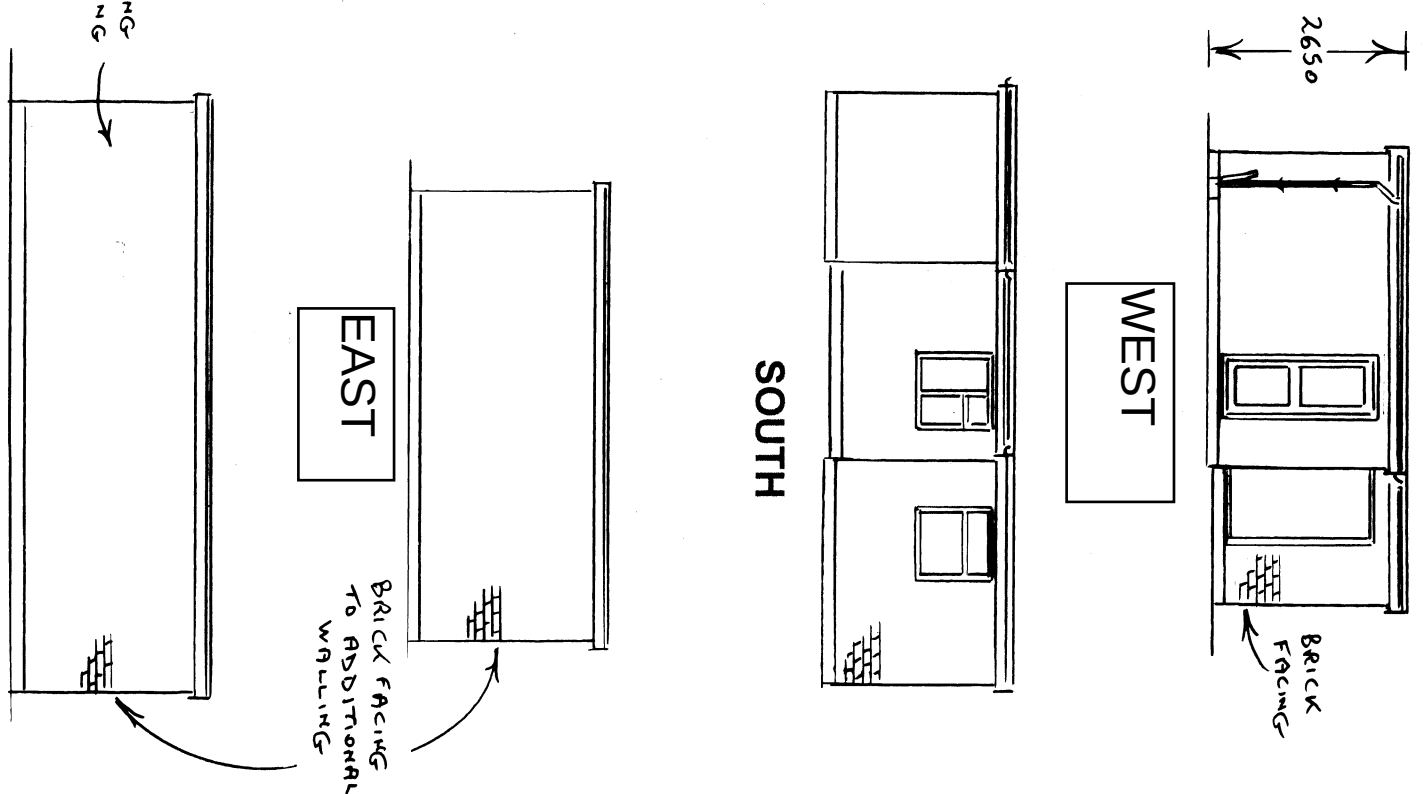

ROGER CLARK (ARCHITECTURAL SERVICES)

Tel: 023 9237 3841

PLAN No: 240/396 / 1

Floor Plans and Elevations 1:50 1:100
Scale:

PROPOSED ANNEX
252 MILTON ROAD
COWPLAIN