


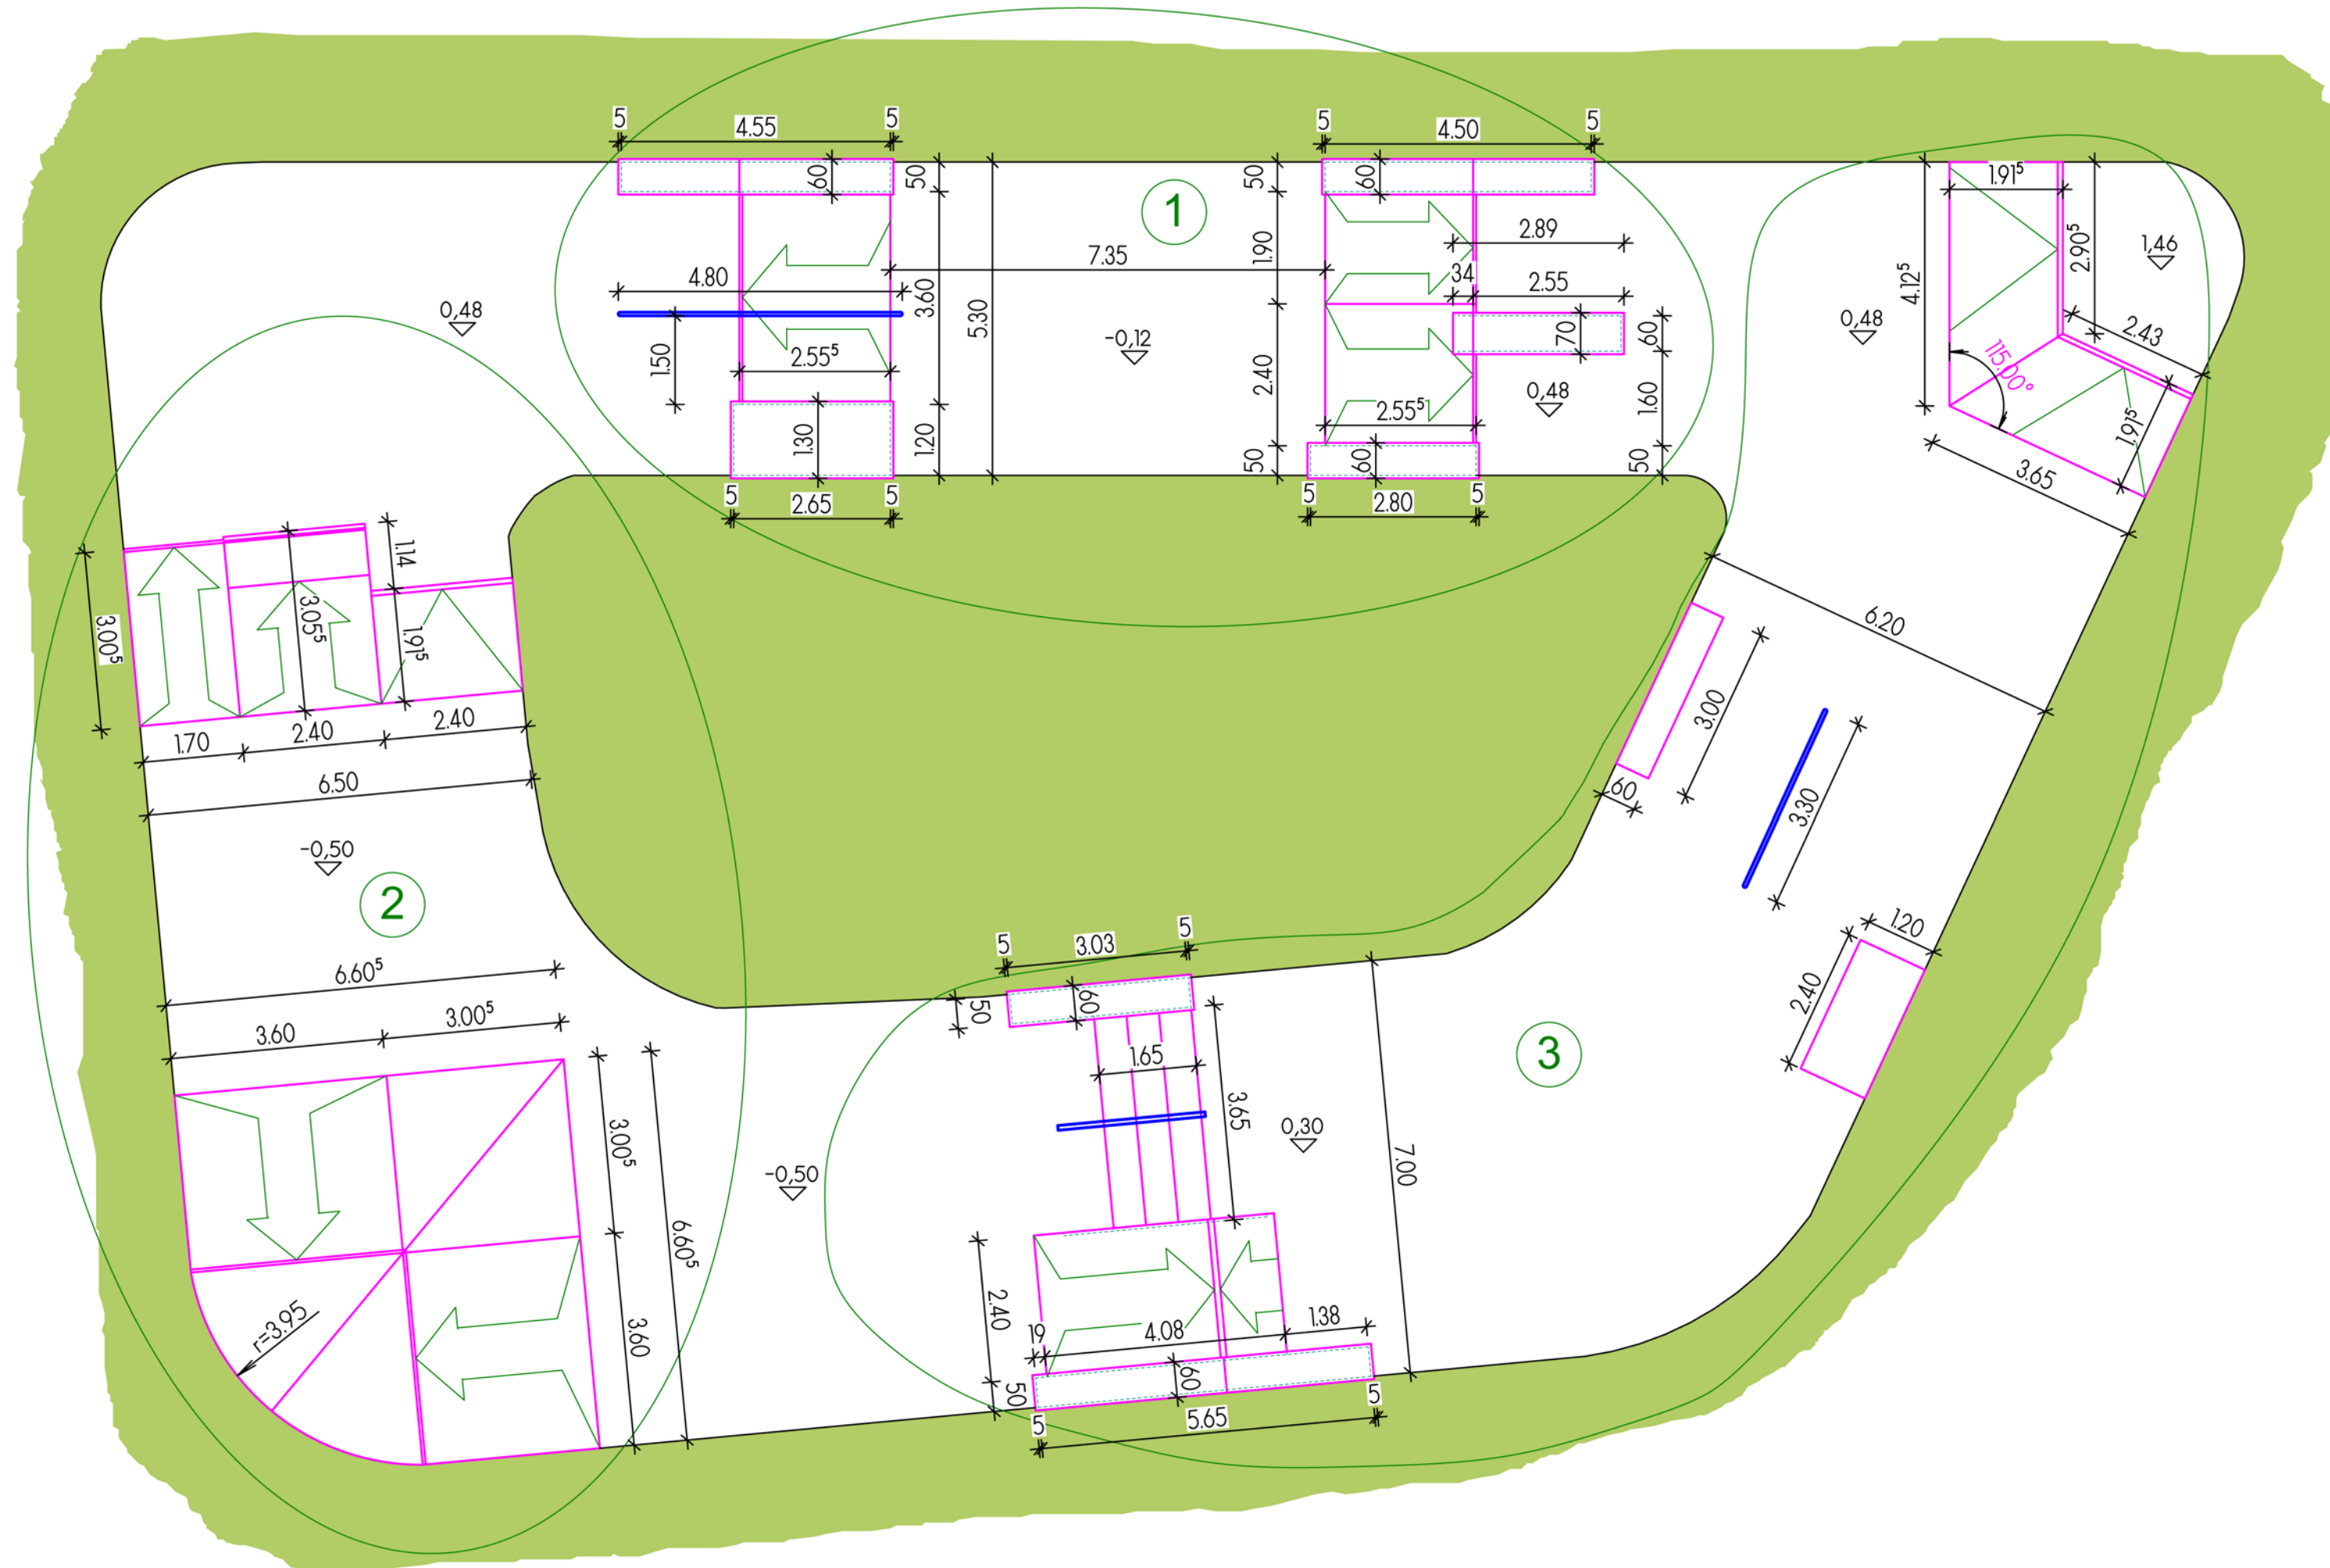

- | | | |
|---|--------|----------------------------------|
| ① | B4298 | Bank 20° |
| | T3298S | Table abgerundet |
| | PC098 | Pyramiden Hip 90°/20° |
| | B4298 | Bank 20° |
| | B0298 | Bank 20° b=170cm |
| | LGP98 | London Gap |
| | R2298 | Ramp |
| ② | LAV398 | Ledge |
| | B5260 | Bank 15° |
| | T0280S | Table h=85cm |
| | HR001S | Flat Rail l=480cm |
| | LAV398 | Ledge |
| | B3260S | Bank 15° b=190cm |
| | B3260 | Bank 15° |
| | CB001S | Curb-Box 60° |
| | LG098S | Straight Ledge h=90cm |
| ③ | R4298S | Ramp l=290 |
| | PRT98S | Pyramiden.-Transitioncorner 115° |
| | R2298 | Ramp |
| | BE300 | Bench |
| | HR001S | Flat Rail |
| | T0230S | Table |
| | LA120 | Ledge |
| | TR380 | Treppe |
| | SR001S | Flat Rail |
| | B0298 | Bank 20° |
| | B3230S | Bank 10° |
| | LG060S | Straight Ledge |
| | LA240 | Ledge |

Aufstellplan

OBJEKT: **Skate-Park
Berewood**

Bearb:
Gre
Index

Plannummer:	2	Maßstab:	1:200	Datum:	22.03.13
Auftrags-Nr.:	32153				
INDEX:	ART DER ÄNDERUNG	DATUM:	BEARB:		
A					
B					
C					

Diese Zeichnung ist urheberrechtlich geschützt und darf ohne unsere Genehmigung weder vervielfältigt noch auf irgendeine Art kopiert oder Dritten zugänglich gemacht werden!

CONCRETE®

SKATE PARKS | RUDOLPH

Tel: 08384 / 8210-90 Fax: 08384 / 8210-91