



HAVANT BOROUGH
COUNCIL
17 SEP 2014
RECEIVED

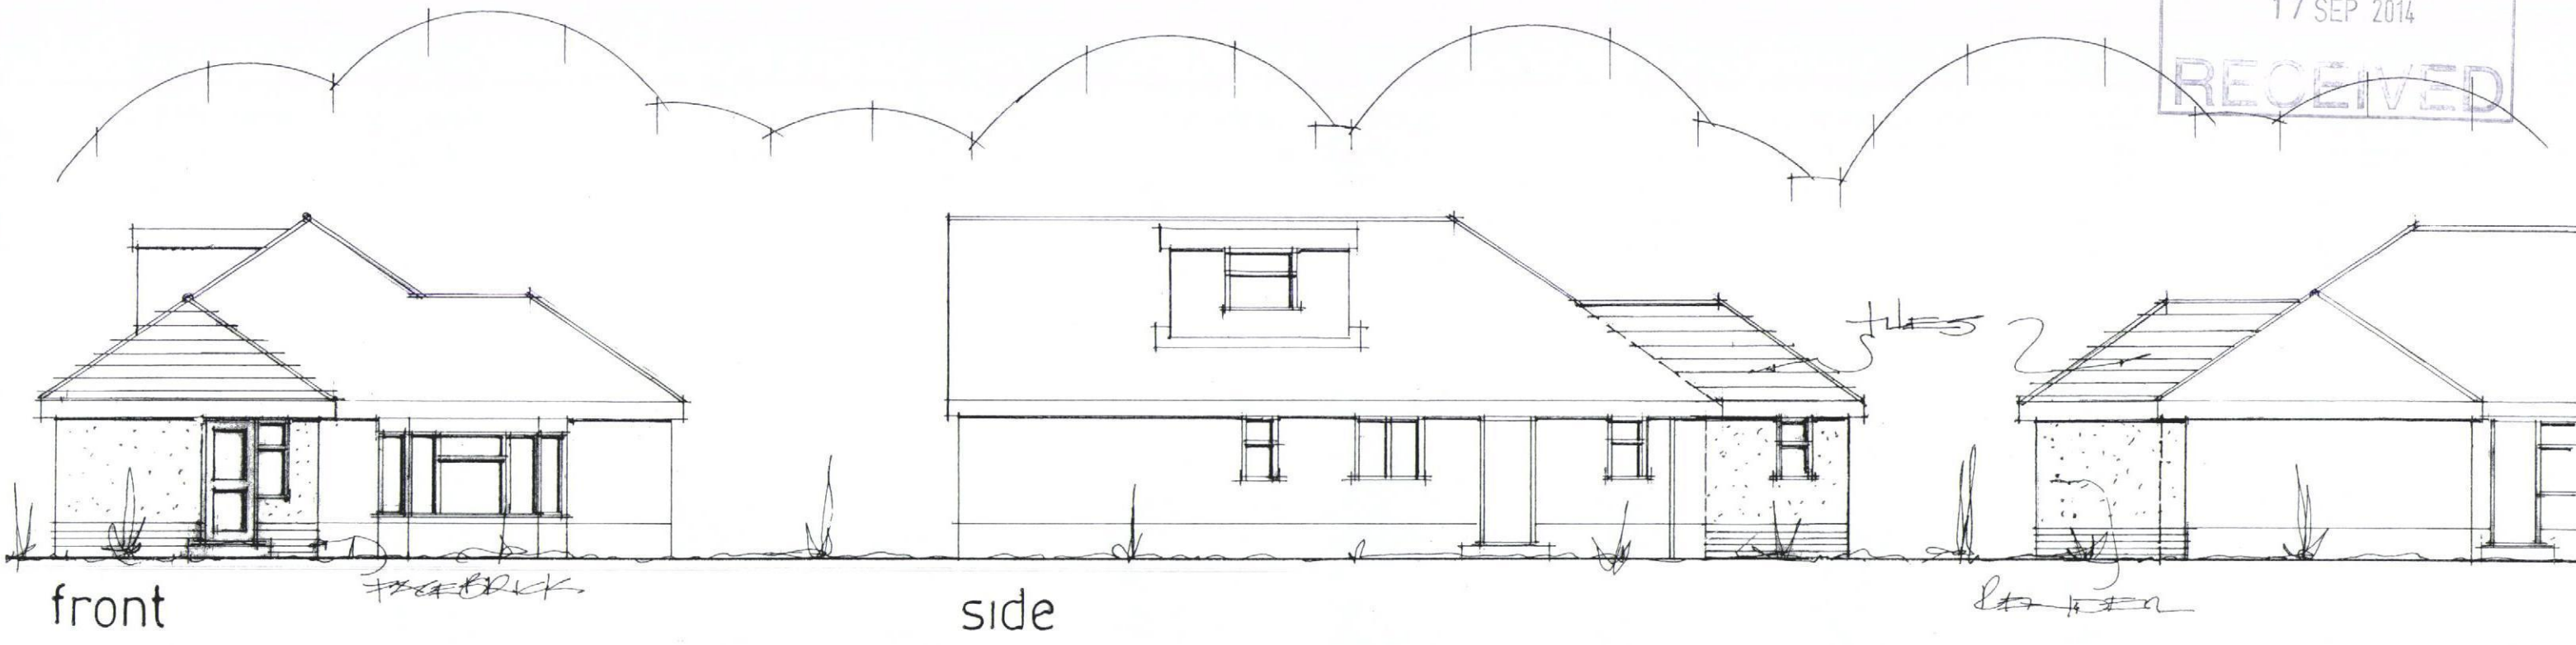

PROPOSED FRONT PORCH AND GARAGE EXTENSION
35, STAUNTON AVENUE, HAYLING ISLAND, HANTS.
FOR MR & MRS K. HAMBRIDGE.

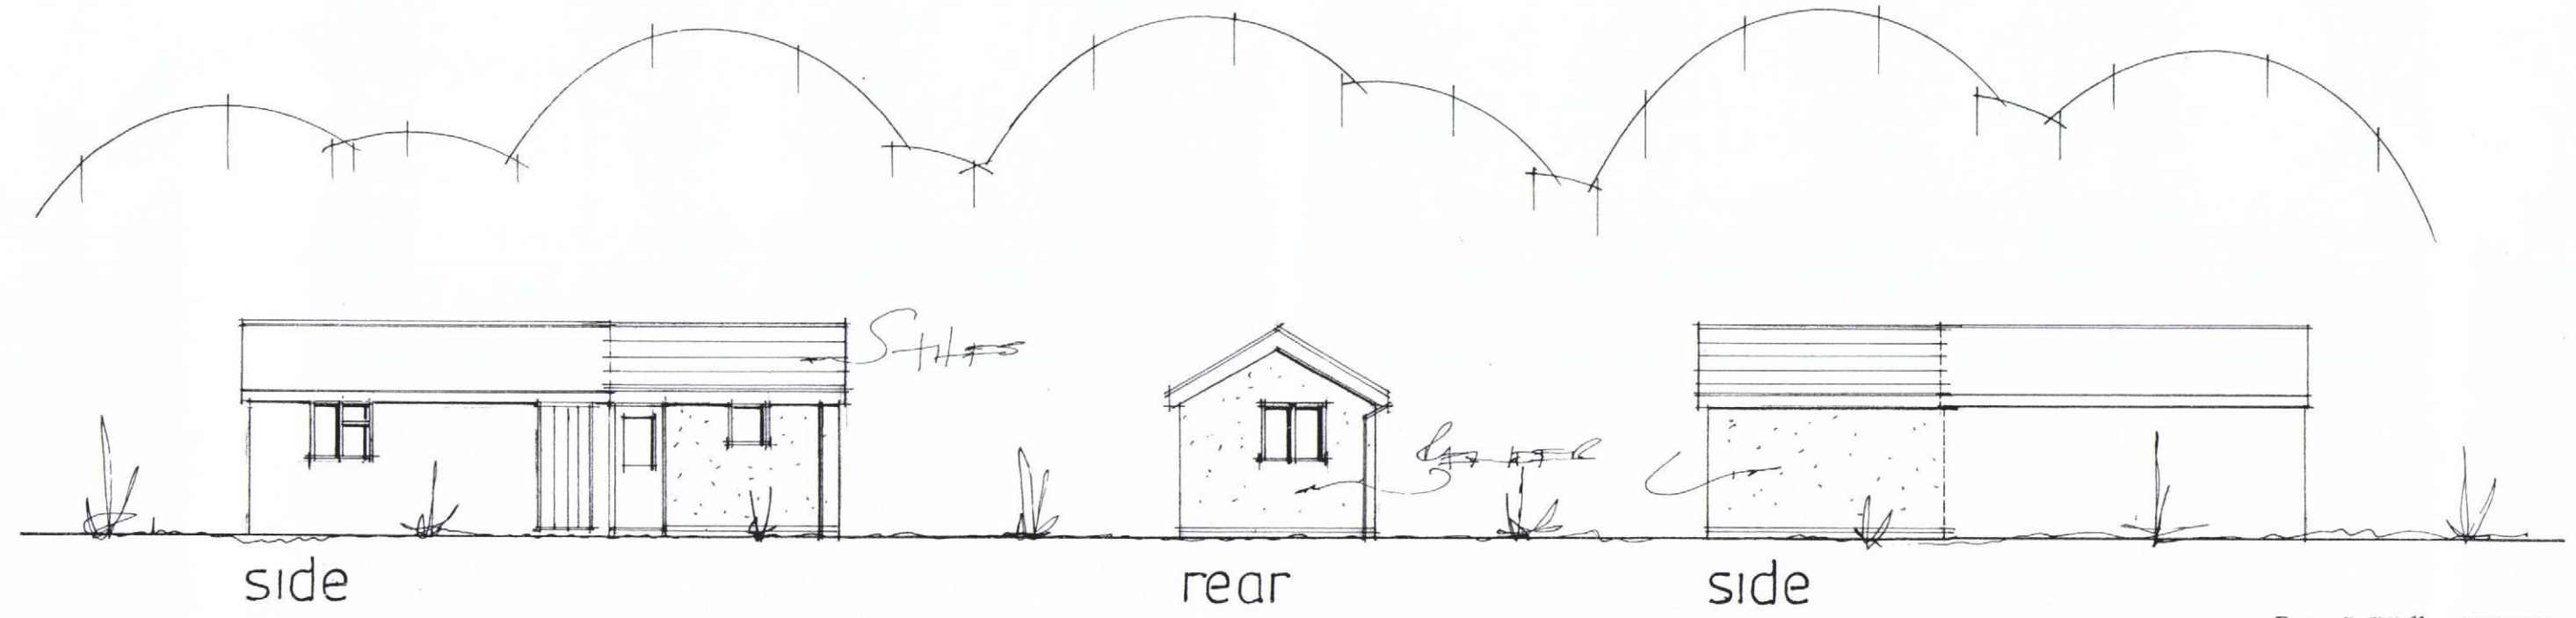

REVISED SEPT 14
date june 14
scale 1:100

PROPOSED ELEVATIONS

Peter J. Walker MRICS
Chartered Surveyor
182 Seafront, Hayling Island
HANTS PO11 9AN
Tel: 02392 467571