



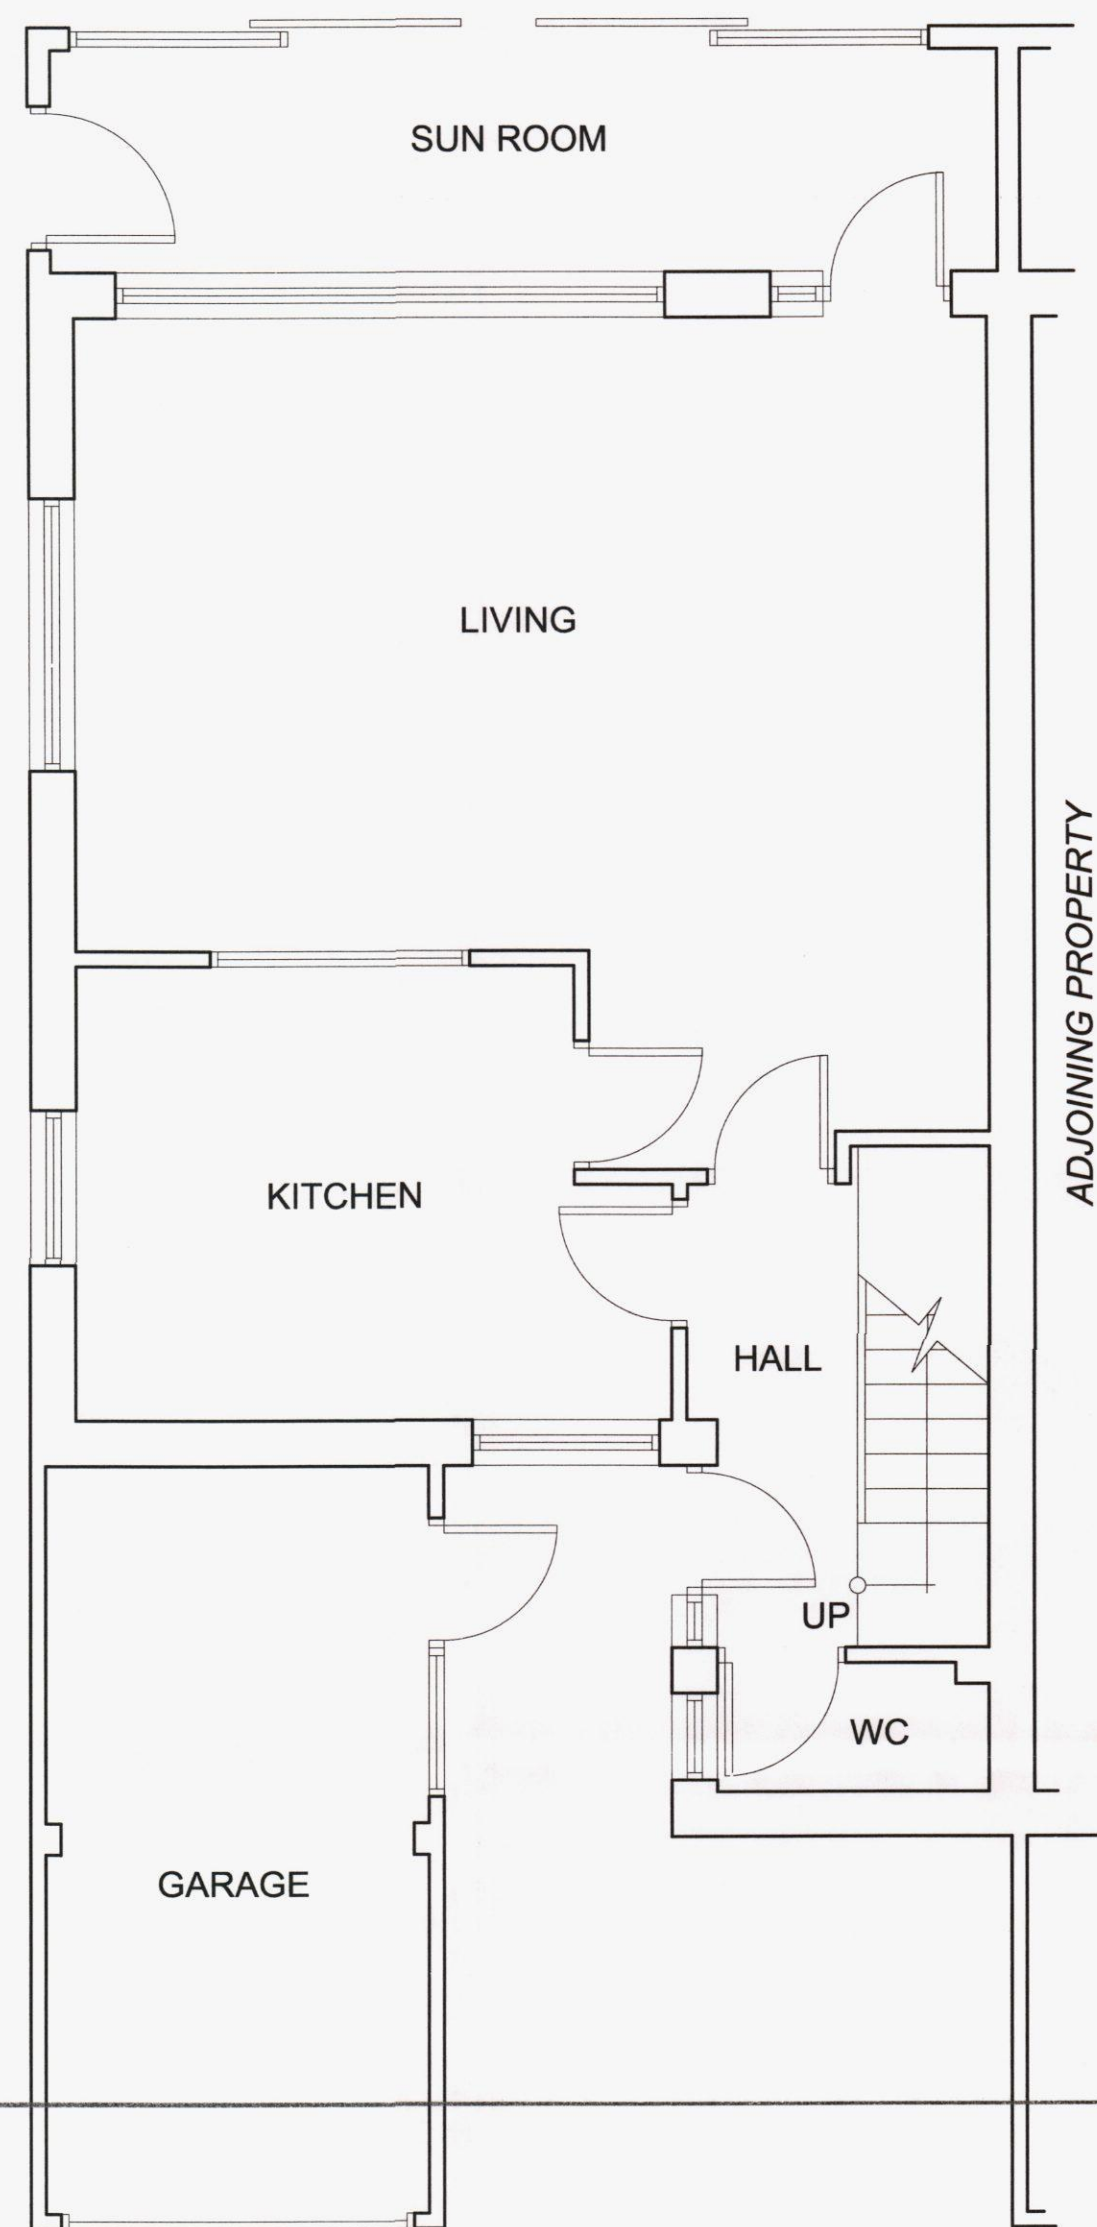


EXISTING GROUND FLOOR 1-50

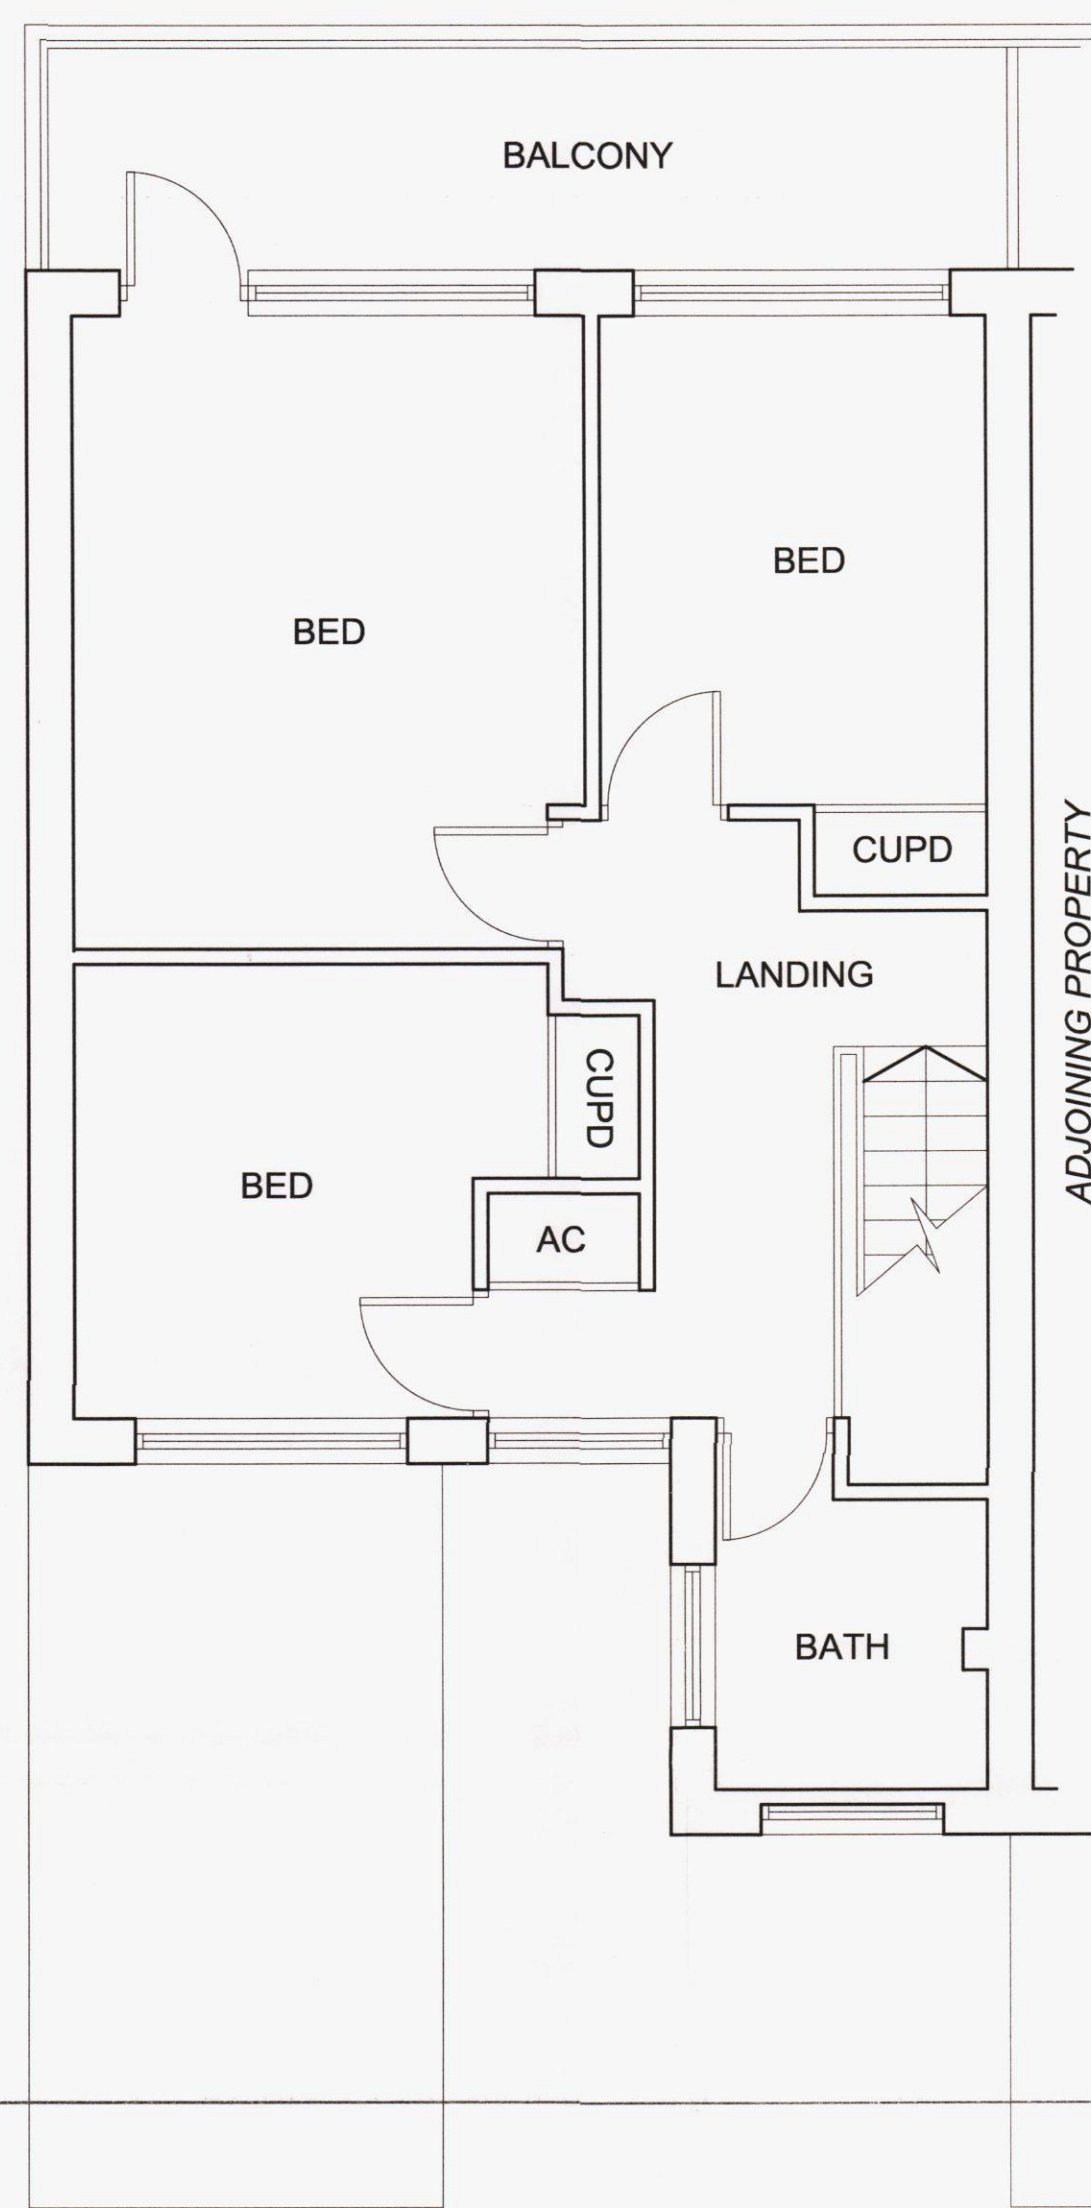

EXISTING FIRST FLOOR 1-50




EXISTING FRONT ELEVATION 1-100

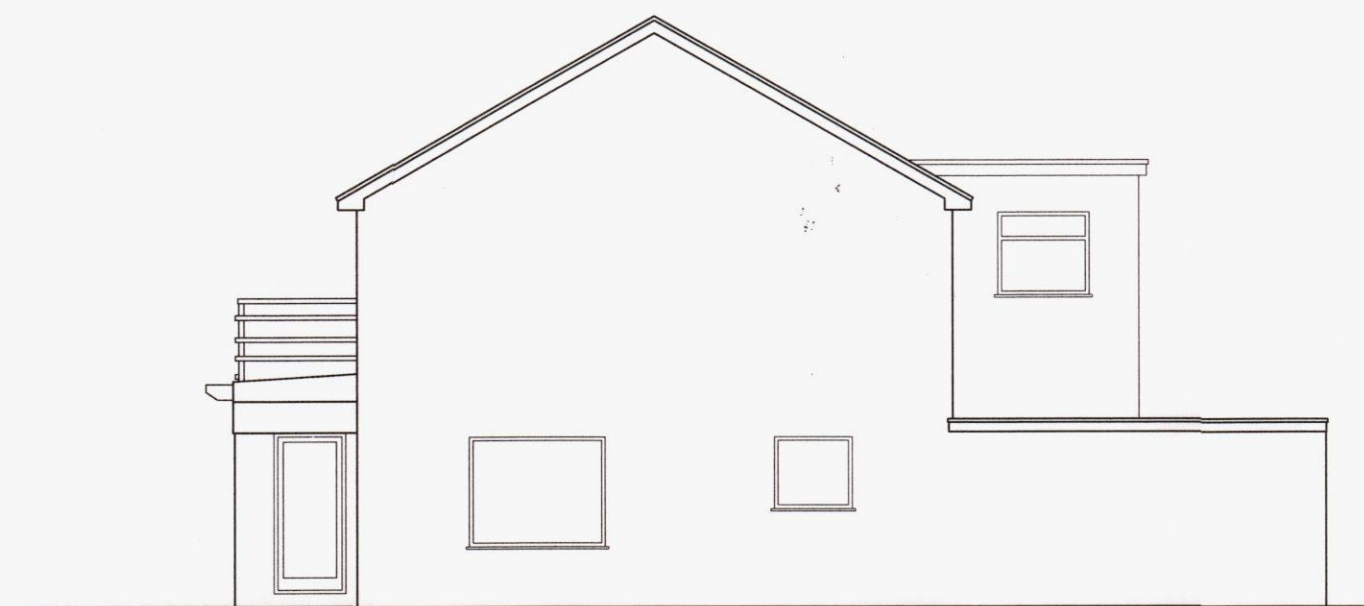

EXISTING SIDE ELEVATION 1-100



EXISTING REAR ELEVATION 1-100

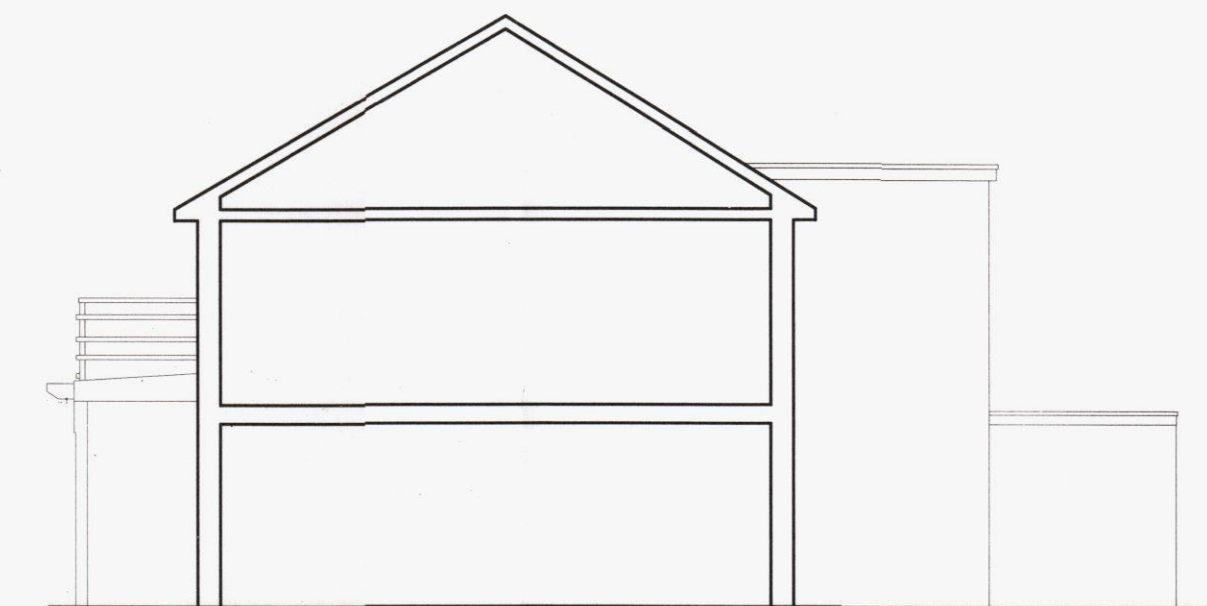

EXISTING SECTION 1-100

HAVANT BOROUGH
COUNCIL
18 SEP 2013
RECEIVED