



SIGNAGE LIGHTING

SIGNAGE LIGHTING

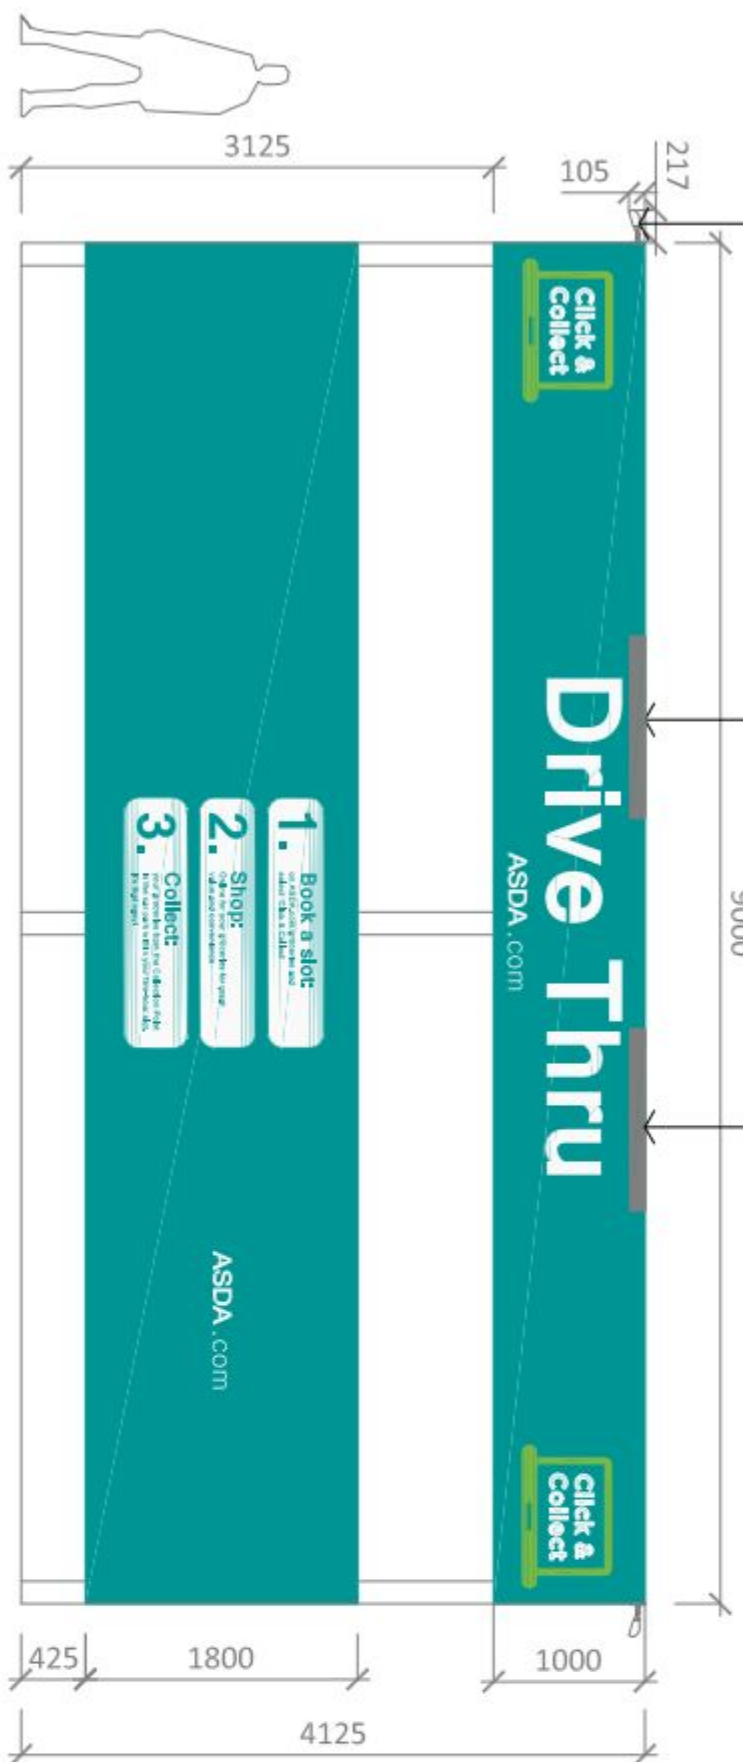


ELEVATION 'A'

LIGHTWEIGHT PROFILED STEEL
LOW PITCH ROOF SHEETS,
COLOUR: GOOSEWING GREY.

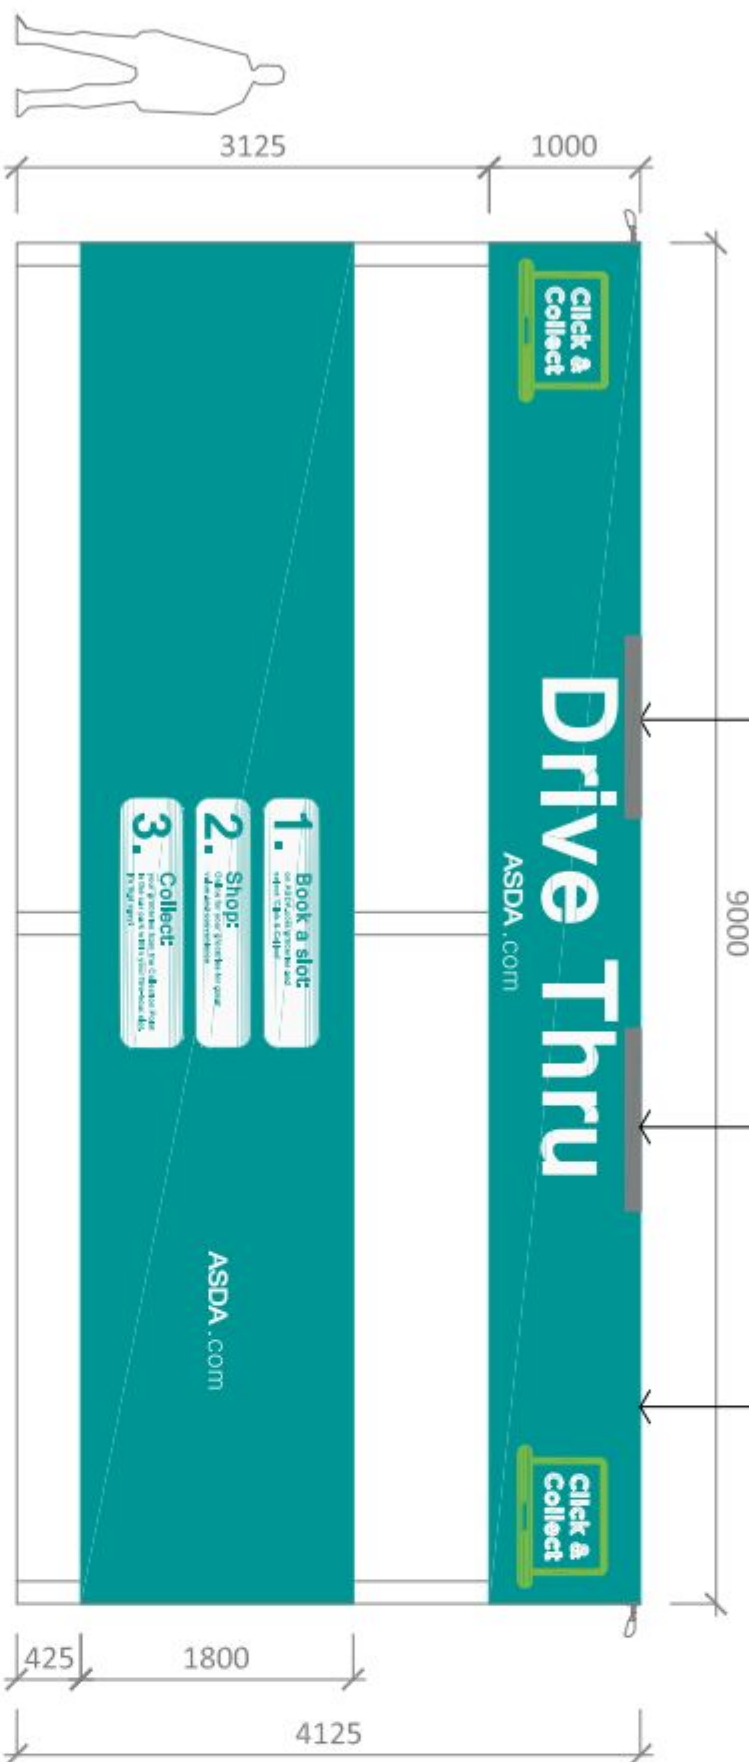


ELEVATION 'C'

ELEVATIONS (1:50 AT A1)

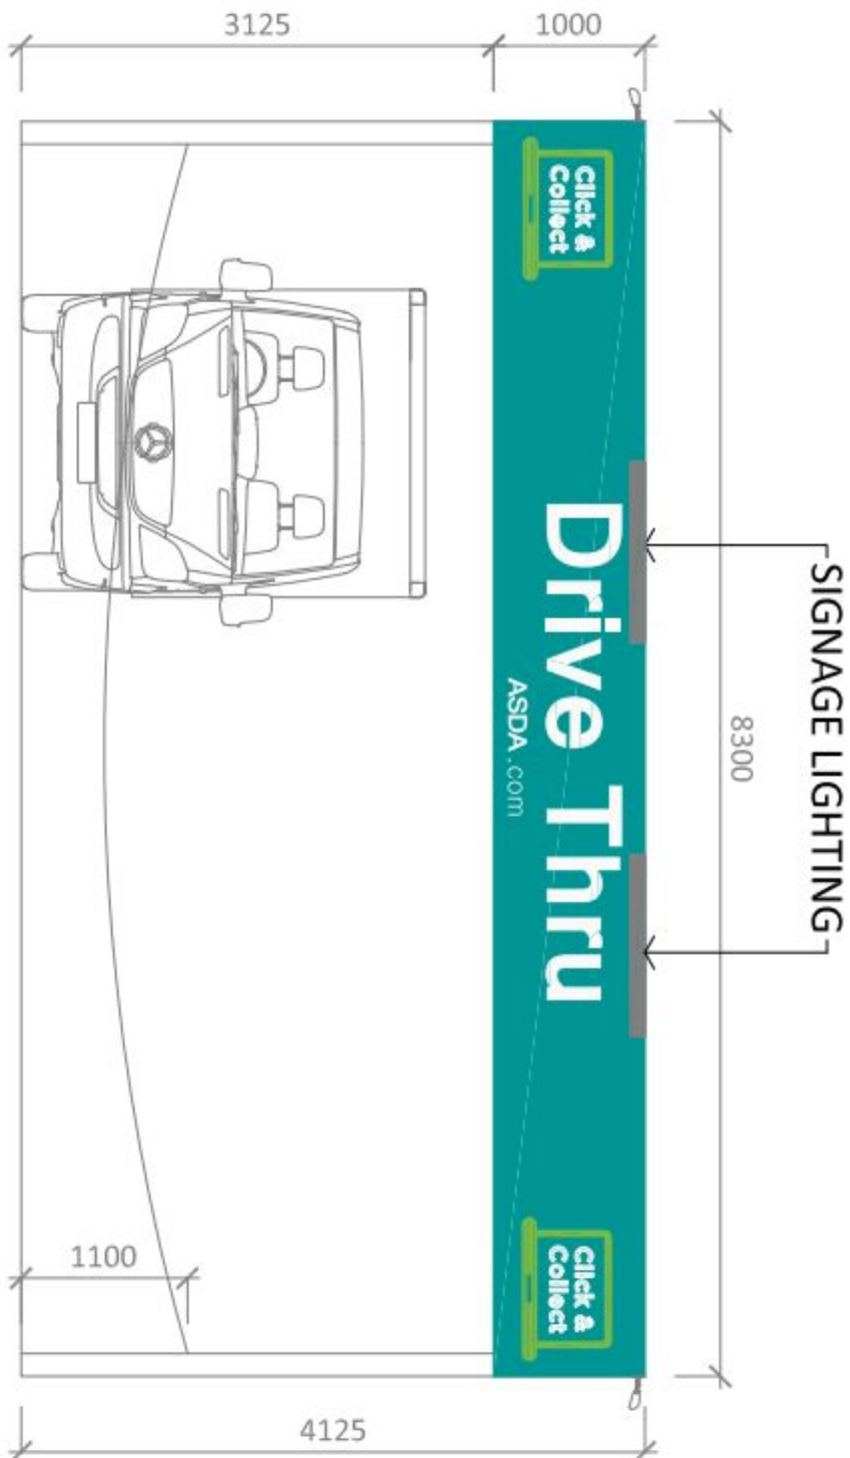


ELEVATION 'B'

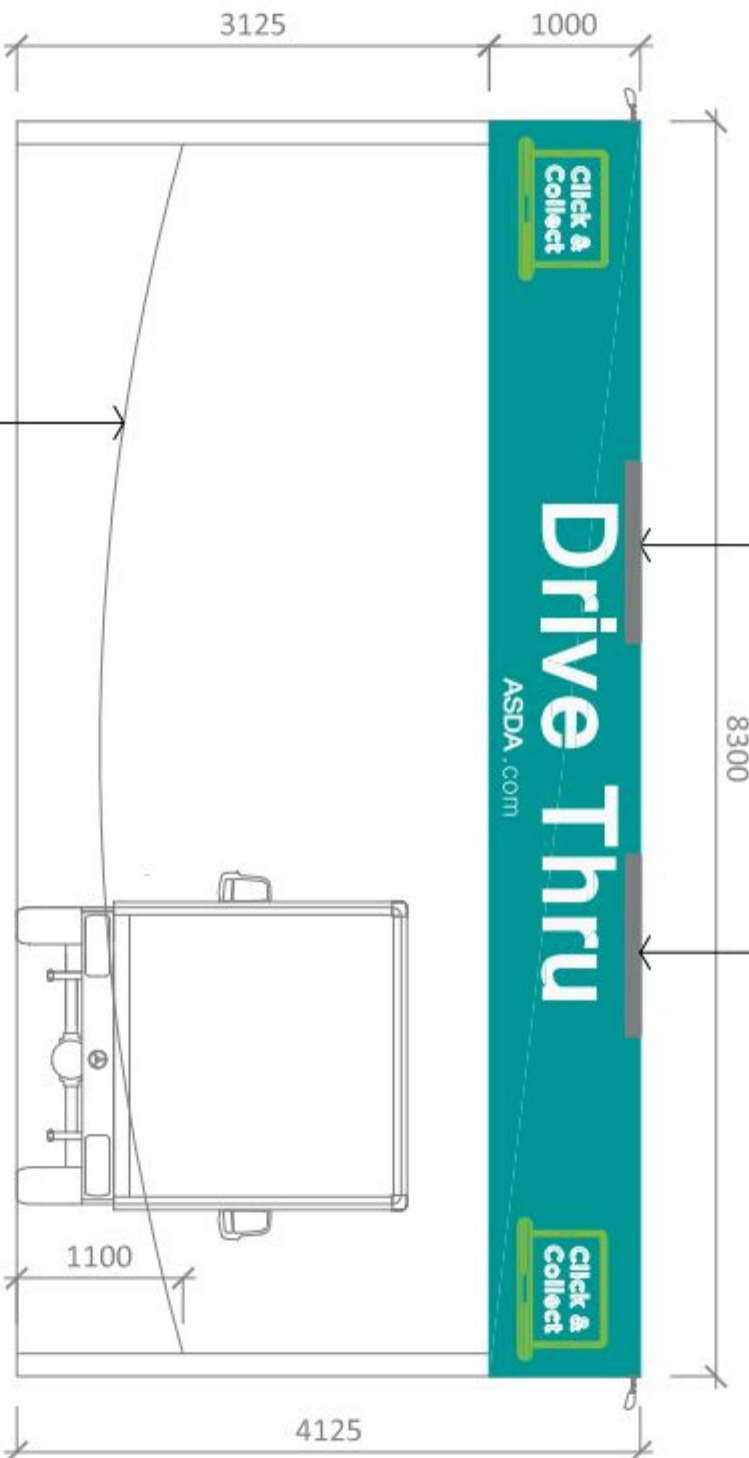

ELEVATION 'D'

WPT CHAIN

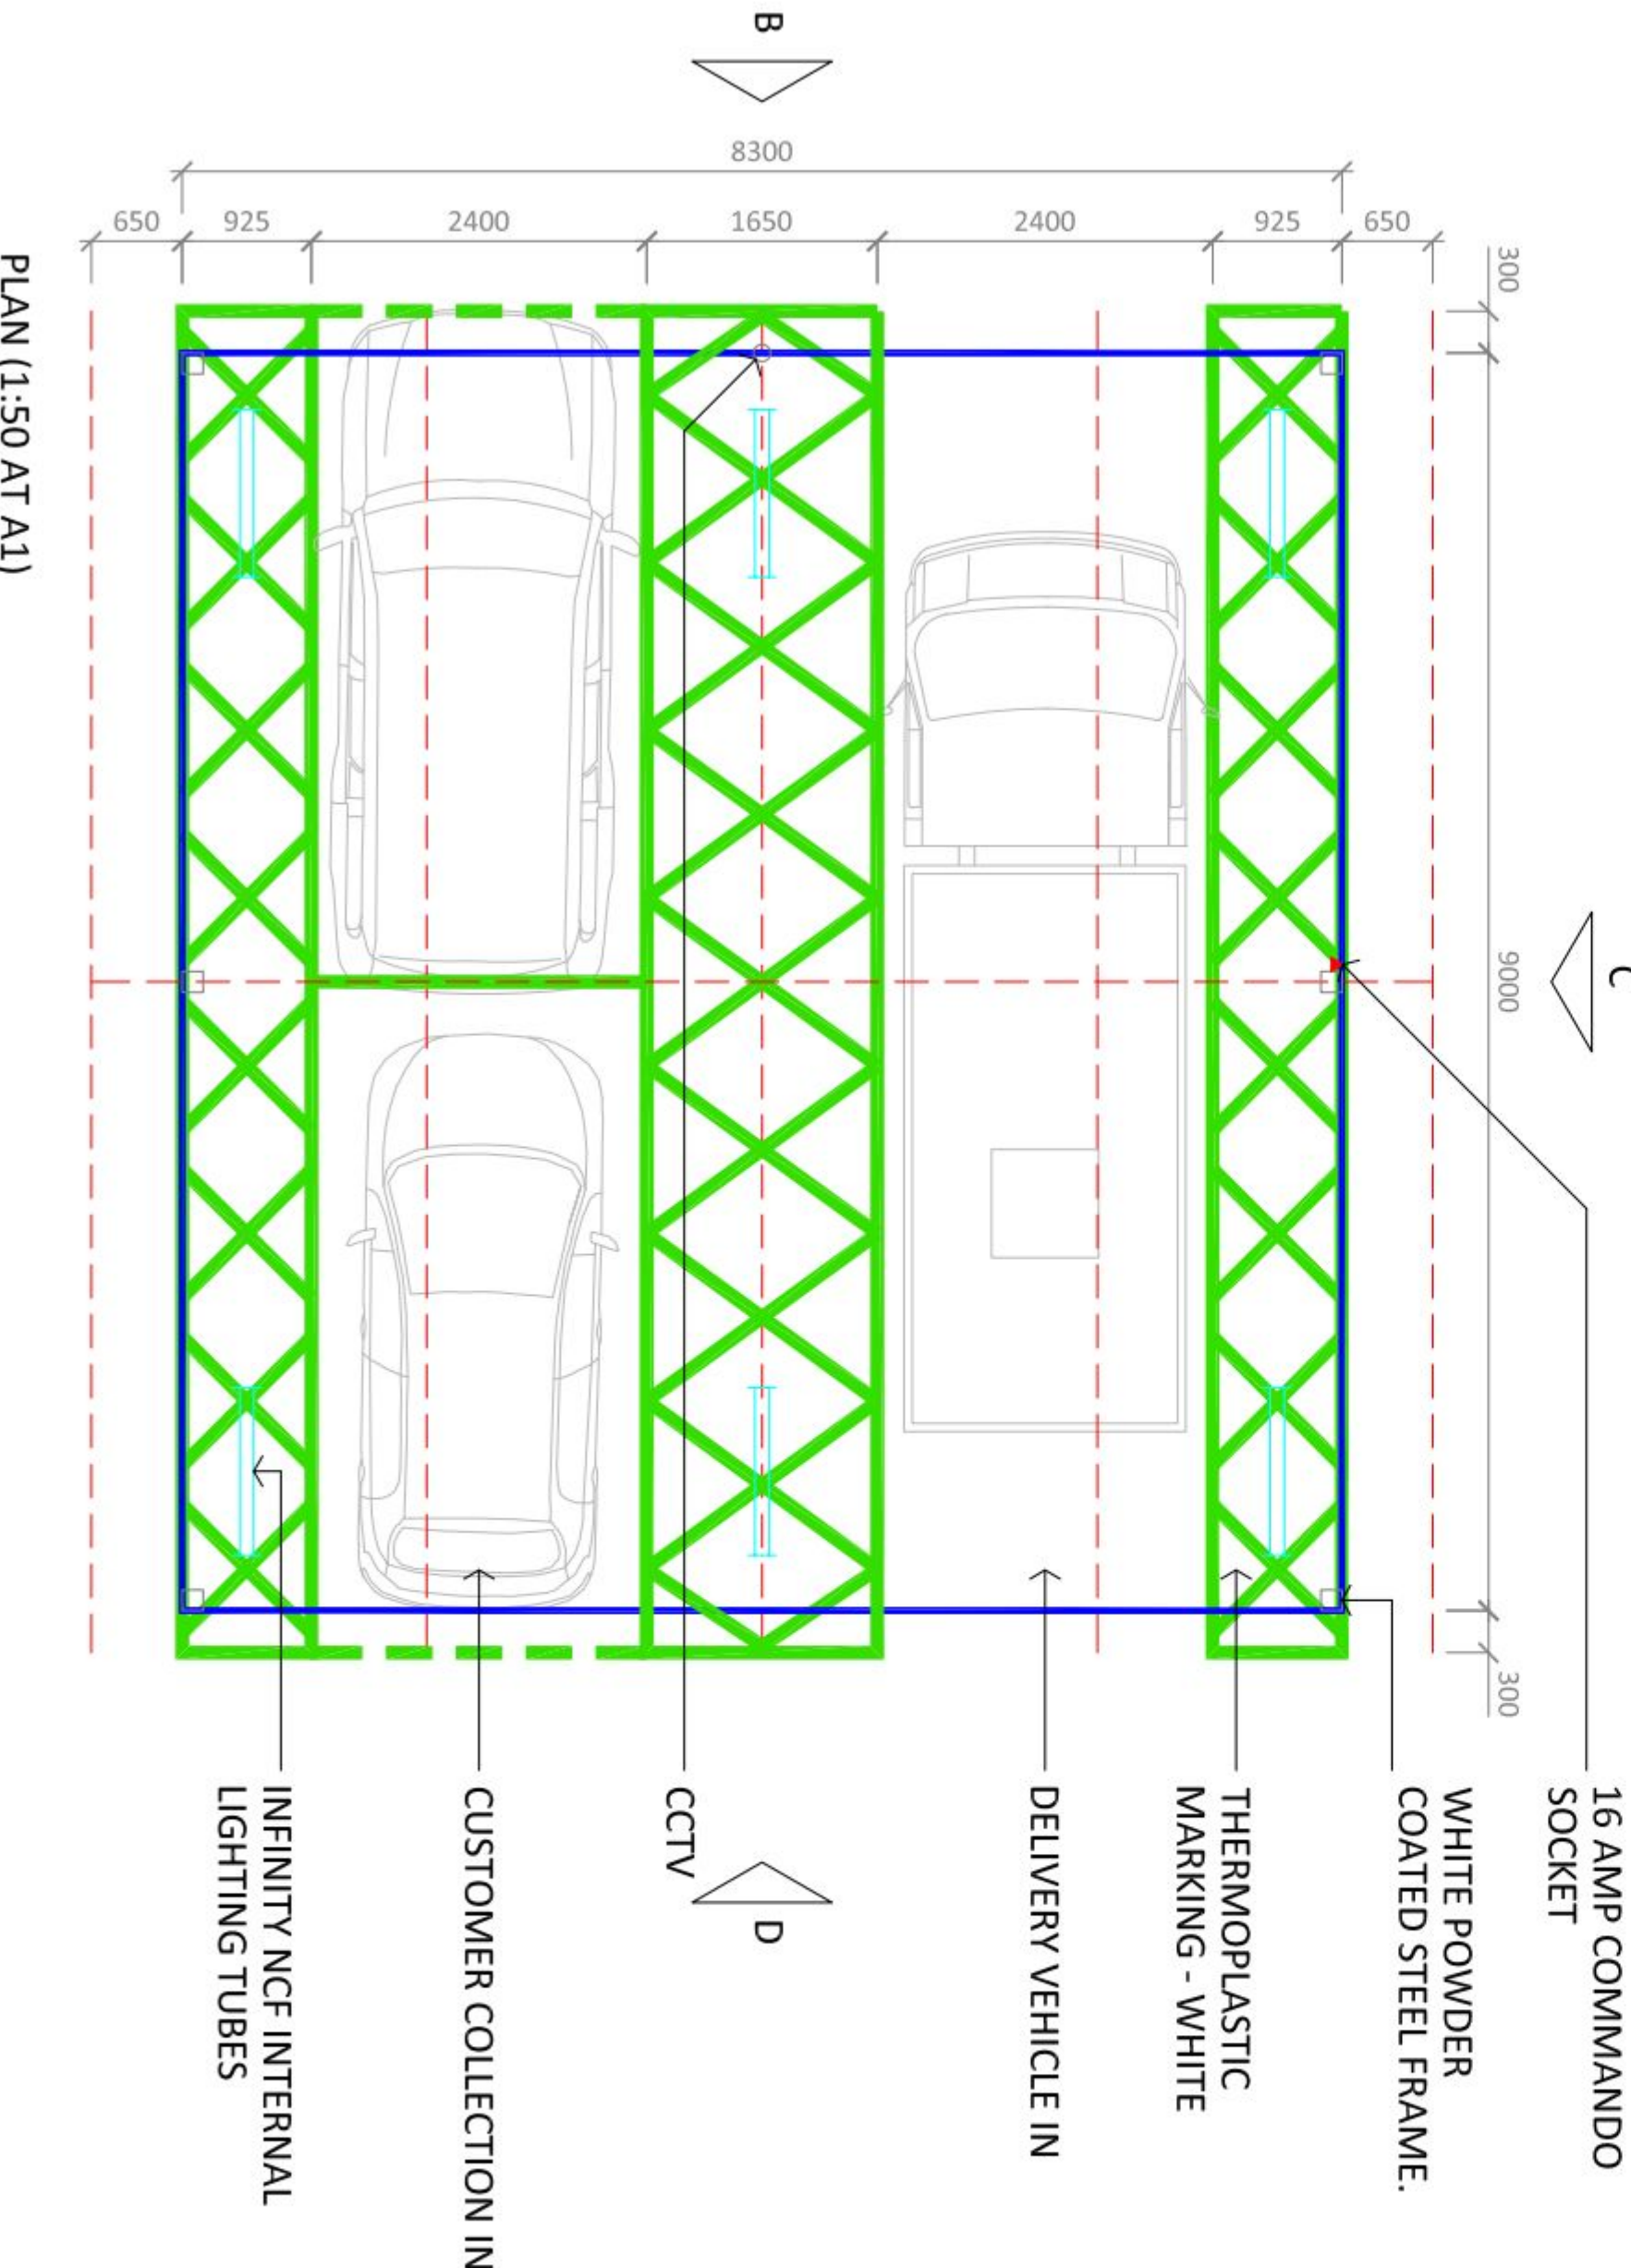

PLAN (1:50 AT A1)




MODEL STANDARD PARKING BAY SIZE
2400mmx 4800mm
(Parking bay may vary in size and should
be surveyed at each site)

NOTES:

1. Contractor shall overband joints in a neat straight line between old and new surface course.
2. All signs to be mounted in accordance with the sign mounting specification. Contractor shall provide concrete foundations as per the sign post foundation detail.
3. Contractor to provide test certificate for electrical works undertaken.
4. Foundation to be designed by the contractor.
5. Remove existing white lining by burning off.
6. Signage pantone colour: 7474C - Cyan 97%, Magenta 34%, Yellow 43%, Black 10% (Teal)
7. Contractor to reinstate any affected areas of car park to match existing build up and surfacing material.

© Copyright: all rights reserved.
This drawing must not be reproduced without permission.
This drawing must be read in conjunction with all relevant consultancy/
specialist drawings/information used for construction unless issued for construction.
The drawings are not to be used for construction unless issued for construction.
All dimensions on this drawing are in millimeters (unless otherwise stated).
Do not scale from this drawing.

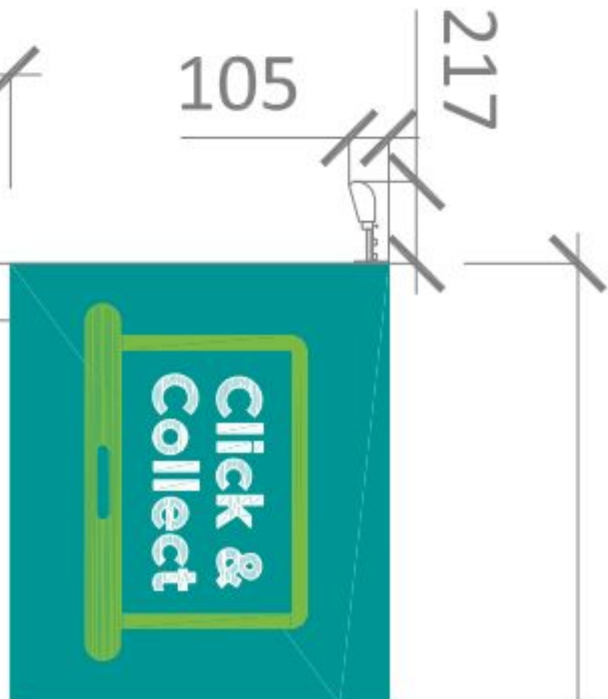

LIGHTING DETAIL 1:20

Rev	Date	Amendment	By

Planning

Project No	Dwg No	Rev
0636.4188	(0)015	

Dwg Title
Proposed Canopy Elevations and Plan

Date	Scale	As Shown @A1
July 2013	SL	TG

Project
ASDA - Waterlooville
Grocery Collection - Drive Thru

Client



2 Pellon Place
Bradley Business Park
Dyson Wood Way
Huddersfield
HD2 1GT
Tel: 01484 422219
Fax: 01484 513617