


**PROPOSED TWO STOREY REAR ADDITION.
22, THE BROW, WIDLEY, PURBROOK, HANTS.
FOR MR & MRS F. CRAWFORD-JONES.**

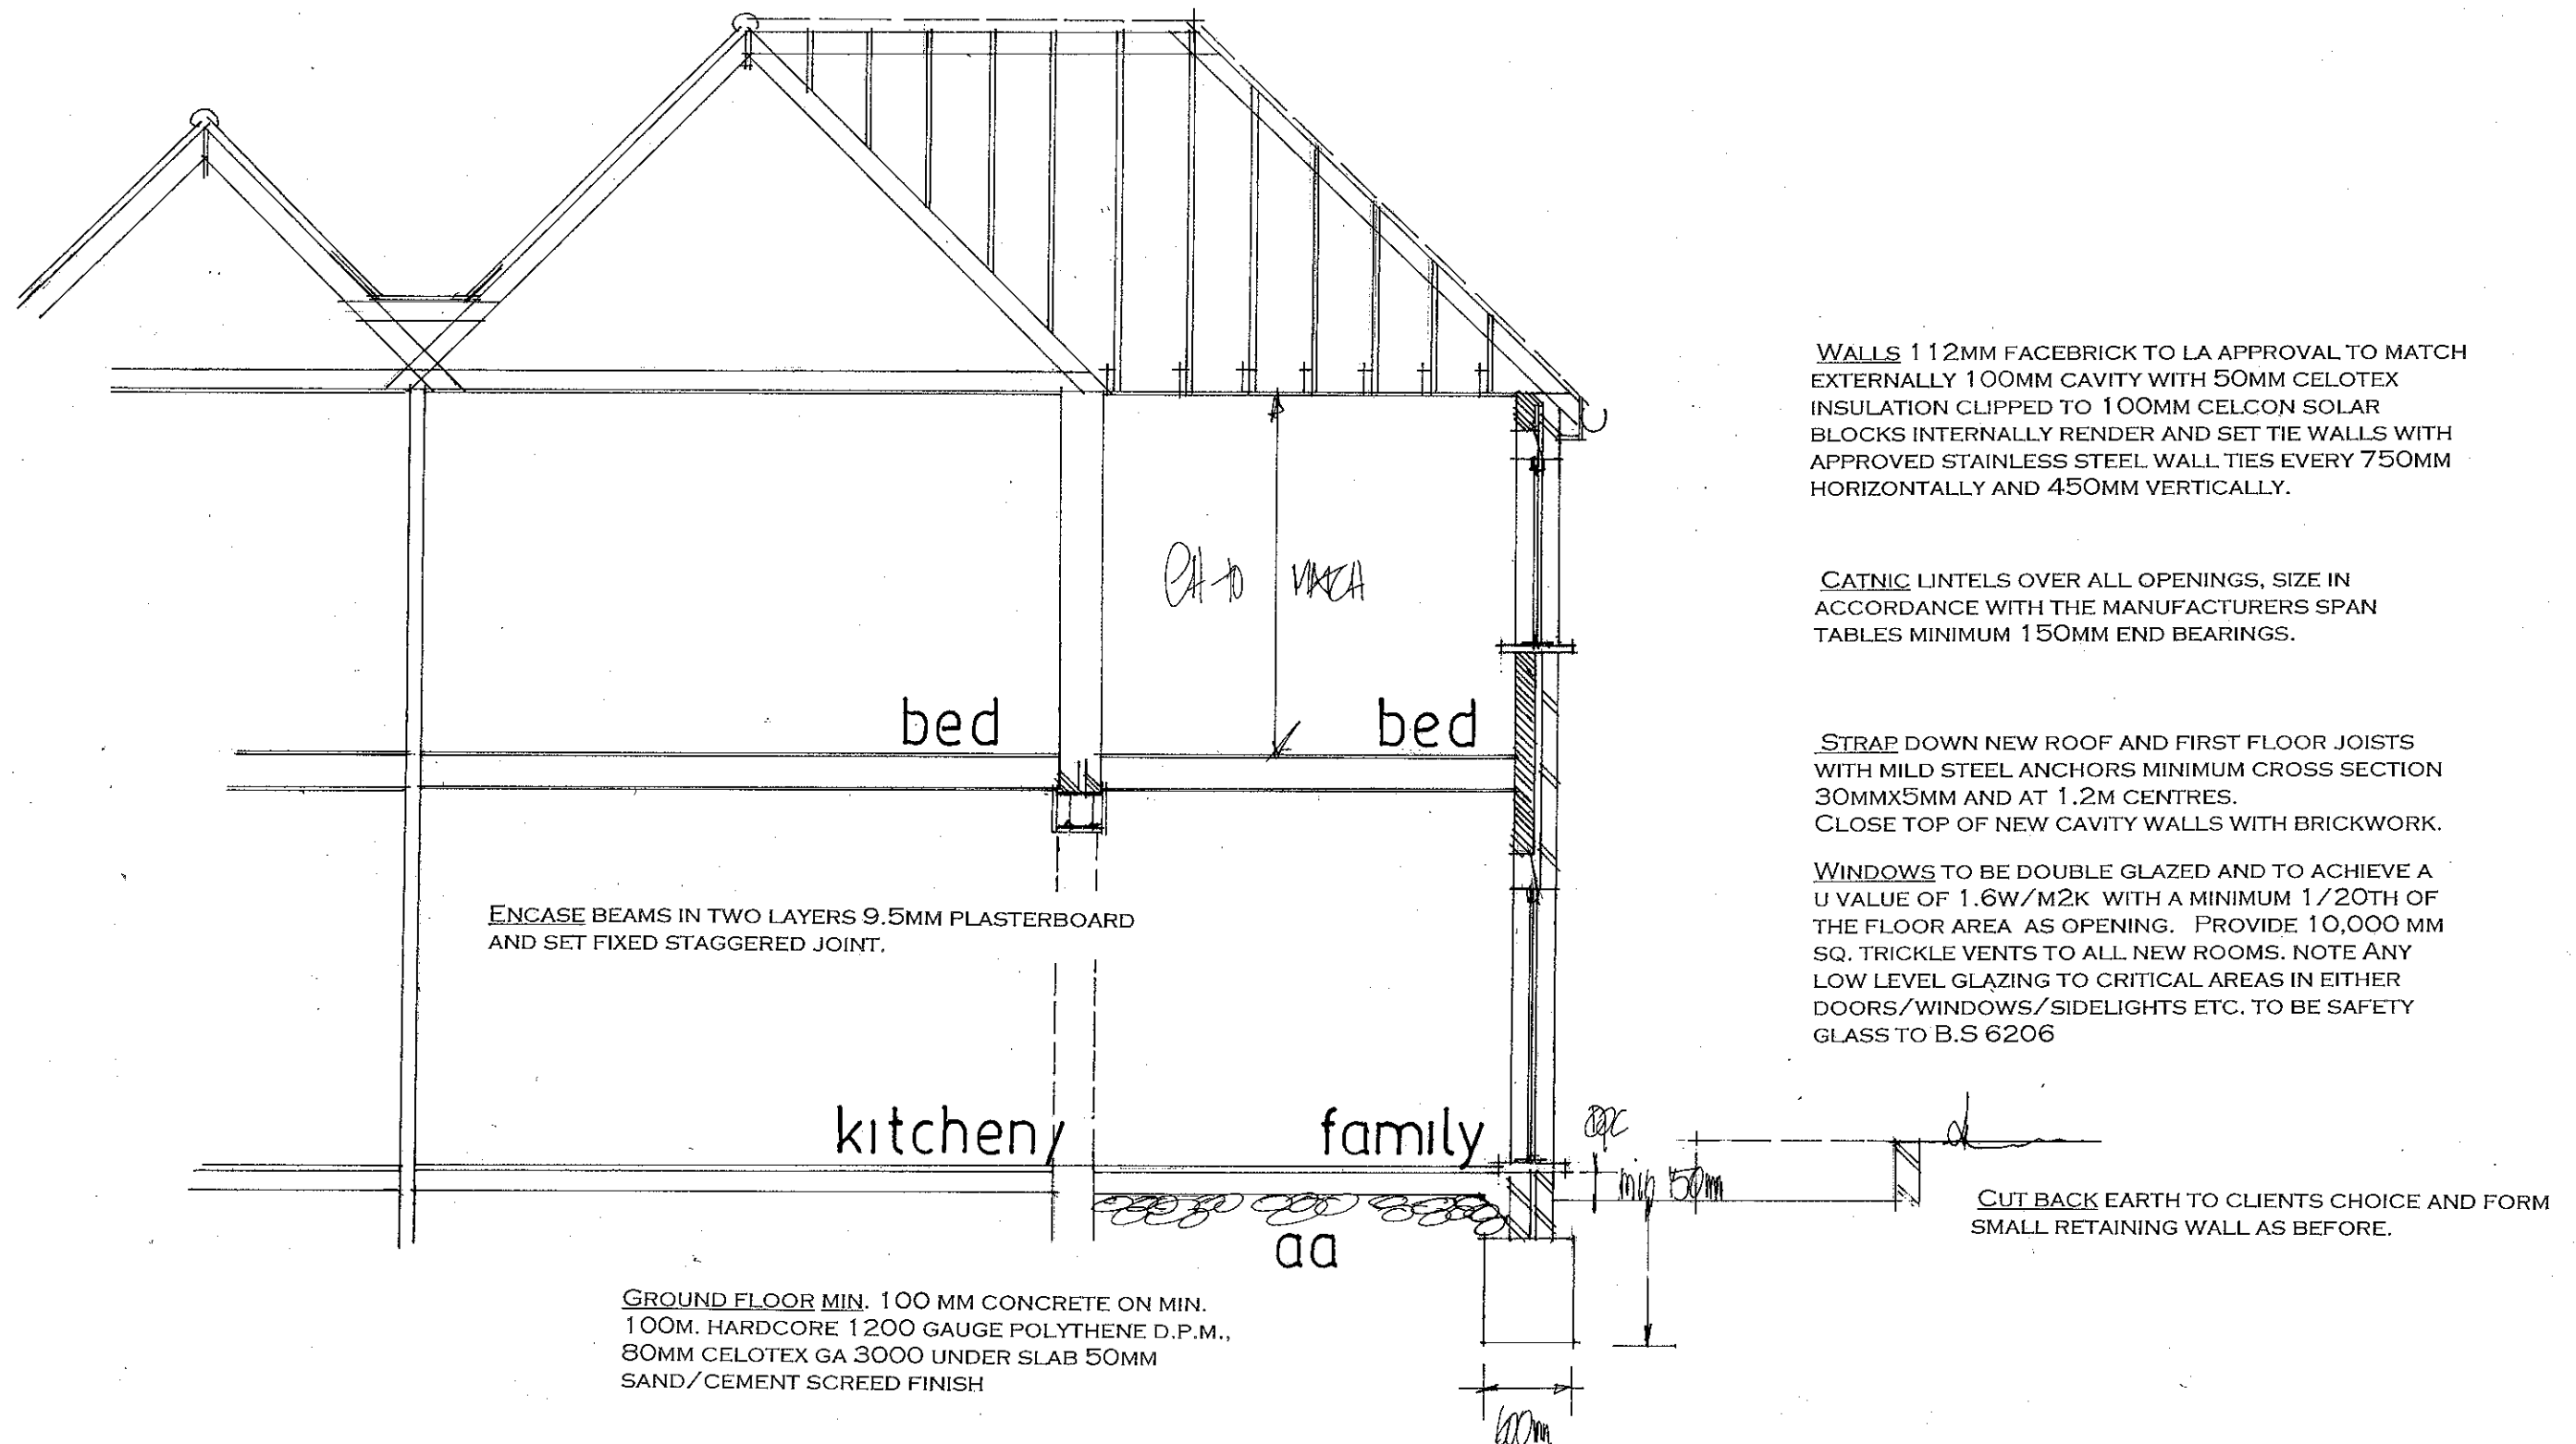

date may 2013
scale 1:50

SECTION DRAWING

PETER J. WALKER MRICS
CHARTERED SURVEYOR
182 SEAFRONT, HAYLING ISLAND, HANTS
PO11 9 AN

TEL: 02392 467571