


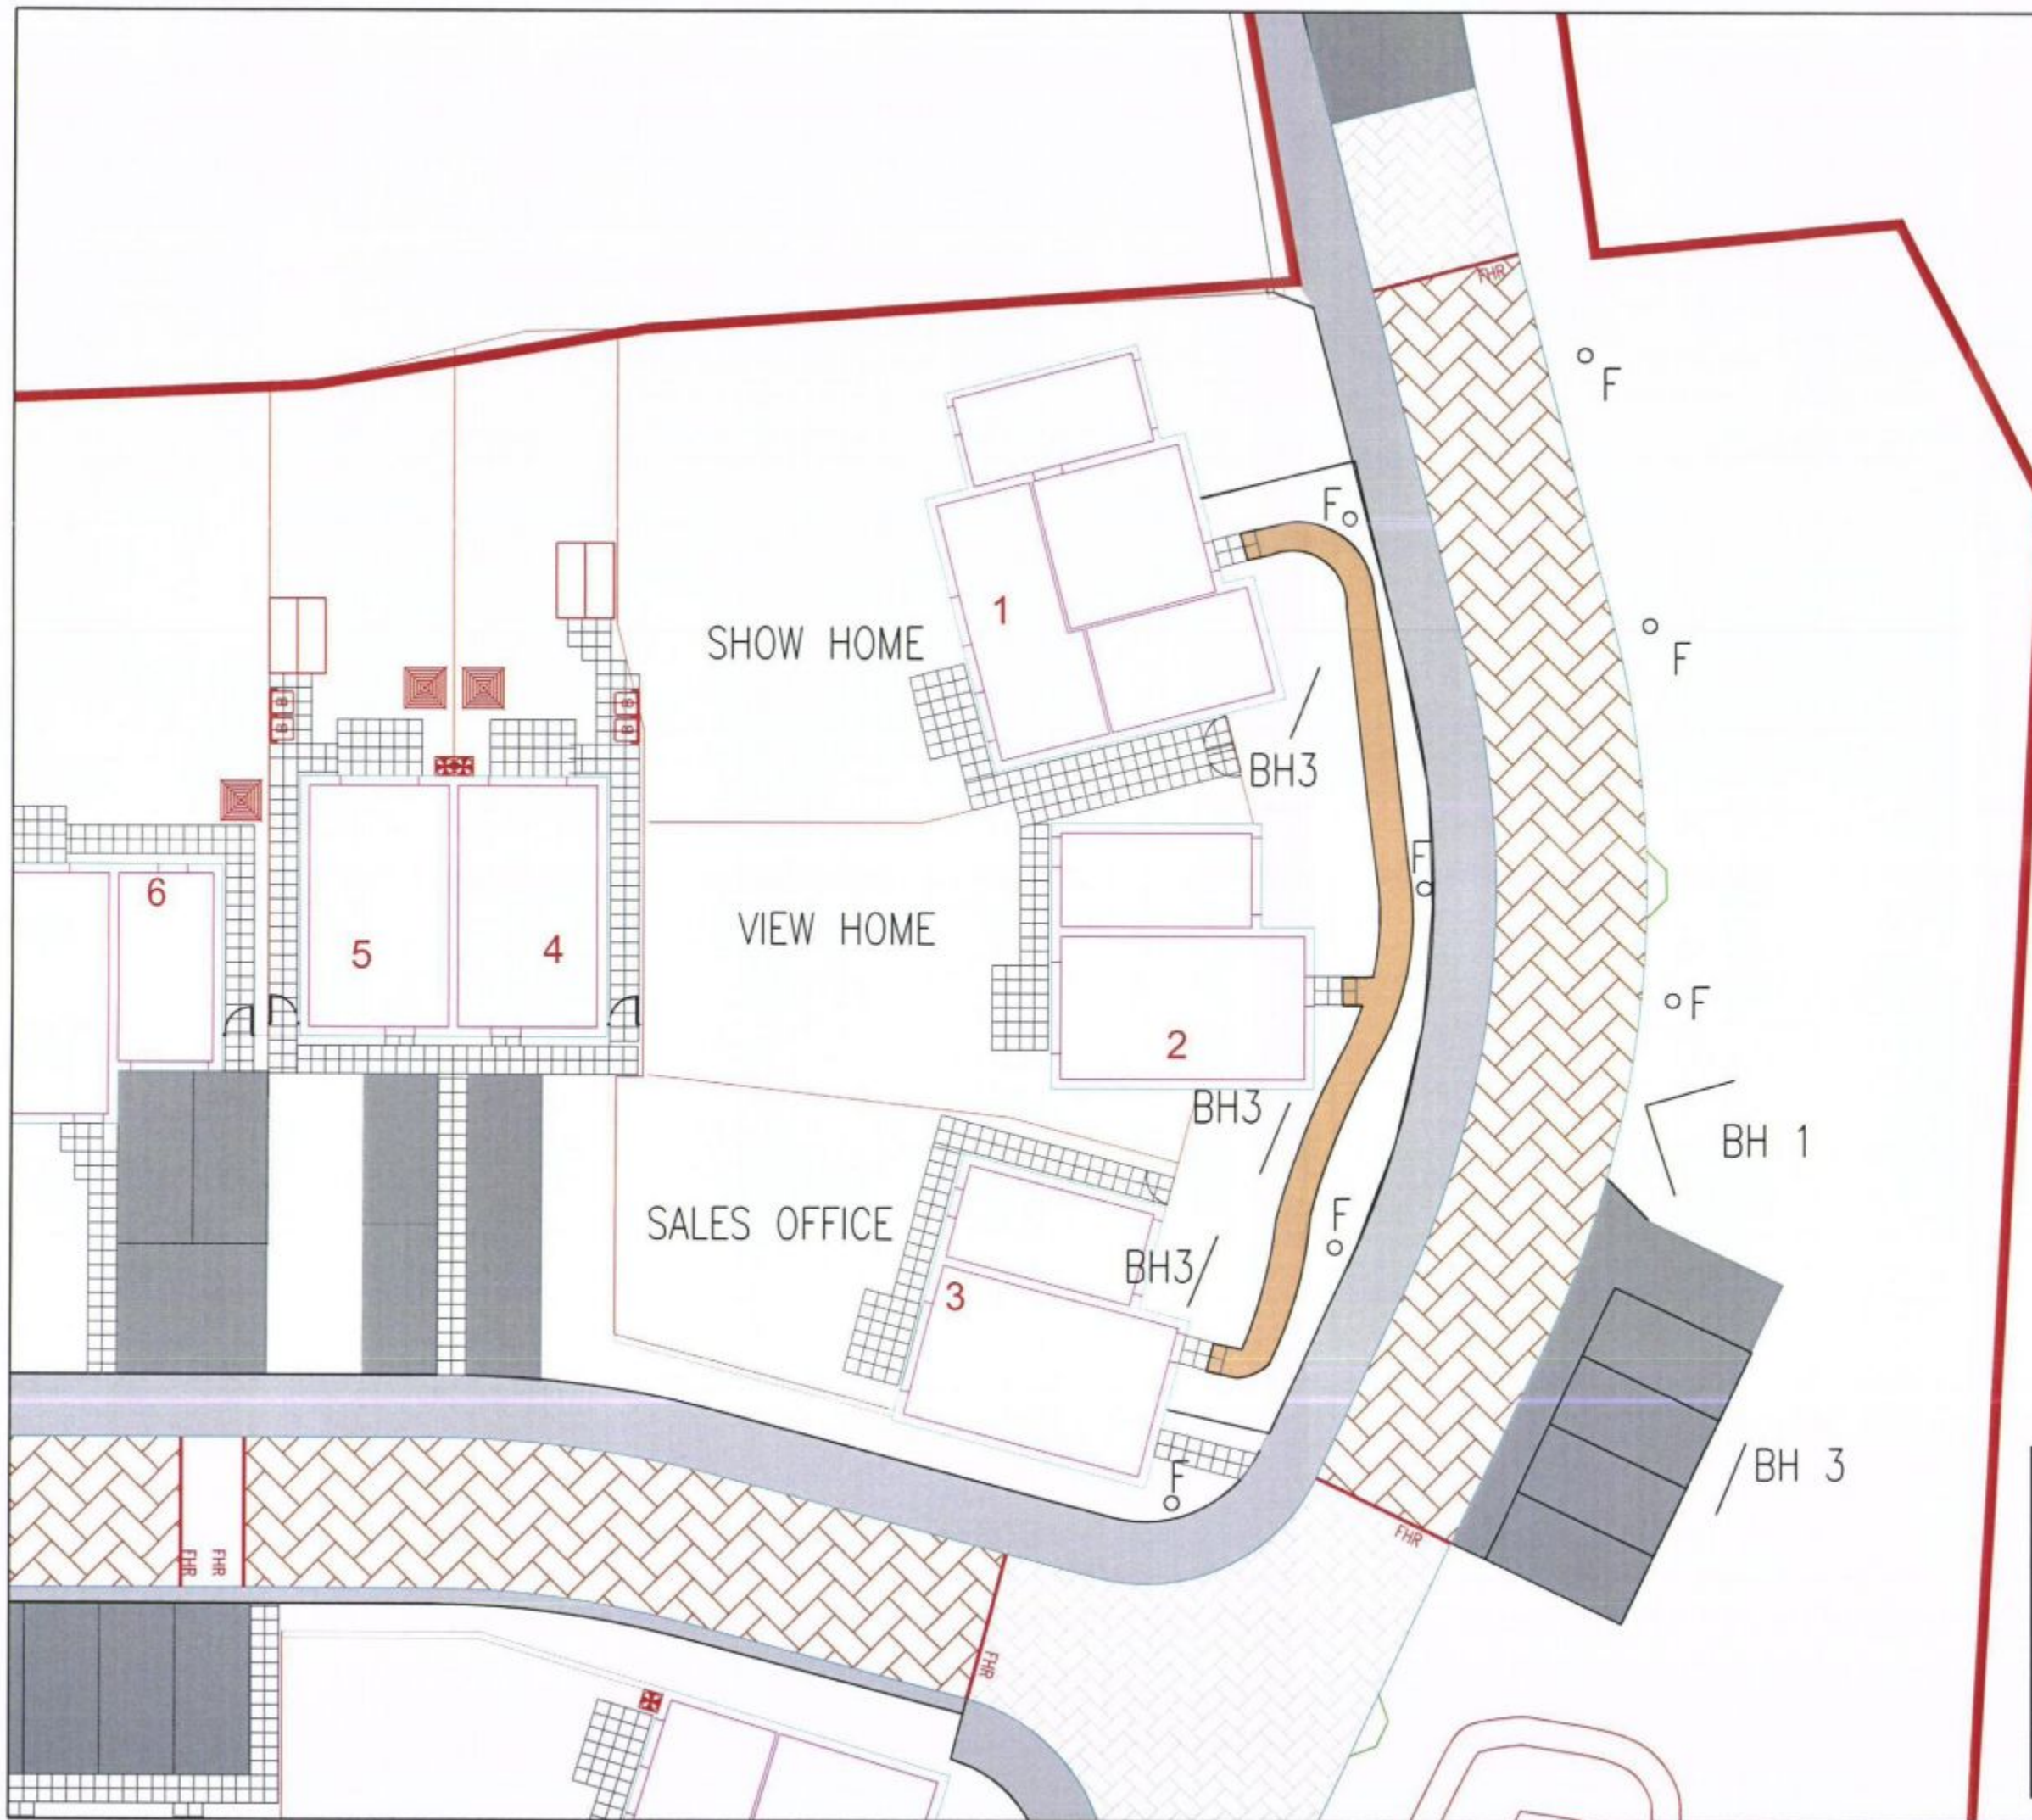

HAVANT BOROUGH
COUNCIL
06 NOV 2014
RECEIVED

Bellway Wessex		
Drawing Number HALYARDS - SALES AREA LAYOUT		
Paper Size A3	Scale 1:20	Date 03.10.14