


BLOCK PLAN 1:1250

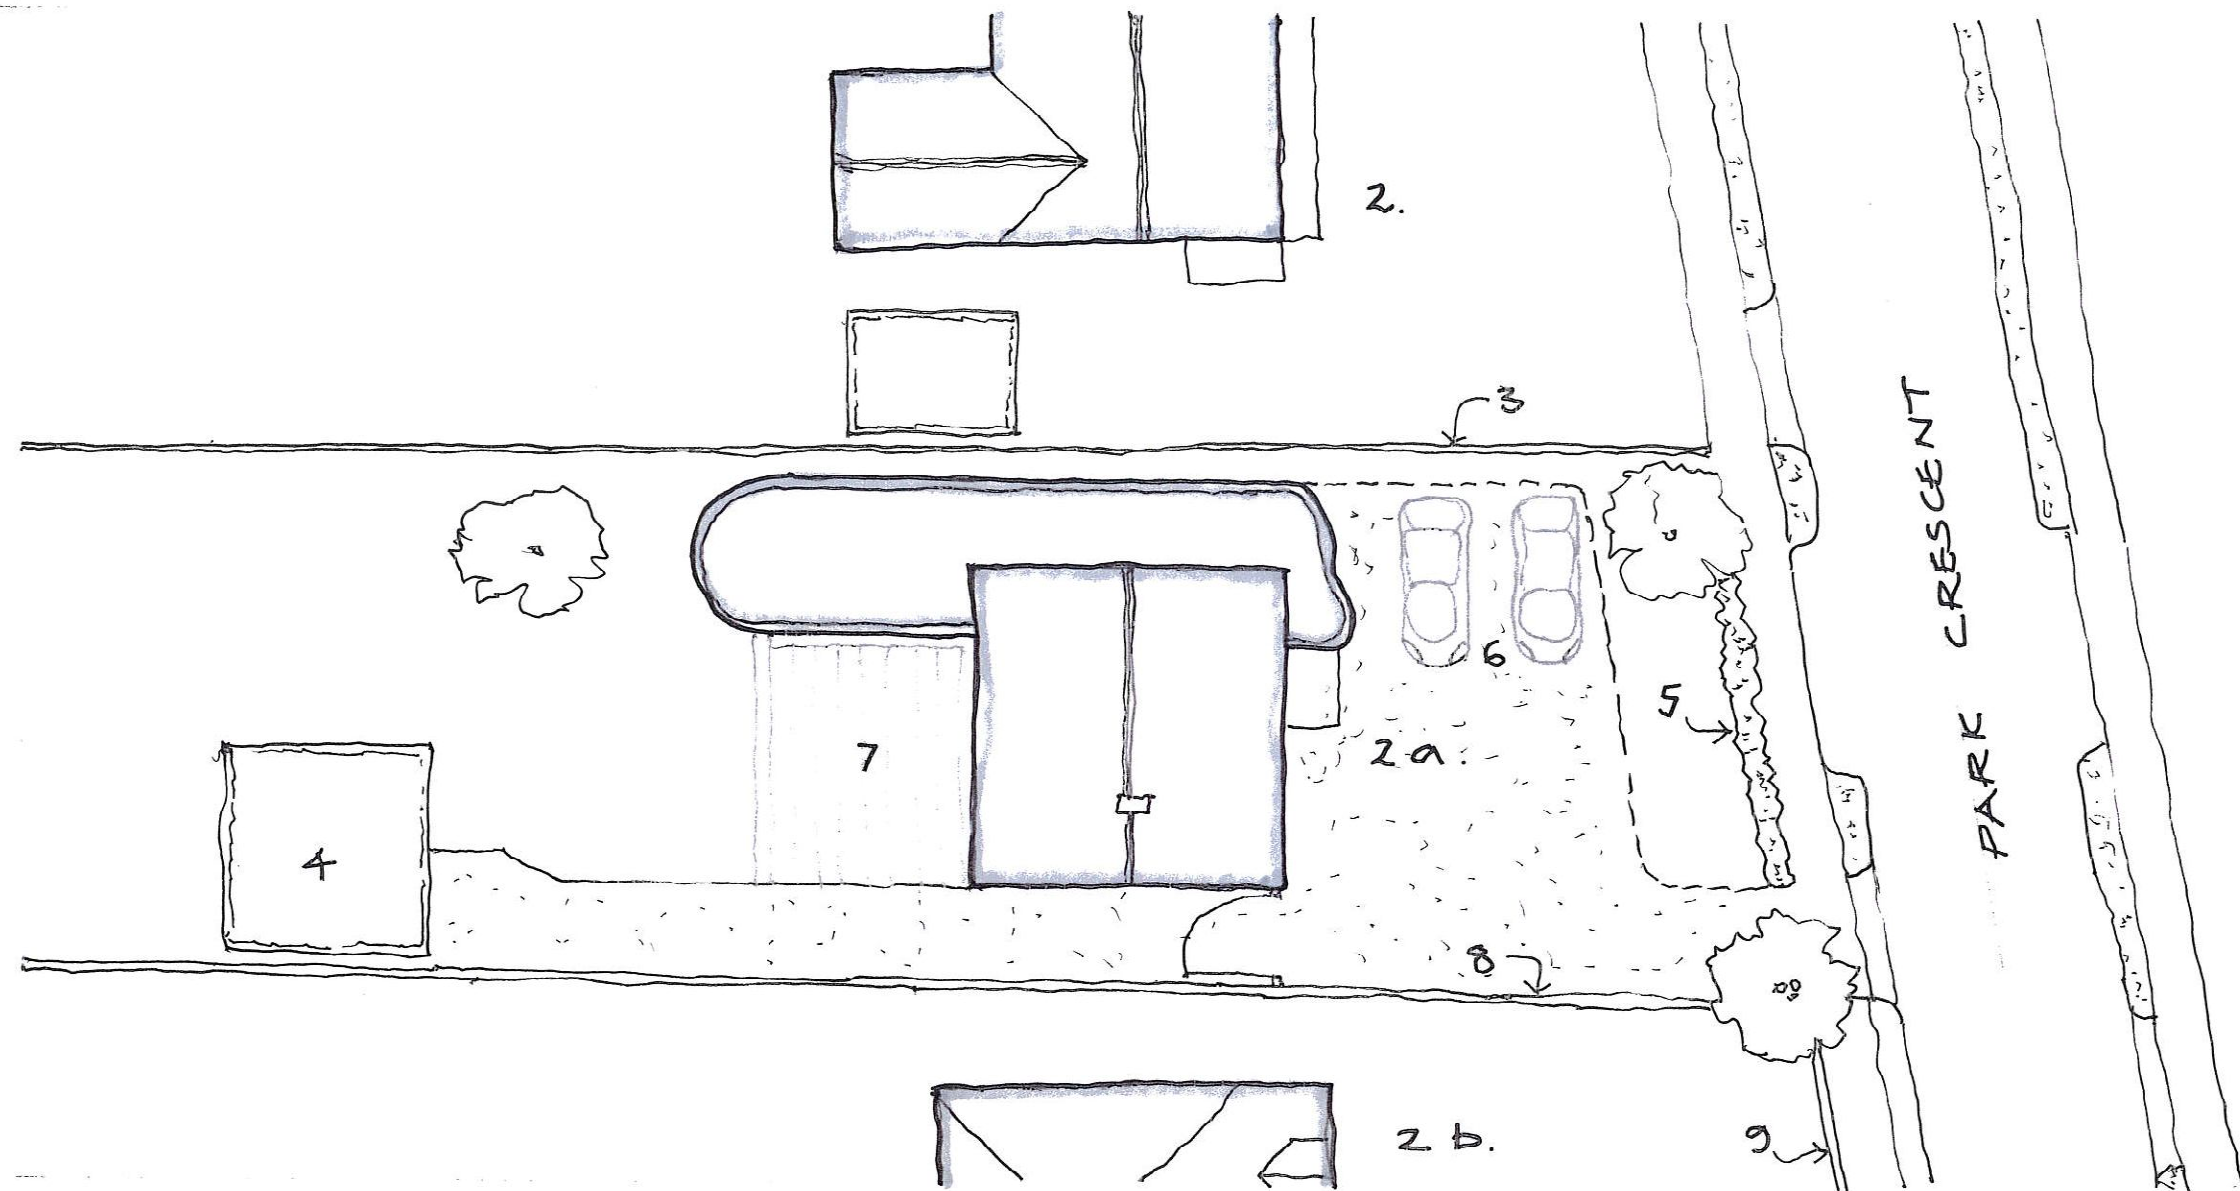

SITE PLAN 1:200

KEY:

3. Close Boarded Timber Garden Fence 1800high to be renewed.
4. Existing Double Garage
5. Existing hedge to frontage to be retained.
6. New Gravel Parking Area.
7. New Paved area.
8. Existing brick garden wall with timber fence over to be retained.
9. Existing brick and flint front garden wall.