




3.

Location Plan

1:1250

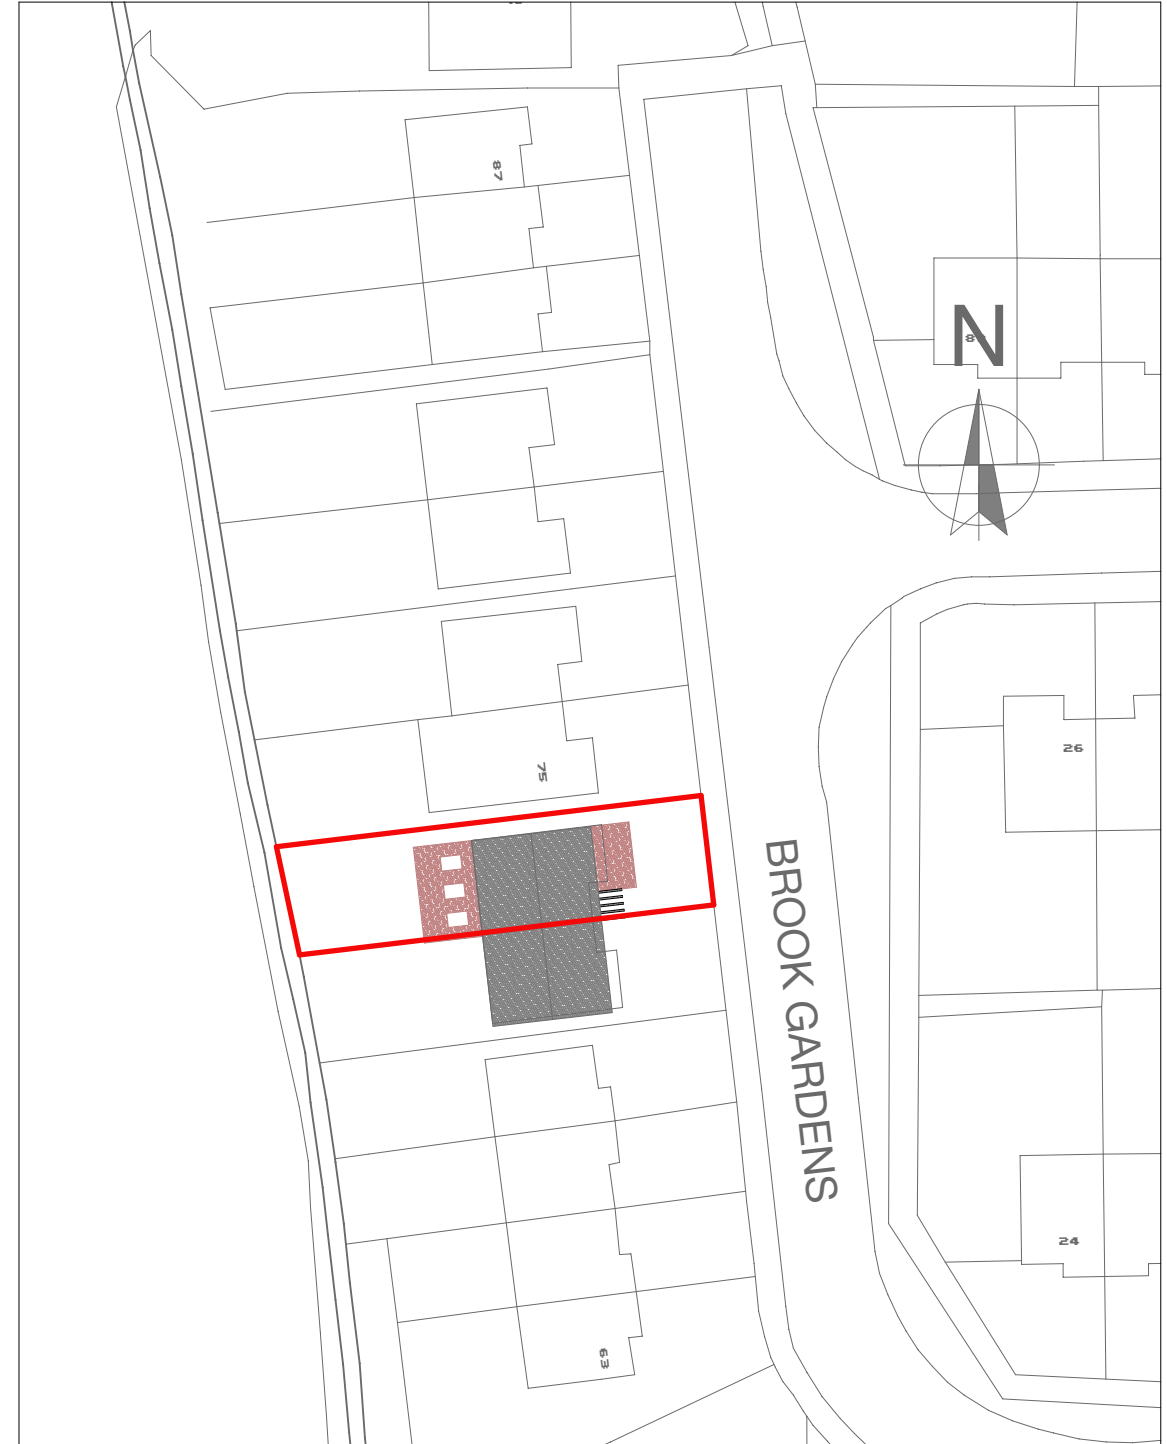

3.

Site Plan

1:500