




EXISTING SITE LAYOUT
SCALE 1 : 200



PROPOSED SITE LAYOUT
SCALE 1 : 200

NOTES:
The design and construction of this project shall be in accordance with the current Building Regulations & NHBC Standards. These notes & drawings have been prepared solely for the purpose of Planning & Building Regulation approval.
Do not scale from this drawing unless for Planning purposes. All dimensions to be checked on-site and any alterations to be approved by the Architect and/or client prior to any work commencing.
Ordnance Survey Licence No: 100047591
This drawing to be copyright and to be read in conjunction with all other drawings

AMENDMENTS:
Rev A : Turning circle added adjacent to rear of 70 Jubilee Road, trees to be removed shown, notes amended – 01/12/14
Rev B : Landscaped strip increased to 2,000mm, side extension reduced in width – 20/01/15
Rev C : Site redesigned – 30/01/15

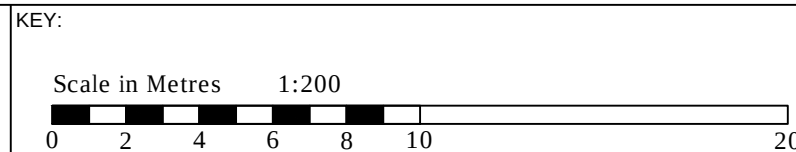

CLIENT NAME & ADDRESS
Mr & Mrs M Forfar
13 Castle Road
Southsea
PO5 3DE

PROJECT ADDRESS
70 Jubilee Road
Waterlooville
PO7 7RE

DRAWING DETAILS
PLANNING DRAWING
70 Jubilee Road
Existing / Proposed Site Layout

PROJECT No 806	DWG No 6	REV No C
SCALE 1:200 @ A1	DRAWN BWH	DATE 26/11/14



B H
ARCHITECTURE Ltd
Heath Cottage
Newlands Lane
Purbrook
Waterlooville
Hants
PO7 5SQ
Tel: 023 9223 2322
Mob: 07747 771808
E-mail:bernard@bernardharding.com