


With exception to local authority submissions, this document is not to be scaled. All dimensions are to be checked on site to the satisfaction of the contractor prior to ordering materials etc.

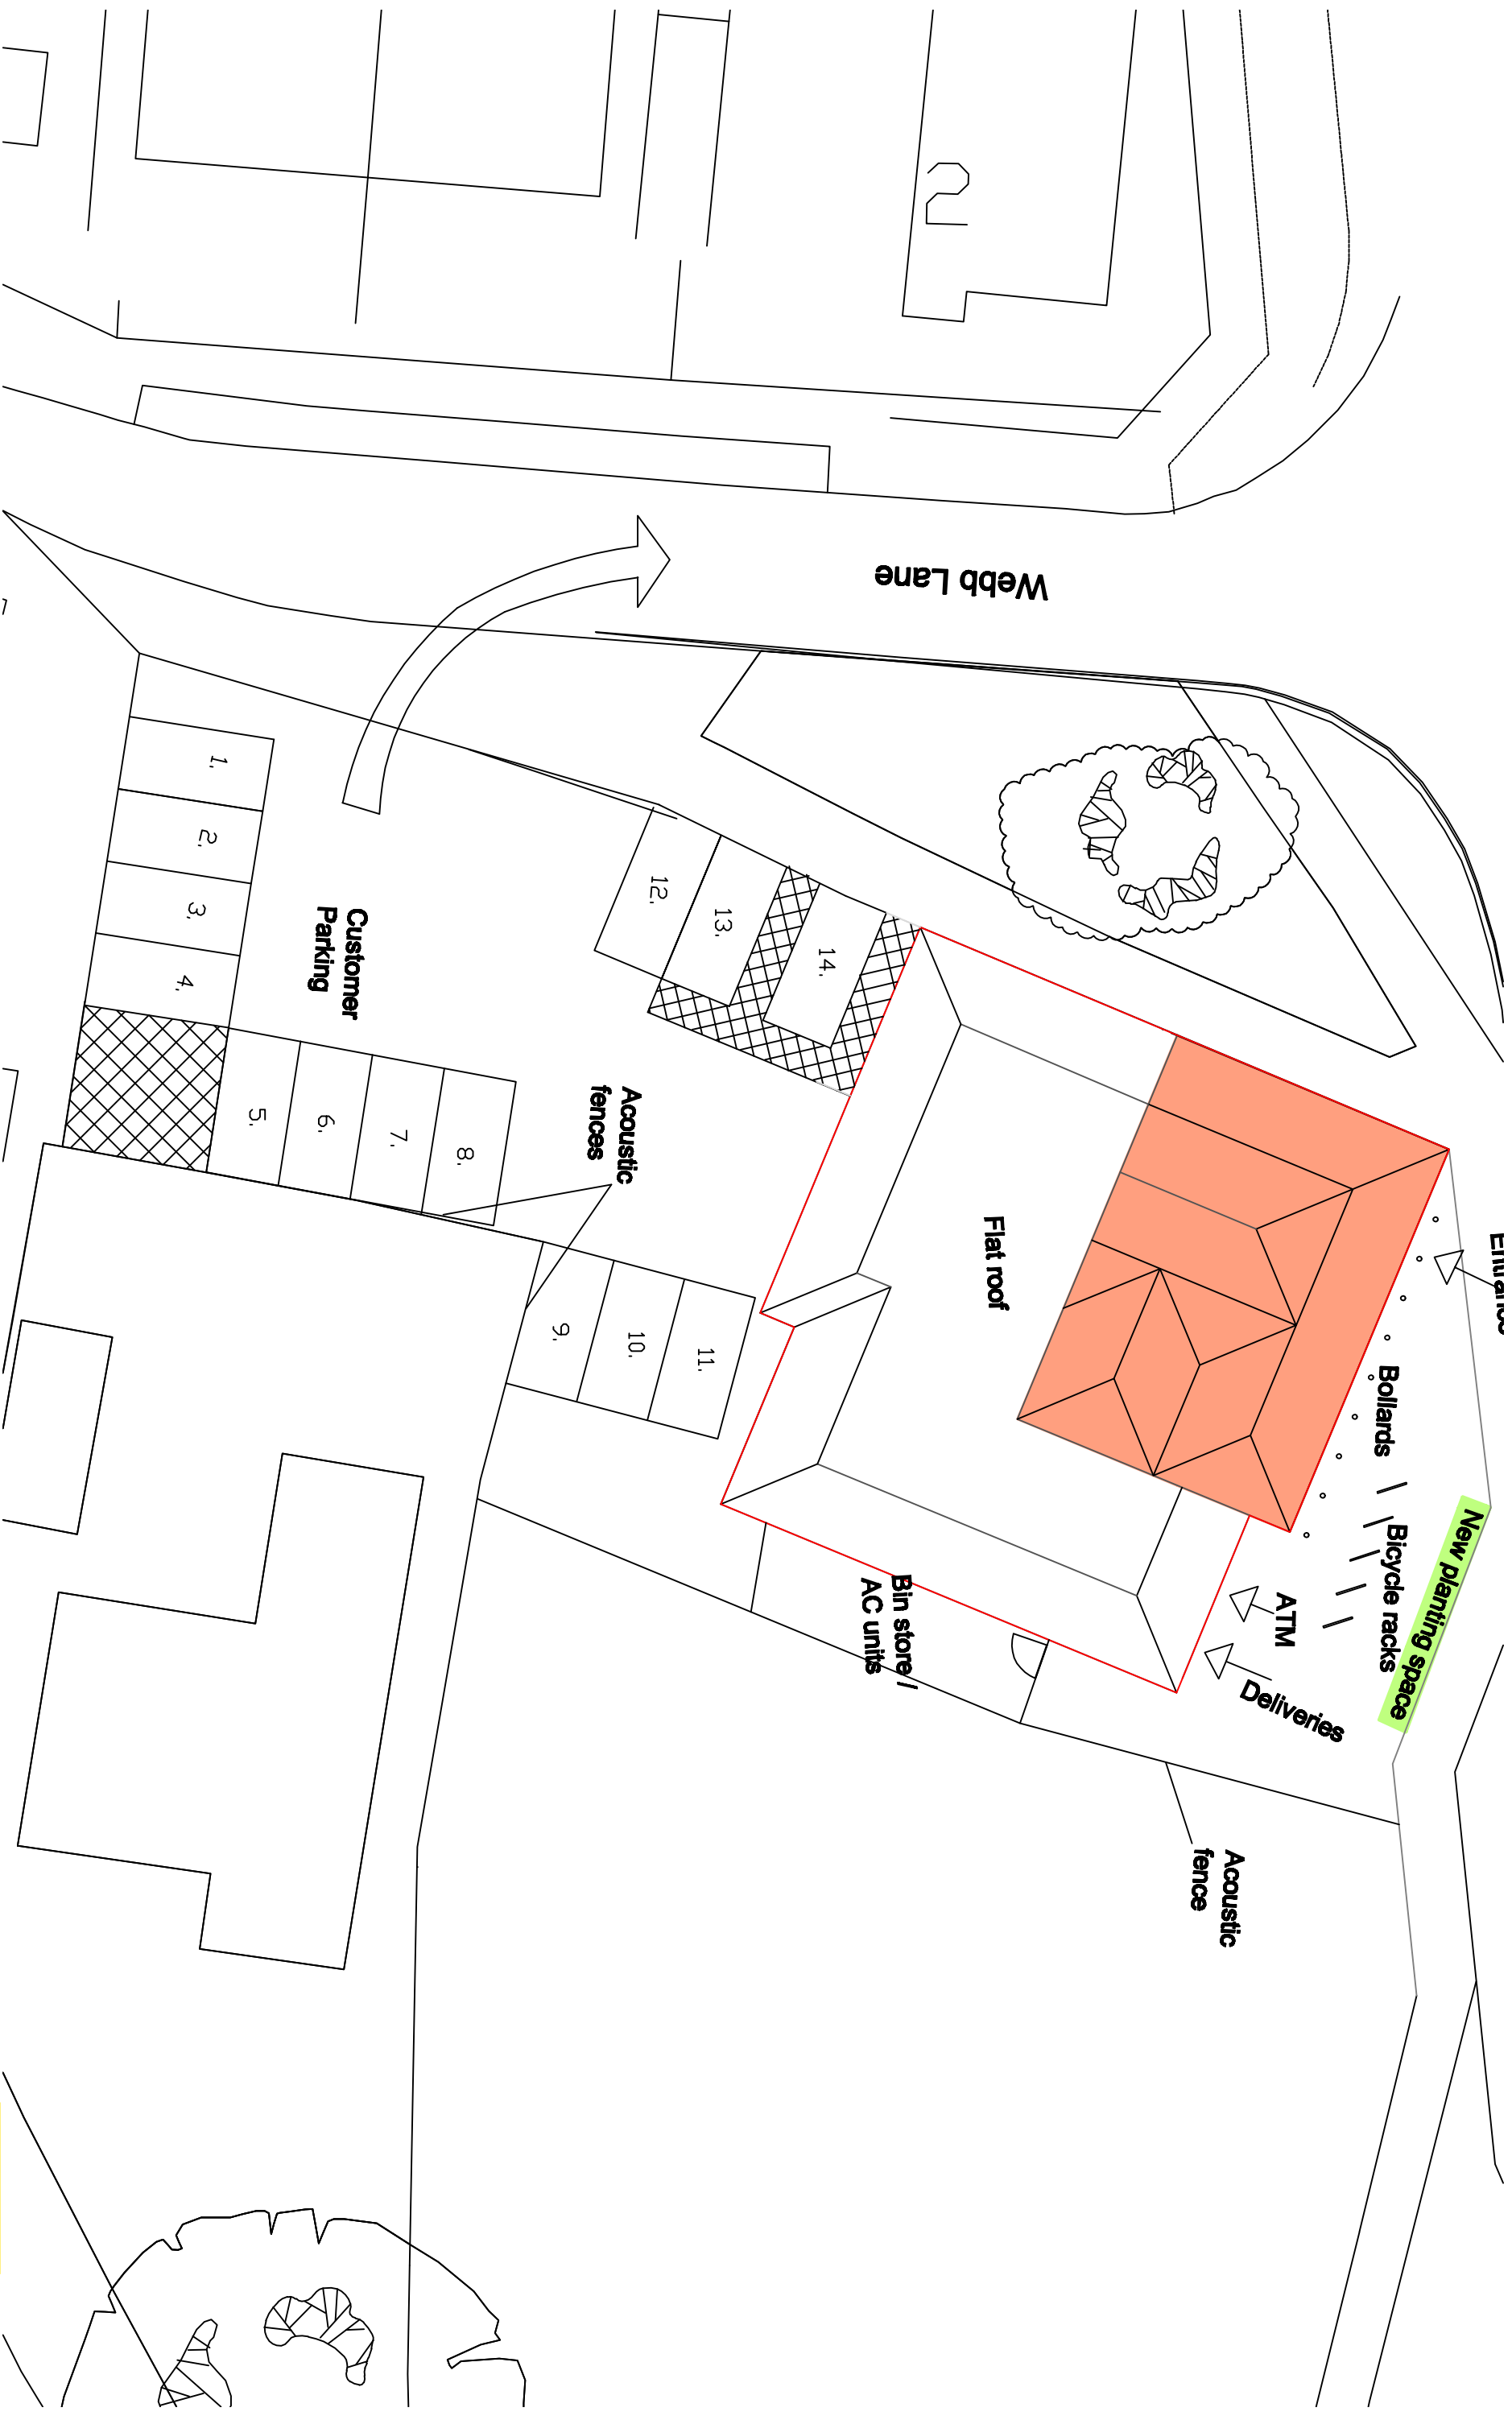

revisions			
G	Car park layout amended	11.06.14	
-	-	-	-
-	-	-	-
-	-	-	-
-	-	-	-
-	-	-	-
-	-	-	-
client		project	
drawn by MM		Rose in June Hayling Island	
checked by NEI		drawing Proposed Block Plan	
drawing no. P - 008		revision G	
date 29/07/13		scale at A3 1:200	
job no. 0000000000			
			
Building & Project Consultancy			
2 Charlotte Place Southampton SO14 0TB t 02380 713 900 f 02380 713 901			