





Example of typical 'halo' effect lighting for Esso Canopy lettering

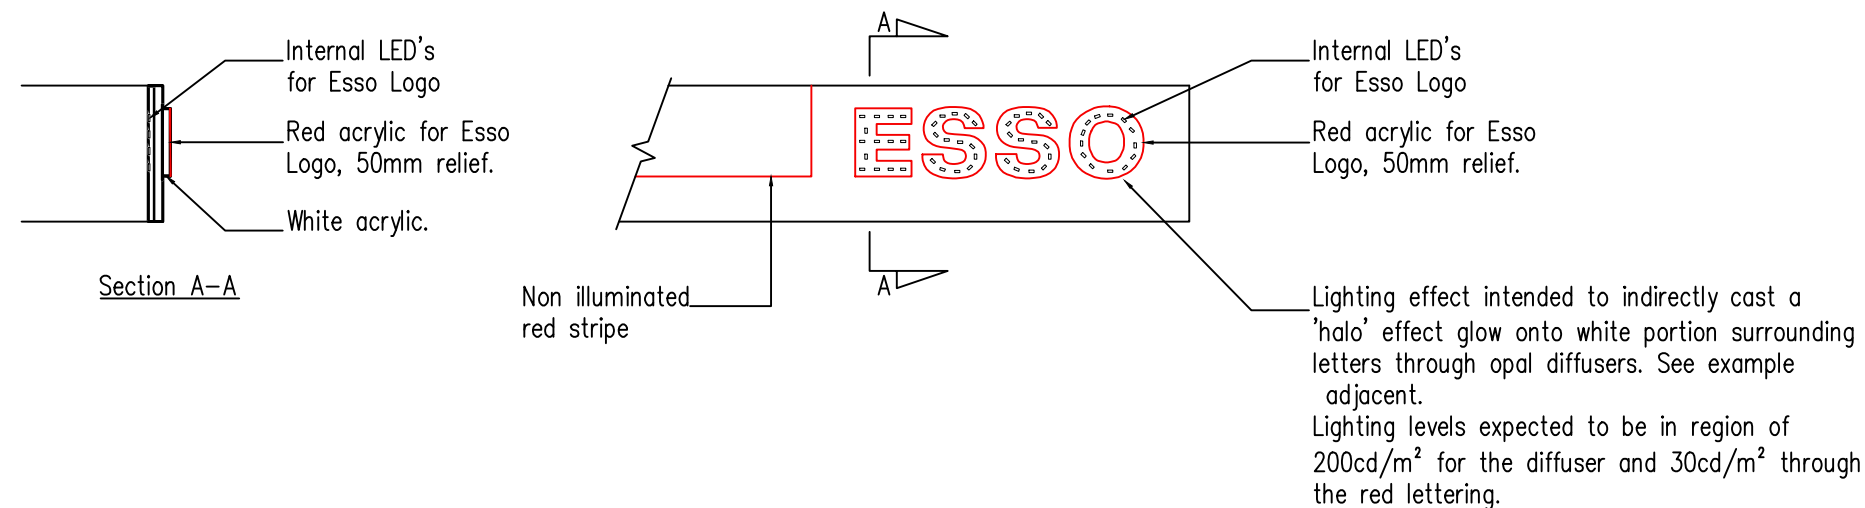


Example of typical internal lighting for Esso Main ID Sign with LED price change

Canopy Fascia Sign - 'ESSO' Branding Right. Details of lighting and section through.

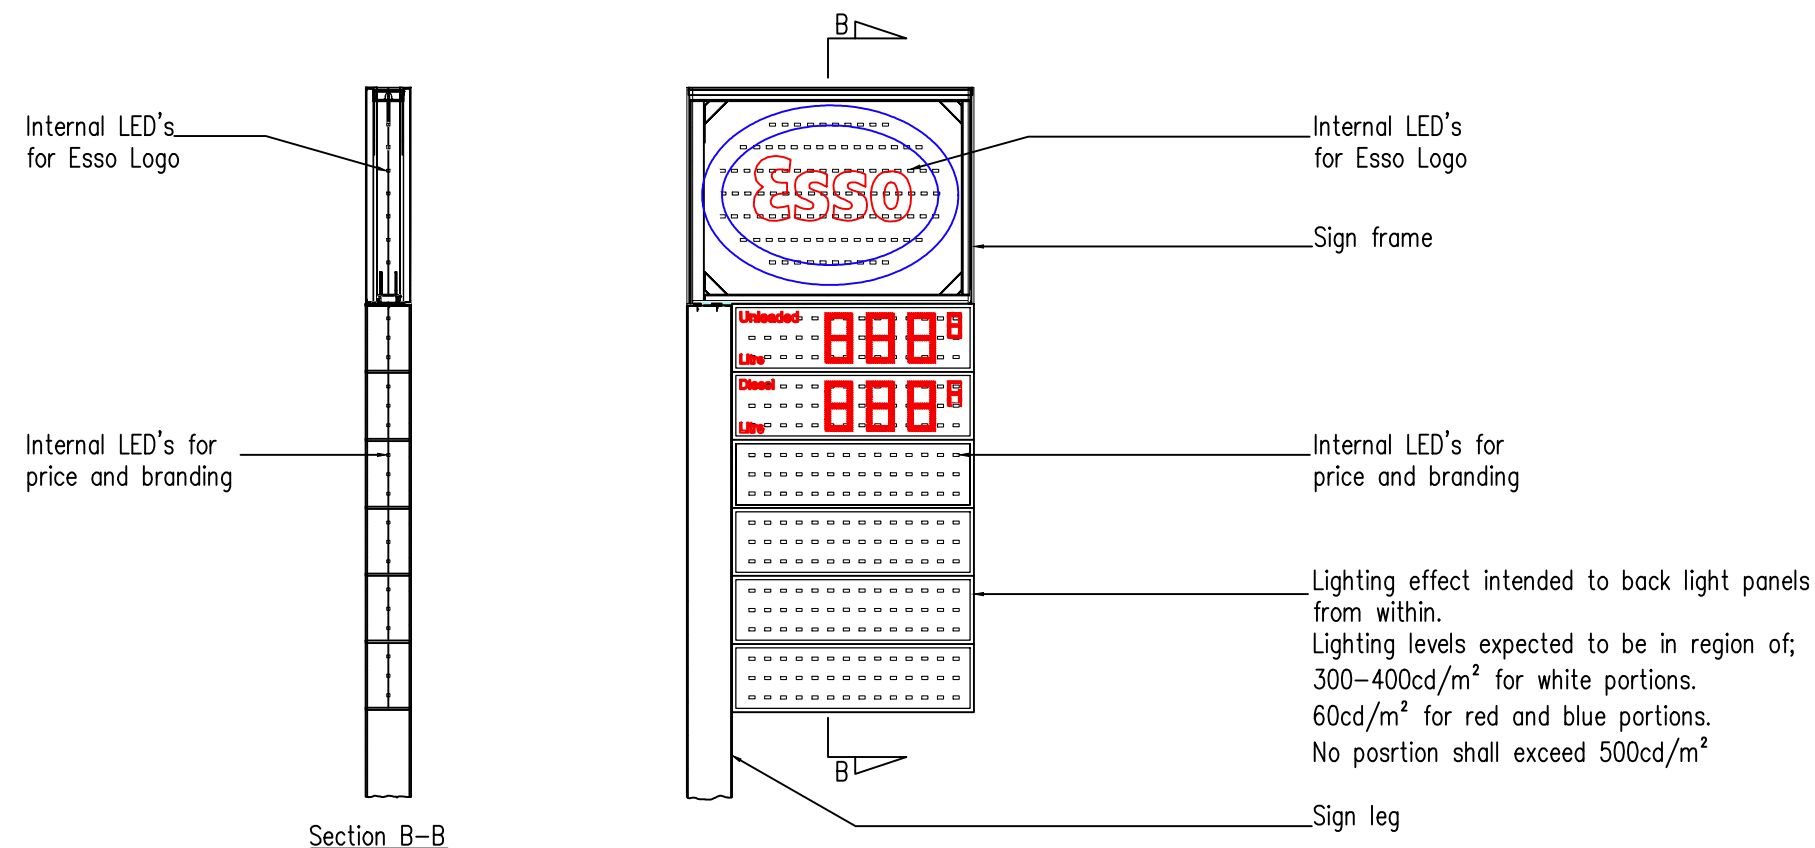

MID Price Sign - Details of lighting and section through.

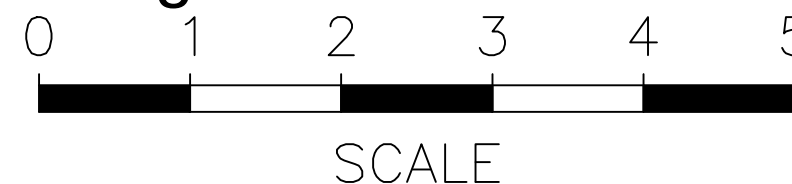

revision	date	by	chk

All dimensions to be verified on site, and the Architect informed of any discrepancy. All drawings and specifications should be read in conjunction with the Health and Safety Plan; all conflicts should be reported to the CDM Co-ordinator.

DO NOT SCALE THIS DRAWING

This drawing is the copyright of Bowman Riley Architects Limited.



LEEDS | SKIPTON | WELLINGTON HOUSE | OLEY STREET | SKIPTON | NORTH YORKSHIRE | BD23 1EL | 01756 795 611 | bowmanriley.com

cad reference: G:_P\7365 - ABB - Image Upgrade Project Phase 27365 - 03 Can/15 - Westons\Westons_200814_SIGSECT.dwg

client			
drawn by CJR	checked by CJR	date Jun 14	scale 1:50@A3
project Westons Service Station 127 London Road, Cowplain, Portsmouth, Hampshire, PO8 8XJ			
drawing title Proposed Image Upgrade SIGNAGE ILLUMINATION DETAILS			
BRA job no. 7365	ESSO pbl no. 200814	drawing no. SIGSECT	revision /