


**PROPOSED ALTERATIONS TO FORM REAR ADDITION
5, ST AUBINS PARK, HAYLING ISLAND, HANTS.
FOR MR & MRS LEADER.**

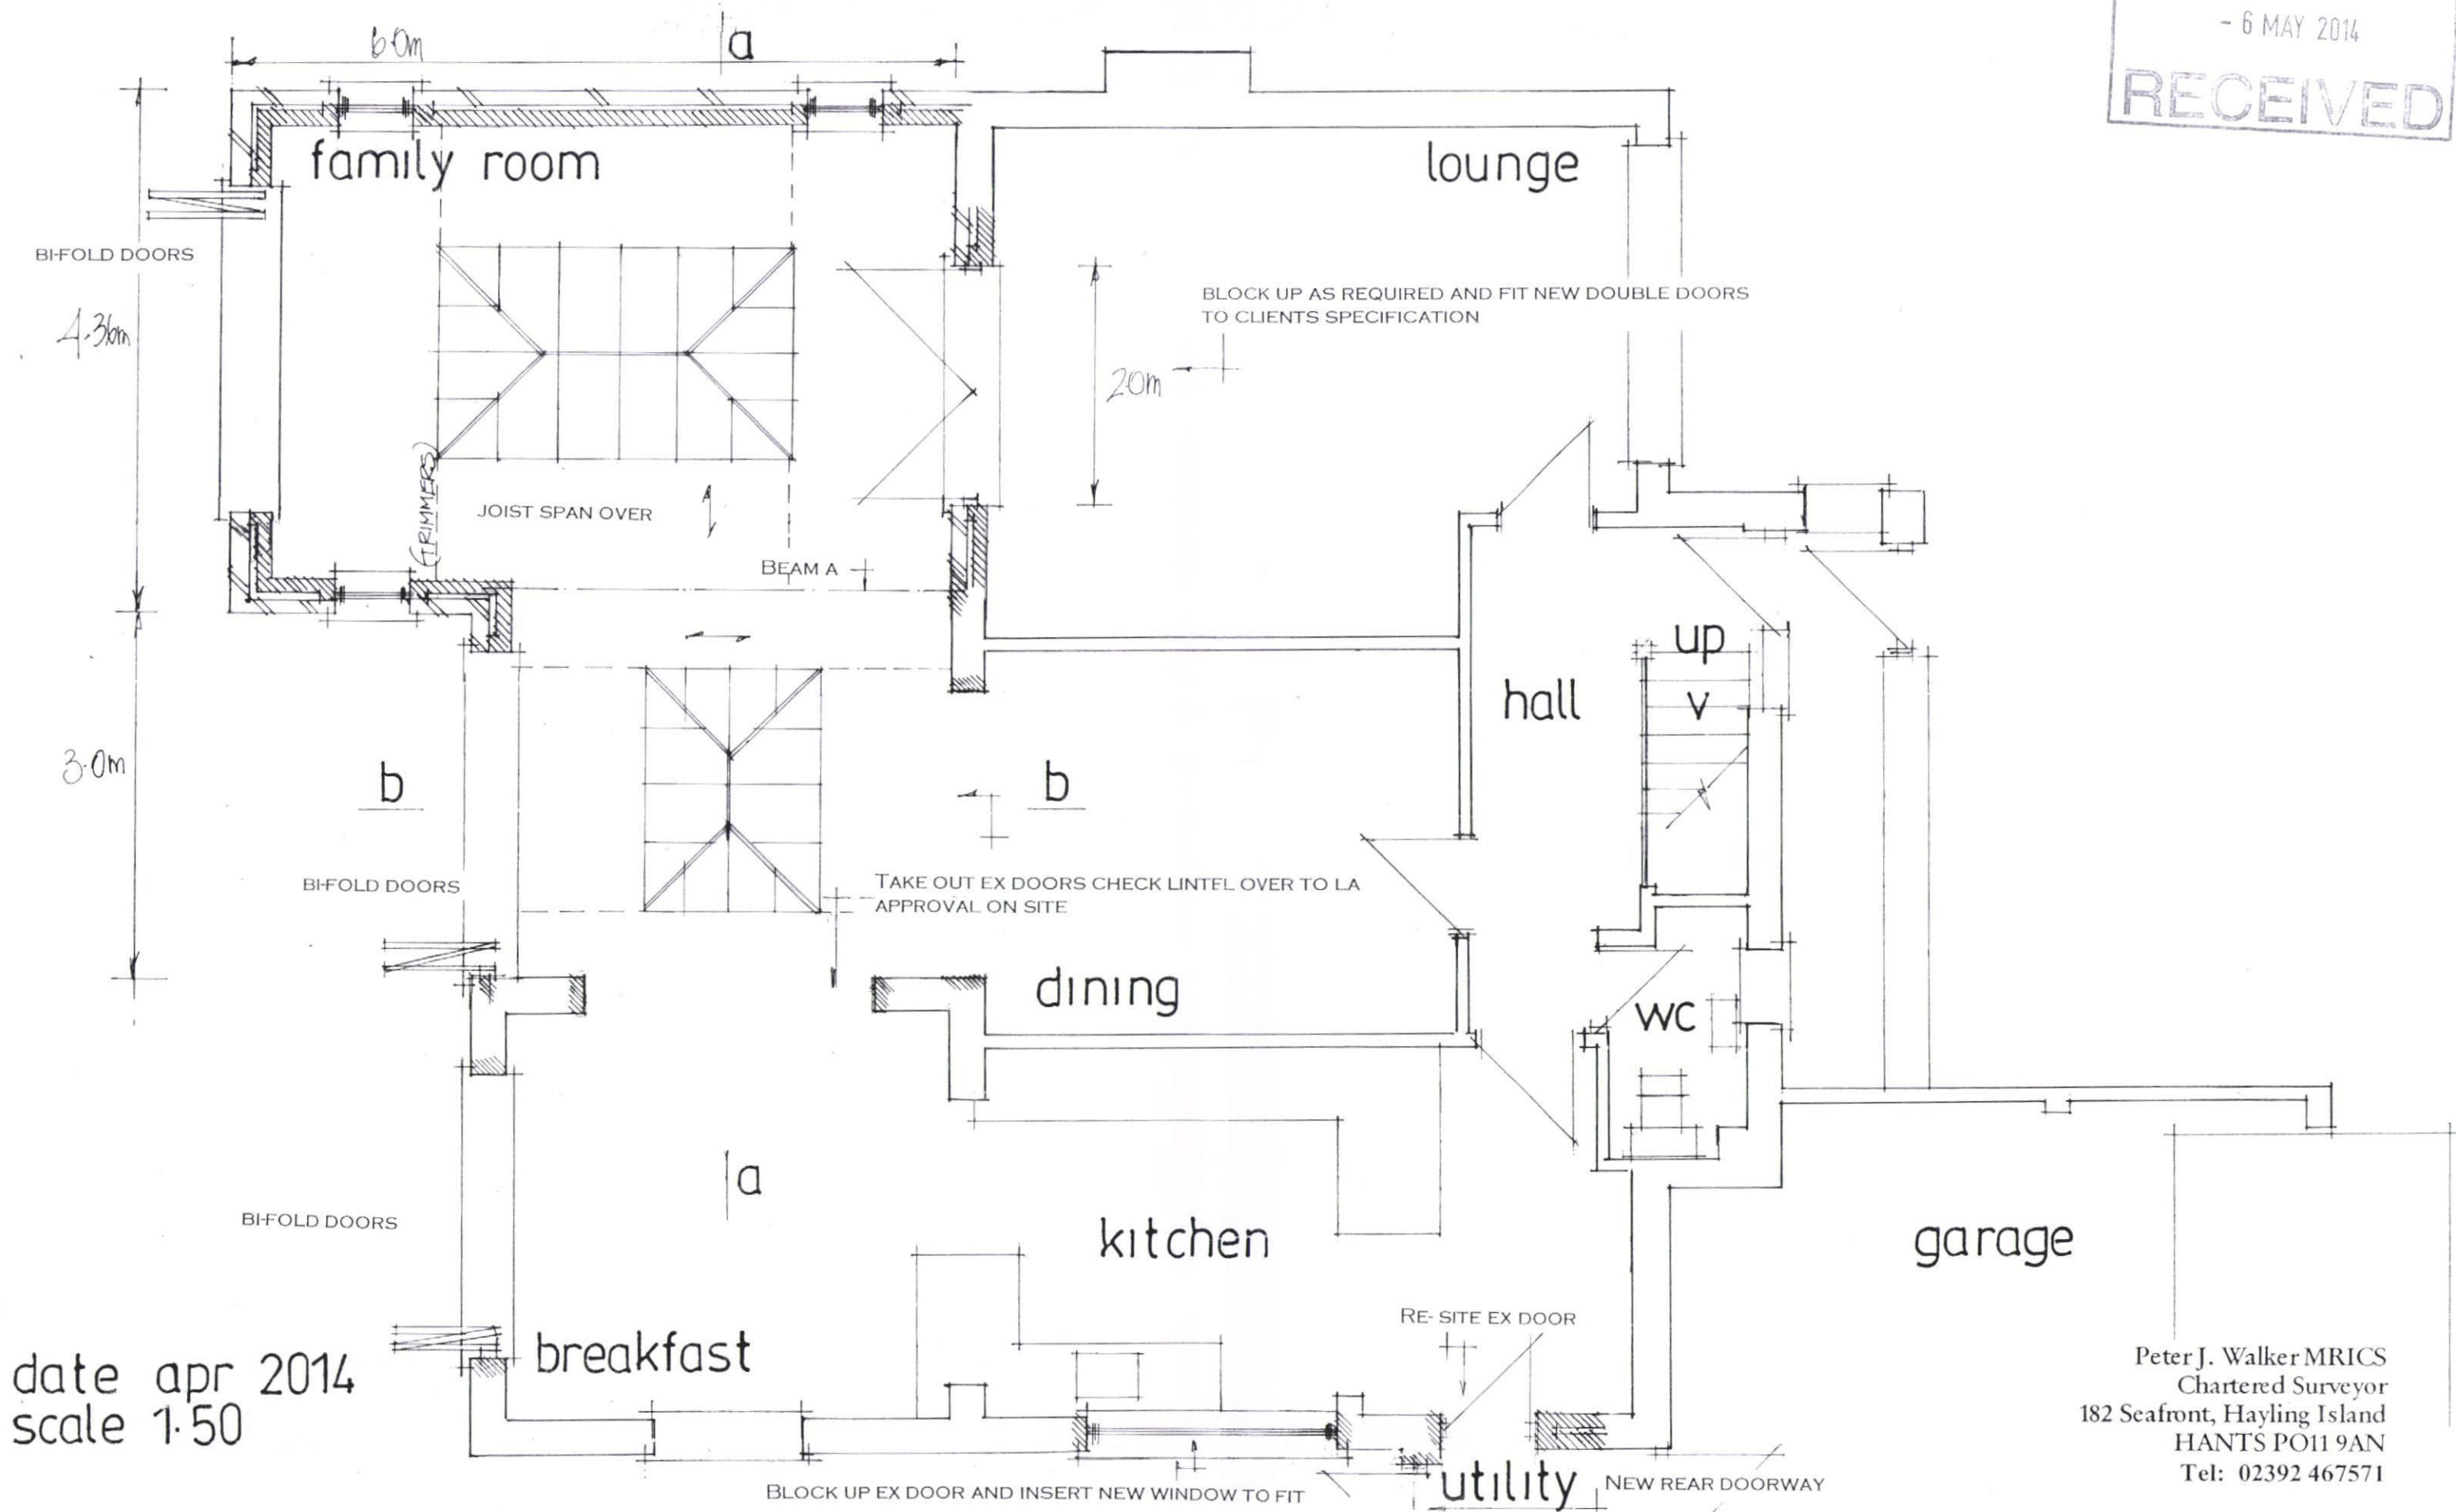

Peter J. Walker MRICS
Chartered Surveyor
182 Seafront, Hayling Island
HANTS PO11 9AN
Tel: 02392 467571