



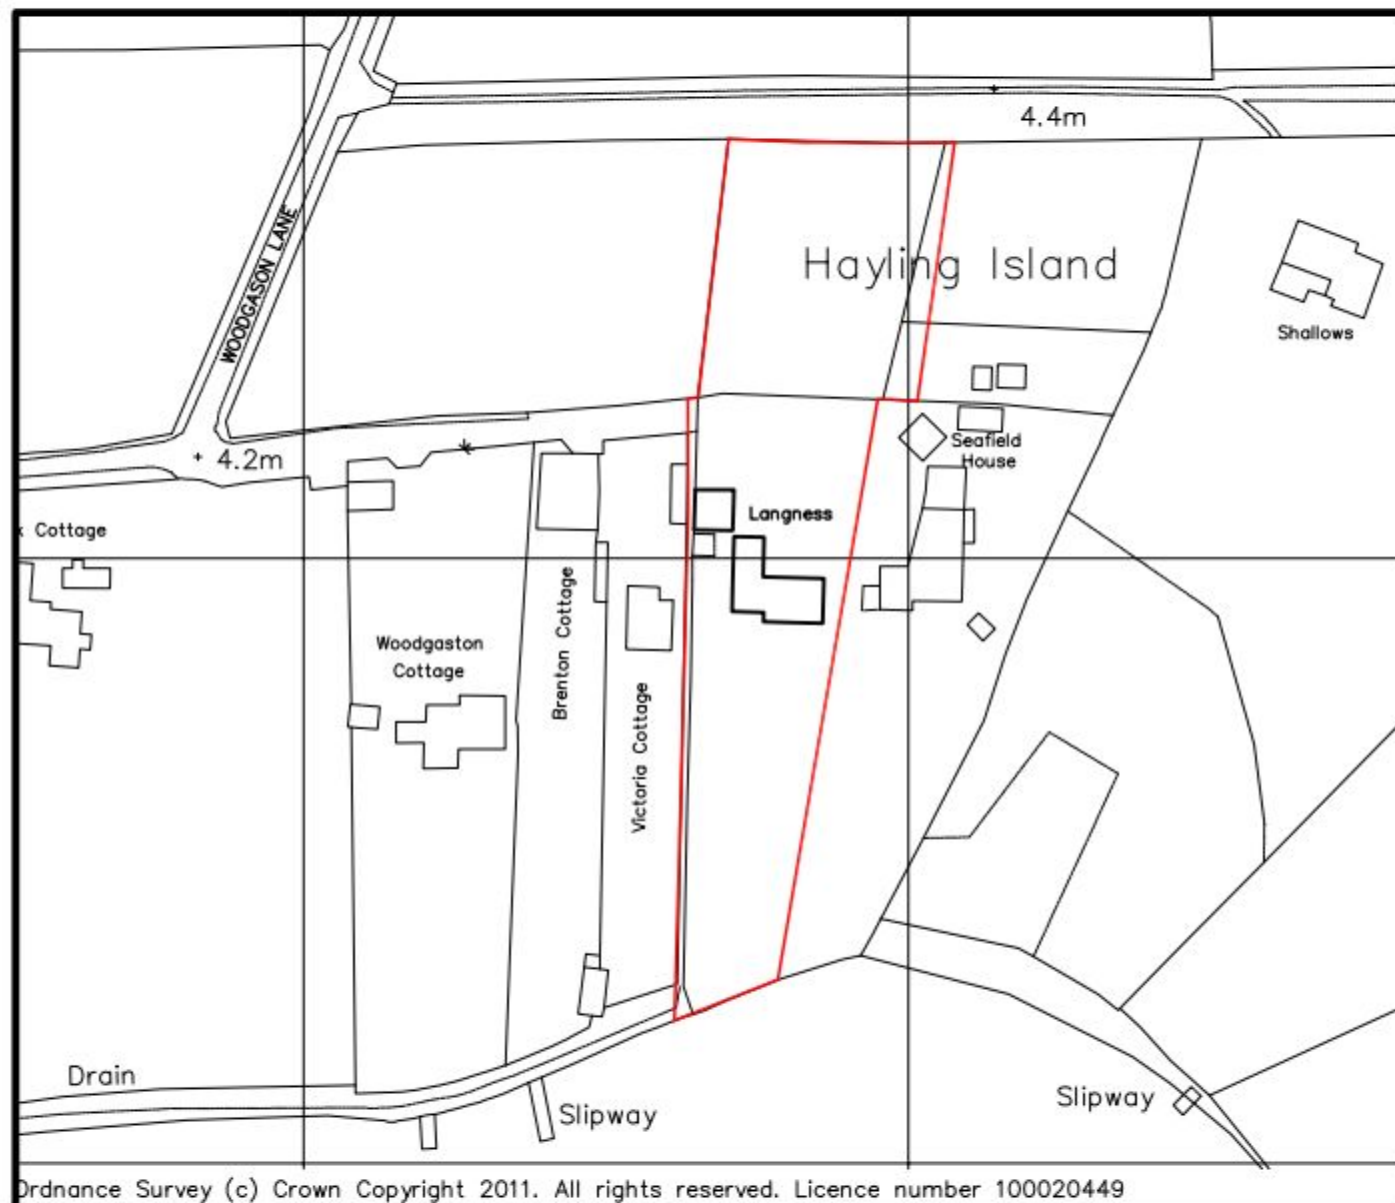

Site Location Plan
scale 1:1250

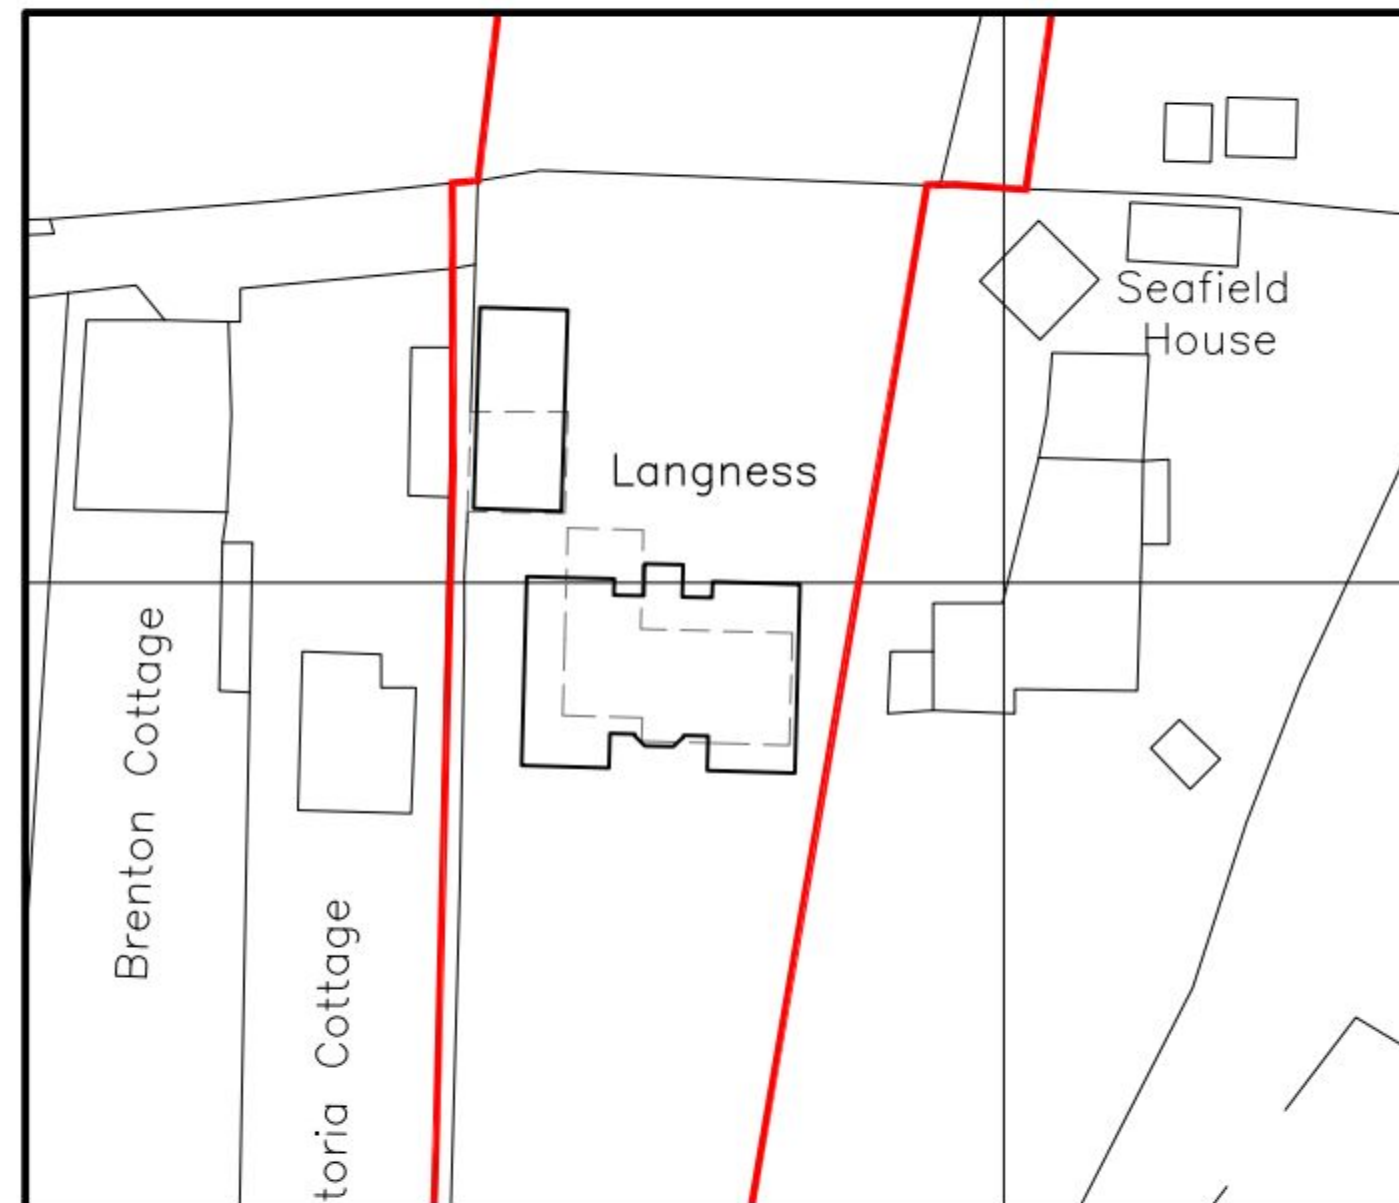


Block Plan
scale 1:500

Notes:

Dimensions and levels shown are to be checked before work commences.

All building work is to comply with current Building Regulations & British Standards and to manufacturers specifications if noted.

All structural elements shown are a guide only and are to be verified by a Structural Engineer and/or Building Control Authorities prior to construction.

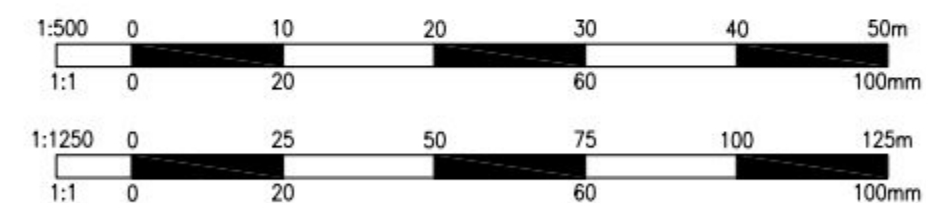

Solo Timber Frame
The Byre, Hodore Farm, Hartfield,
East Sussex TN7 4AR

Tel No.: 01892 771354
enquiries@solo-timber-frame.co.uk
www.solo-timber-frame.co.uk

Project
Proposed Redevelopment
Langness, Woodgaston Lane,
Hayling Island

Drawing Title

Site Location & Block Plans

Notes

Do not scale from this drawing.

This drawing and all design work are the
copyright property of Solo Timber Frame Ltd.

Scale 1:1250/ 1:500 A3	Date May 11	Drawn SCB	Checked SCB
Drawing No.	PA/SO/10/013/007	Rev	A