



EXISTING

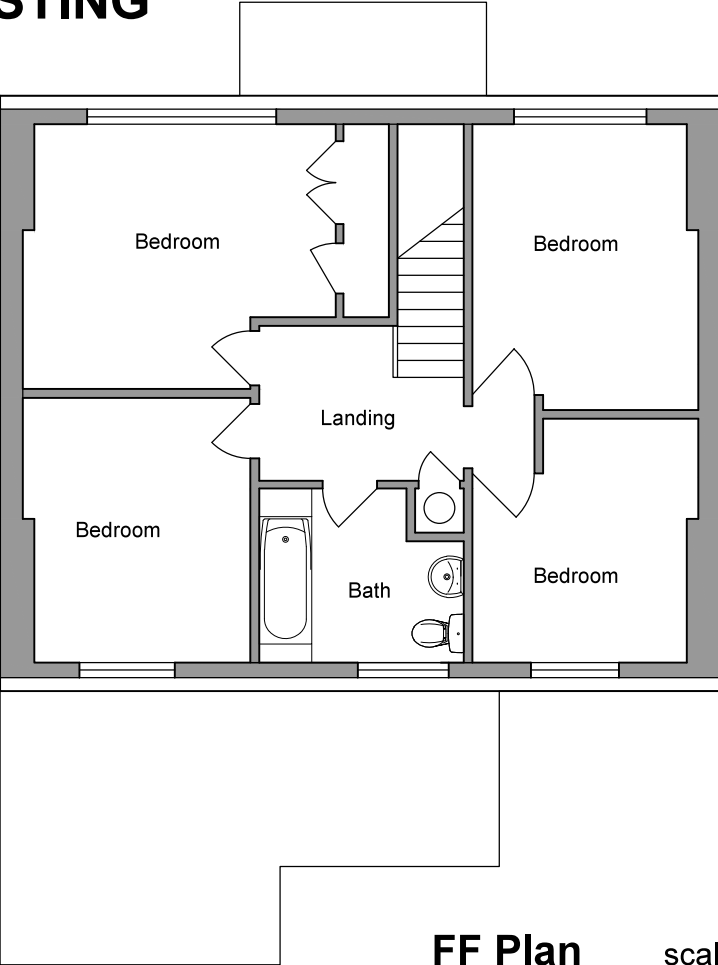


FF Plan scale 1:100 @ A3

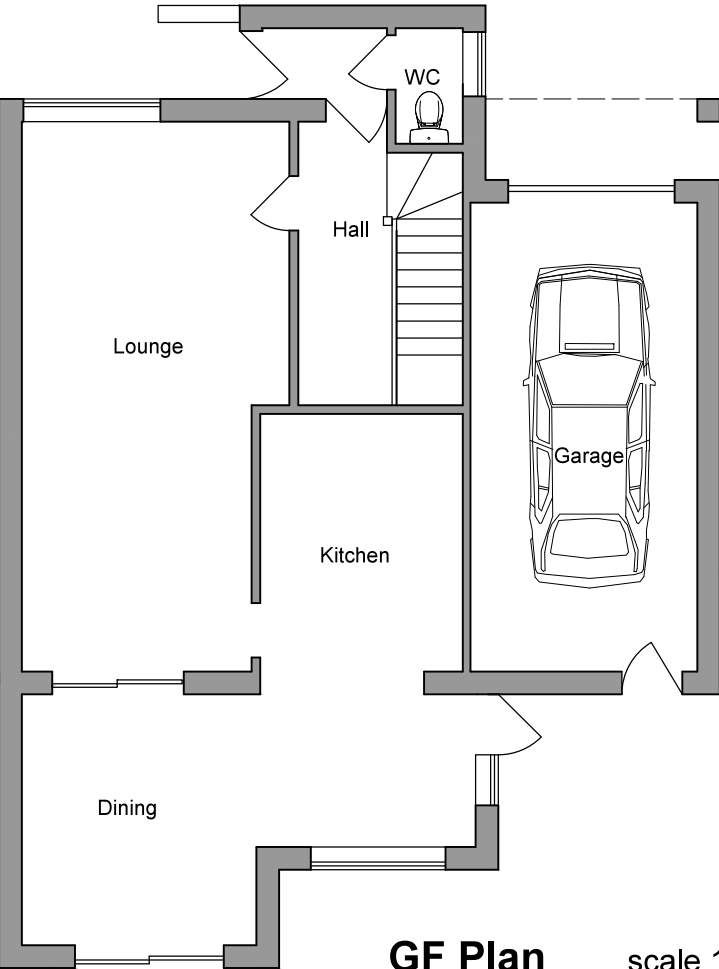


GF Plan scale 1:100 @ A3

PROPOSED

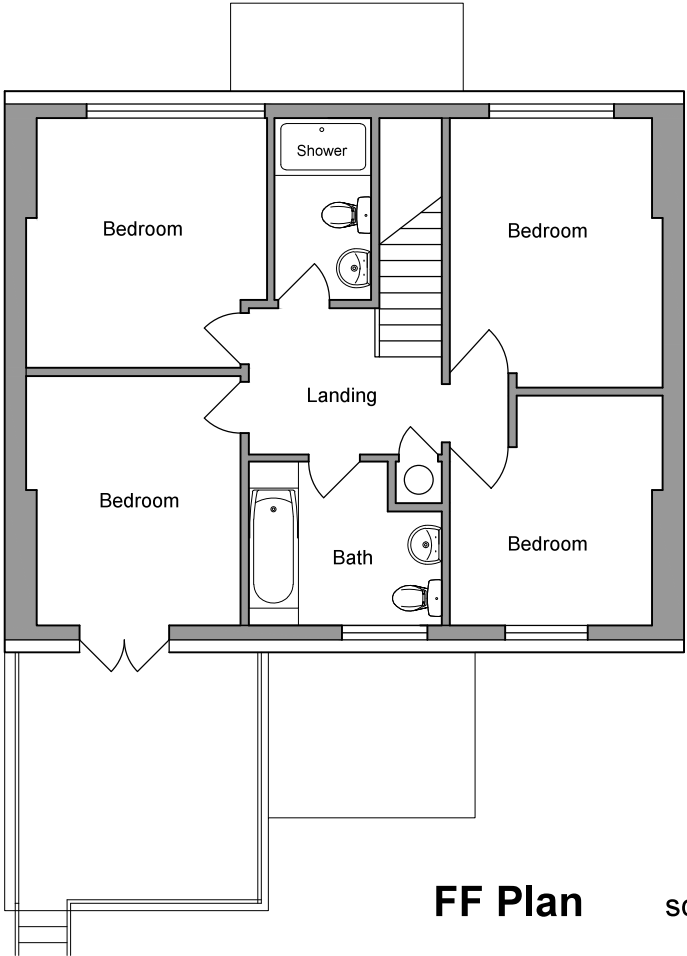

FF Plan scale 1:100 @ A3

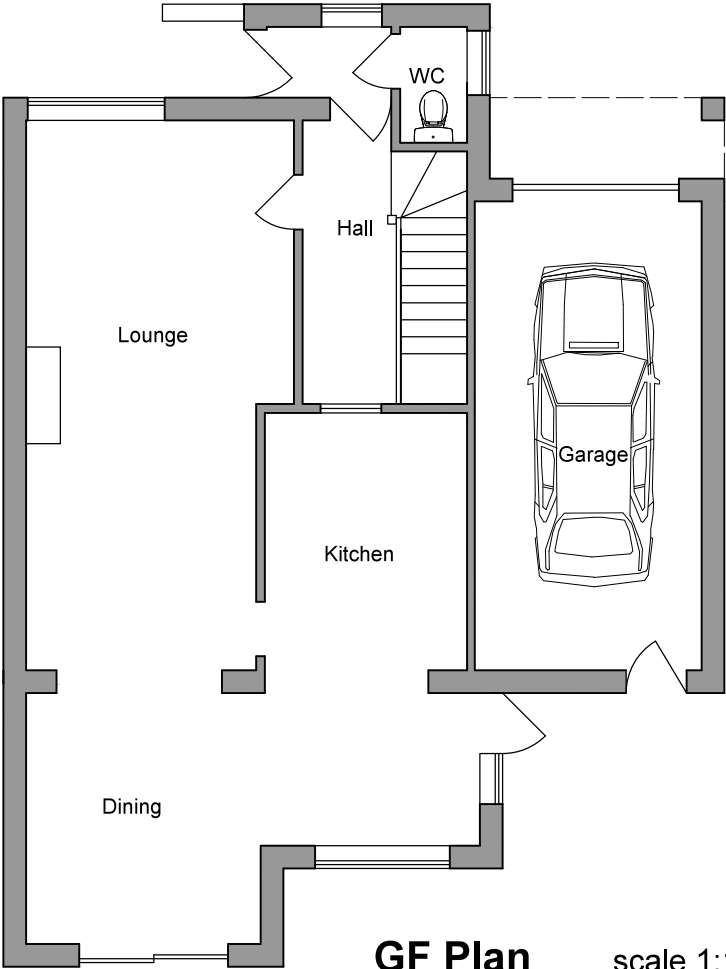

GF Plan scale 1:100 @ A3

This drawing is copyright and may not be altered, traced, photographed, copied nor used for any purpose other than that for which it is issued, without the written permission of Messers, Stride & Son.

All dimensions are to be checked on site before commencement of works. All details of dimensions relating to sub-contractors or suppliers work must be checked and agreed between the general contractor and the sub-contractor or suppliers.

All foundation details to be finalised on excavation of foundation trenches in accordance with C.P. 2004, and B.S. 8110. Depths and type to be agreed with Building Inspectors, bearing in mind the soil strata and sit conditions.

|                                                       |          |             |
|-------------------------------------------------------|----------|-------------|
| 3 Earnley Road<br>Hayling Island<br>Hants<br>PO11 9SU | DRG. No. | 1094-dpa-03 |
|                                                       | SCALE    | as shown    |
|                                                       | DATE     | Jan 2014    |
|                                                       | DRAWN    | NE          |
|                                                       | CHECKED  | DB          |

**STRIDE & SON**  
SURVEYORS, VALUERS, LAND & ESTATE AGENTS  
SOUTHDOWN HOUSE  
St. JOHN'S STREET  
CHICHESTER  
SUSSEX  
PO19 1XQ  
TEL: (01243) 782626  
FAX: (01243) 786713