


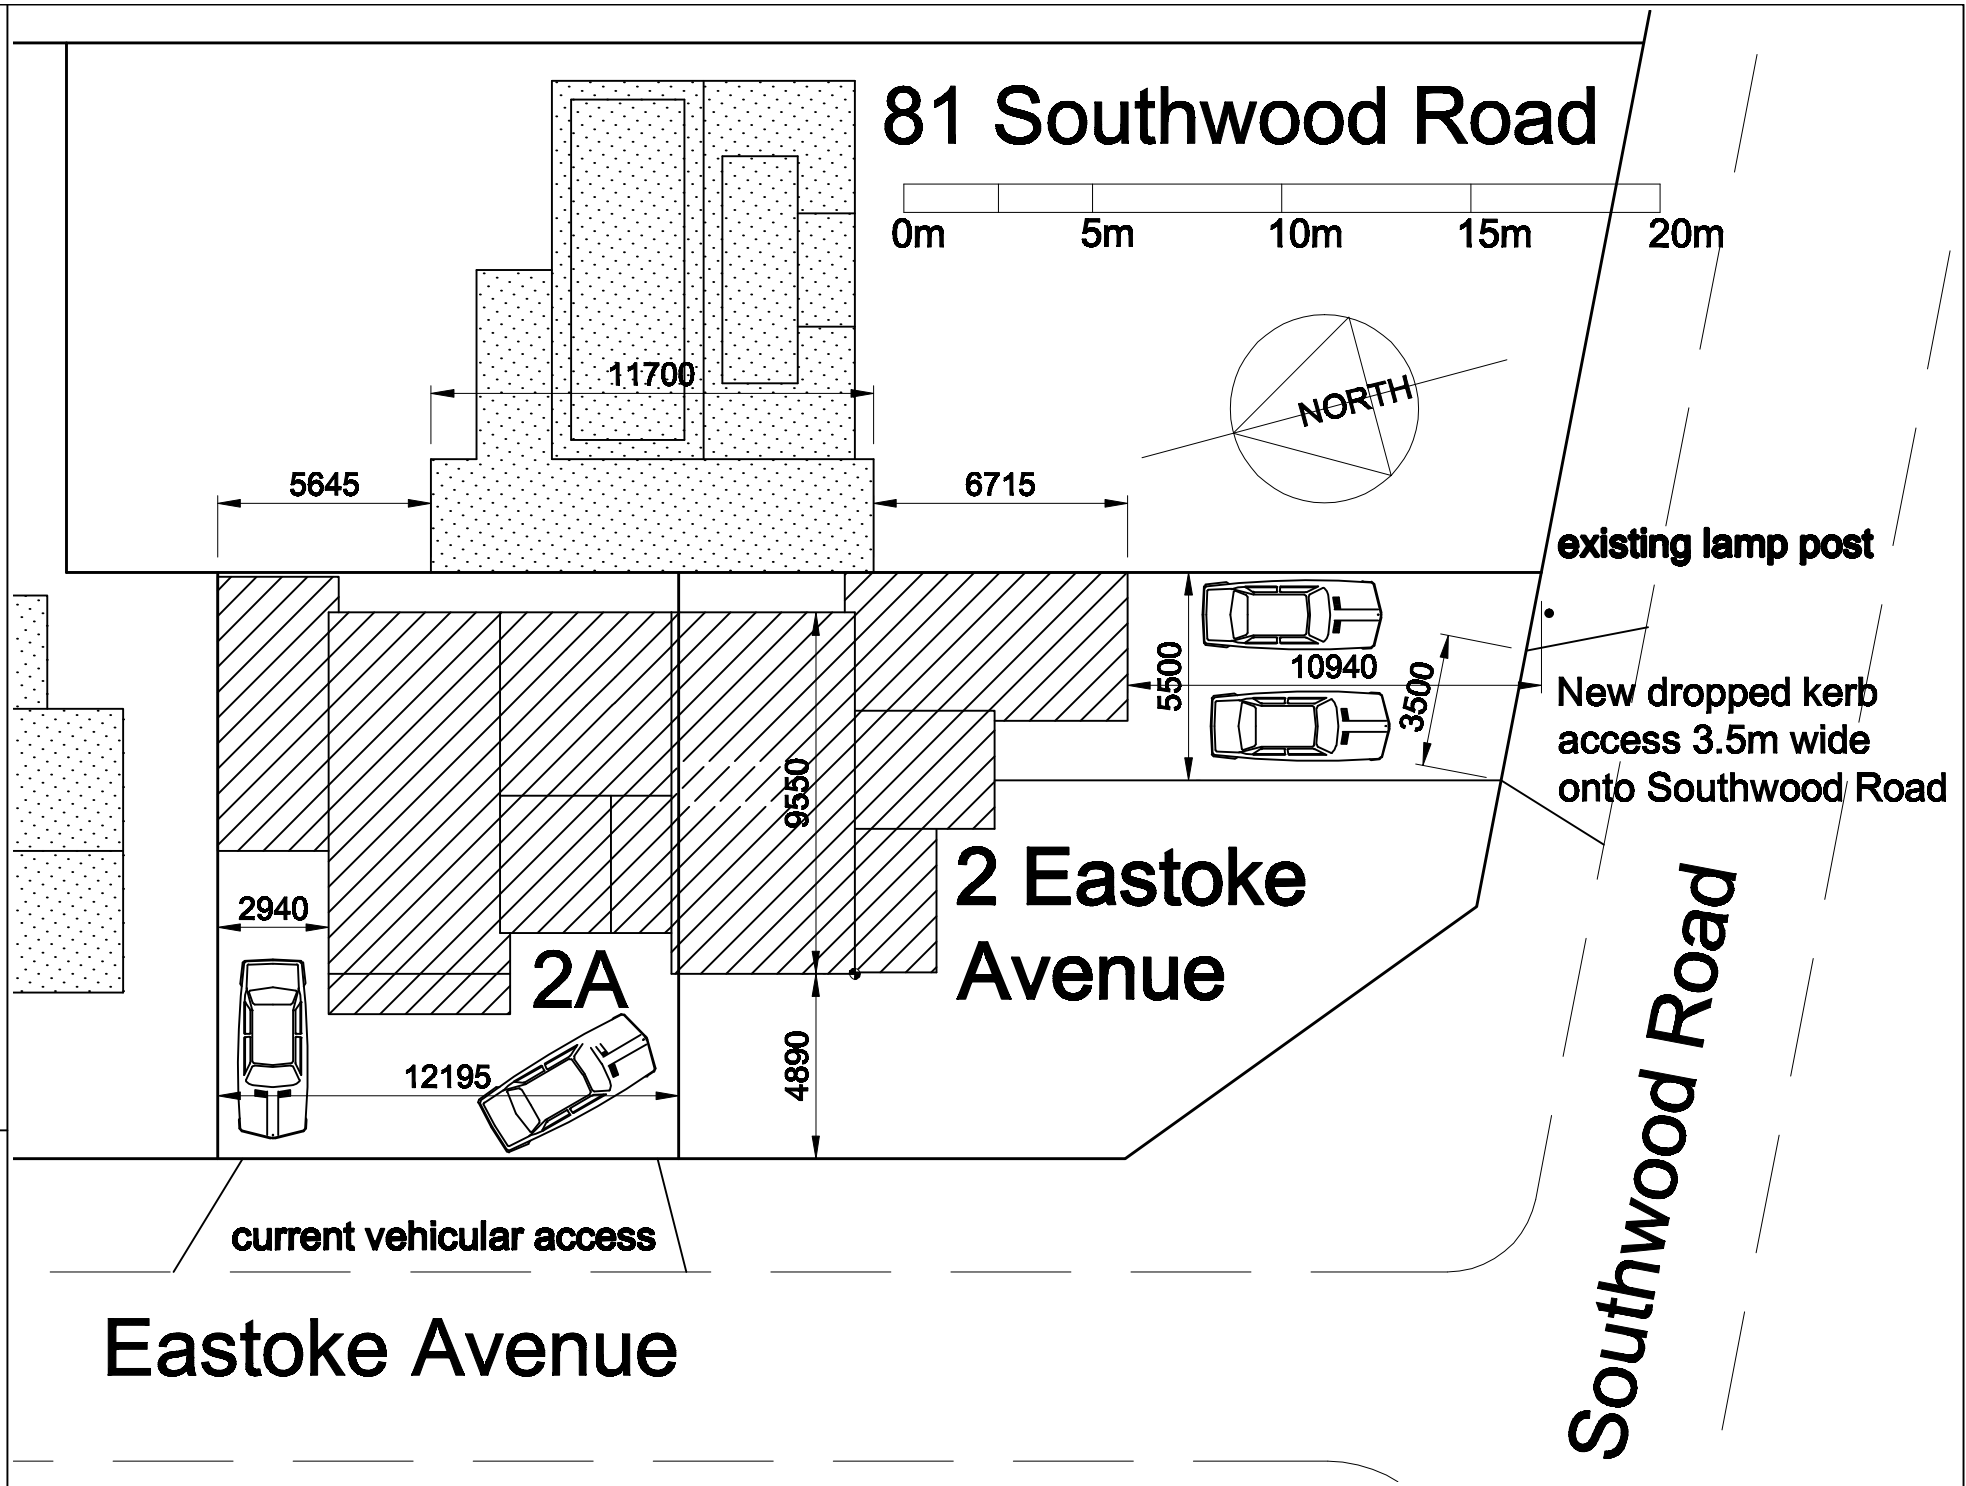

2 Eastoke Avenue, Hayling Island PO11 9QW

Proposed site plan 1:200 August 2014

372pa00

revA: 26.08.2014

Roger Minost RIBA Chates Studio Stonepit Lane Henfield BN5 9QT